
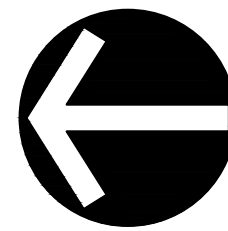


FILE: P:\330\000\337\379\CADD\DWG\EXHIBITS\OVERALL PROPERTY EXHIBIT.DWG PLOTTED BY: HARNED, CHRIS PLOTTED ON: 09/20/2024 9:47:36 AM

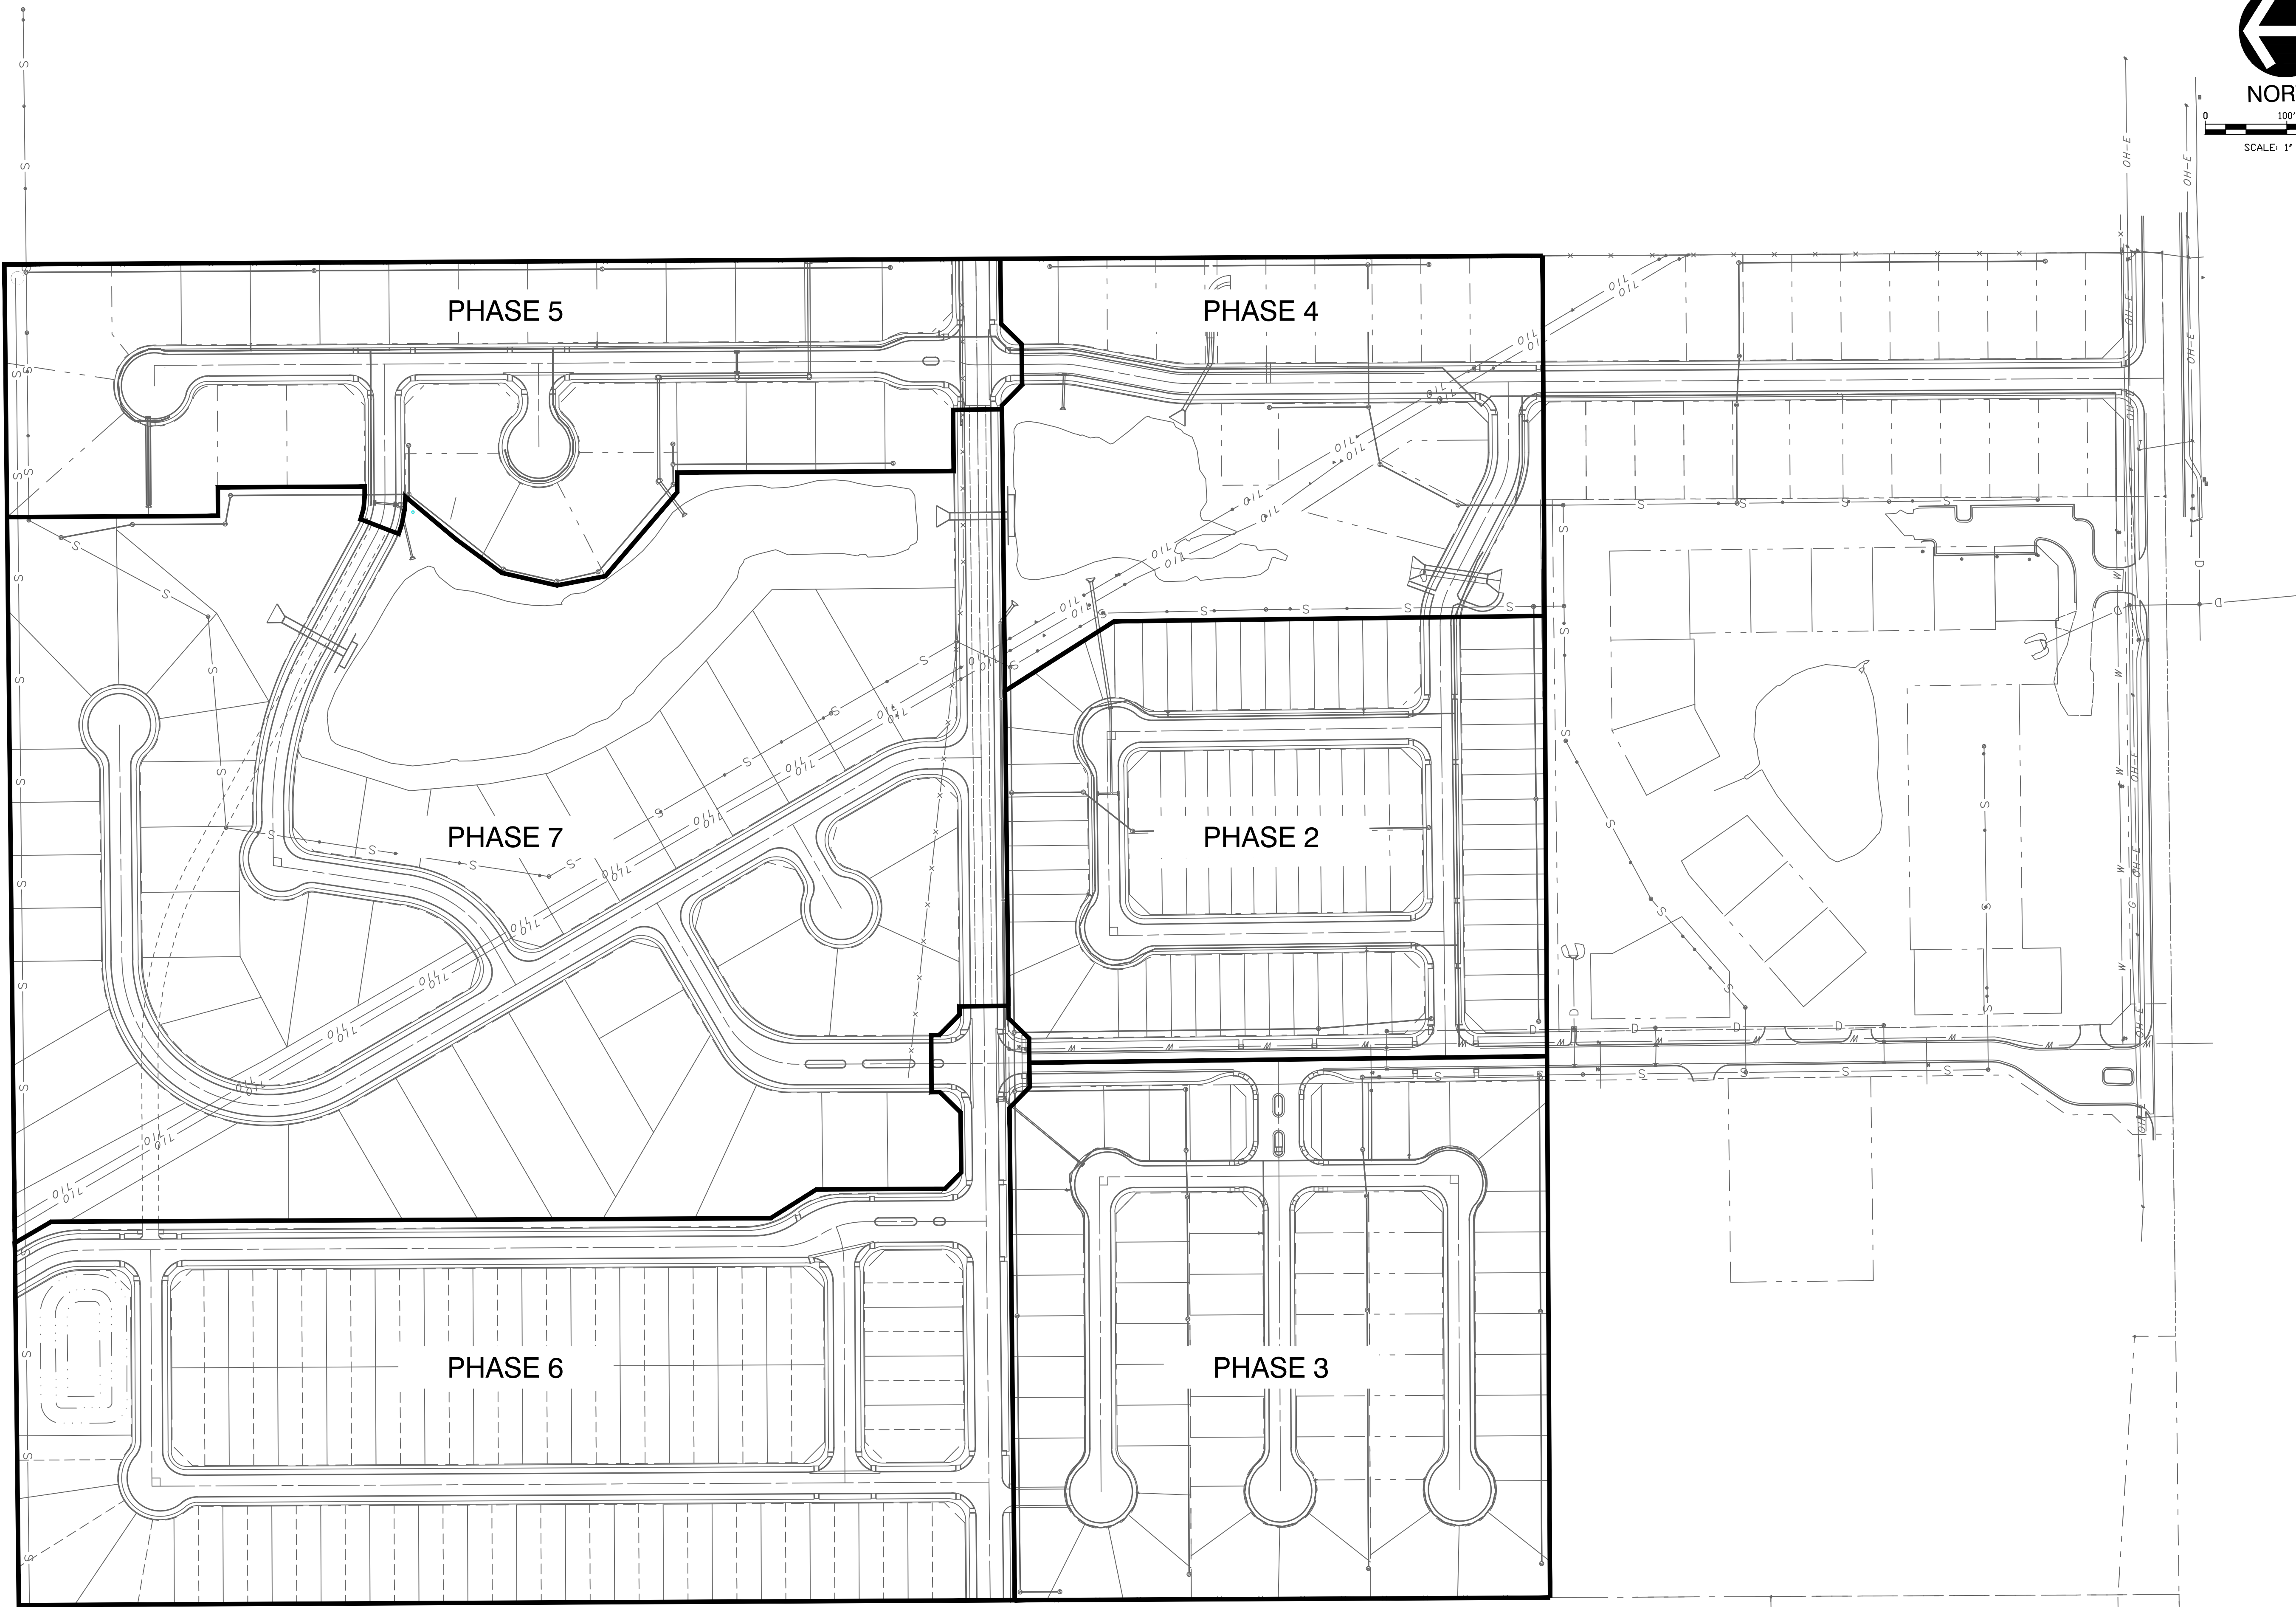

NORTH

SCALE: 1" = 100'

OVERALL SITE PLAN

TG ENTERPRISE GROUP, LLC
COUNTRY COLONNADE



4700 Gaillardia Parkway
Suite 101
Oklahoma City, OK 73142
Ph: 405.246.9411
www.cecinc.com

REVISION RECORD

DESCRIPTION

NO. DATE

DRAWING NO.:

1 OF 1

DATE: DRAFT
DWG SCALE: DRAFT
PROJECT NO.: SEE SHEET
APPROVED BY: CHECKED BY: DRAFT