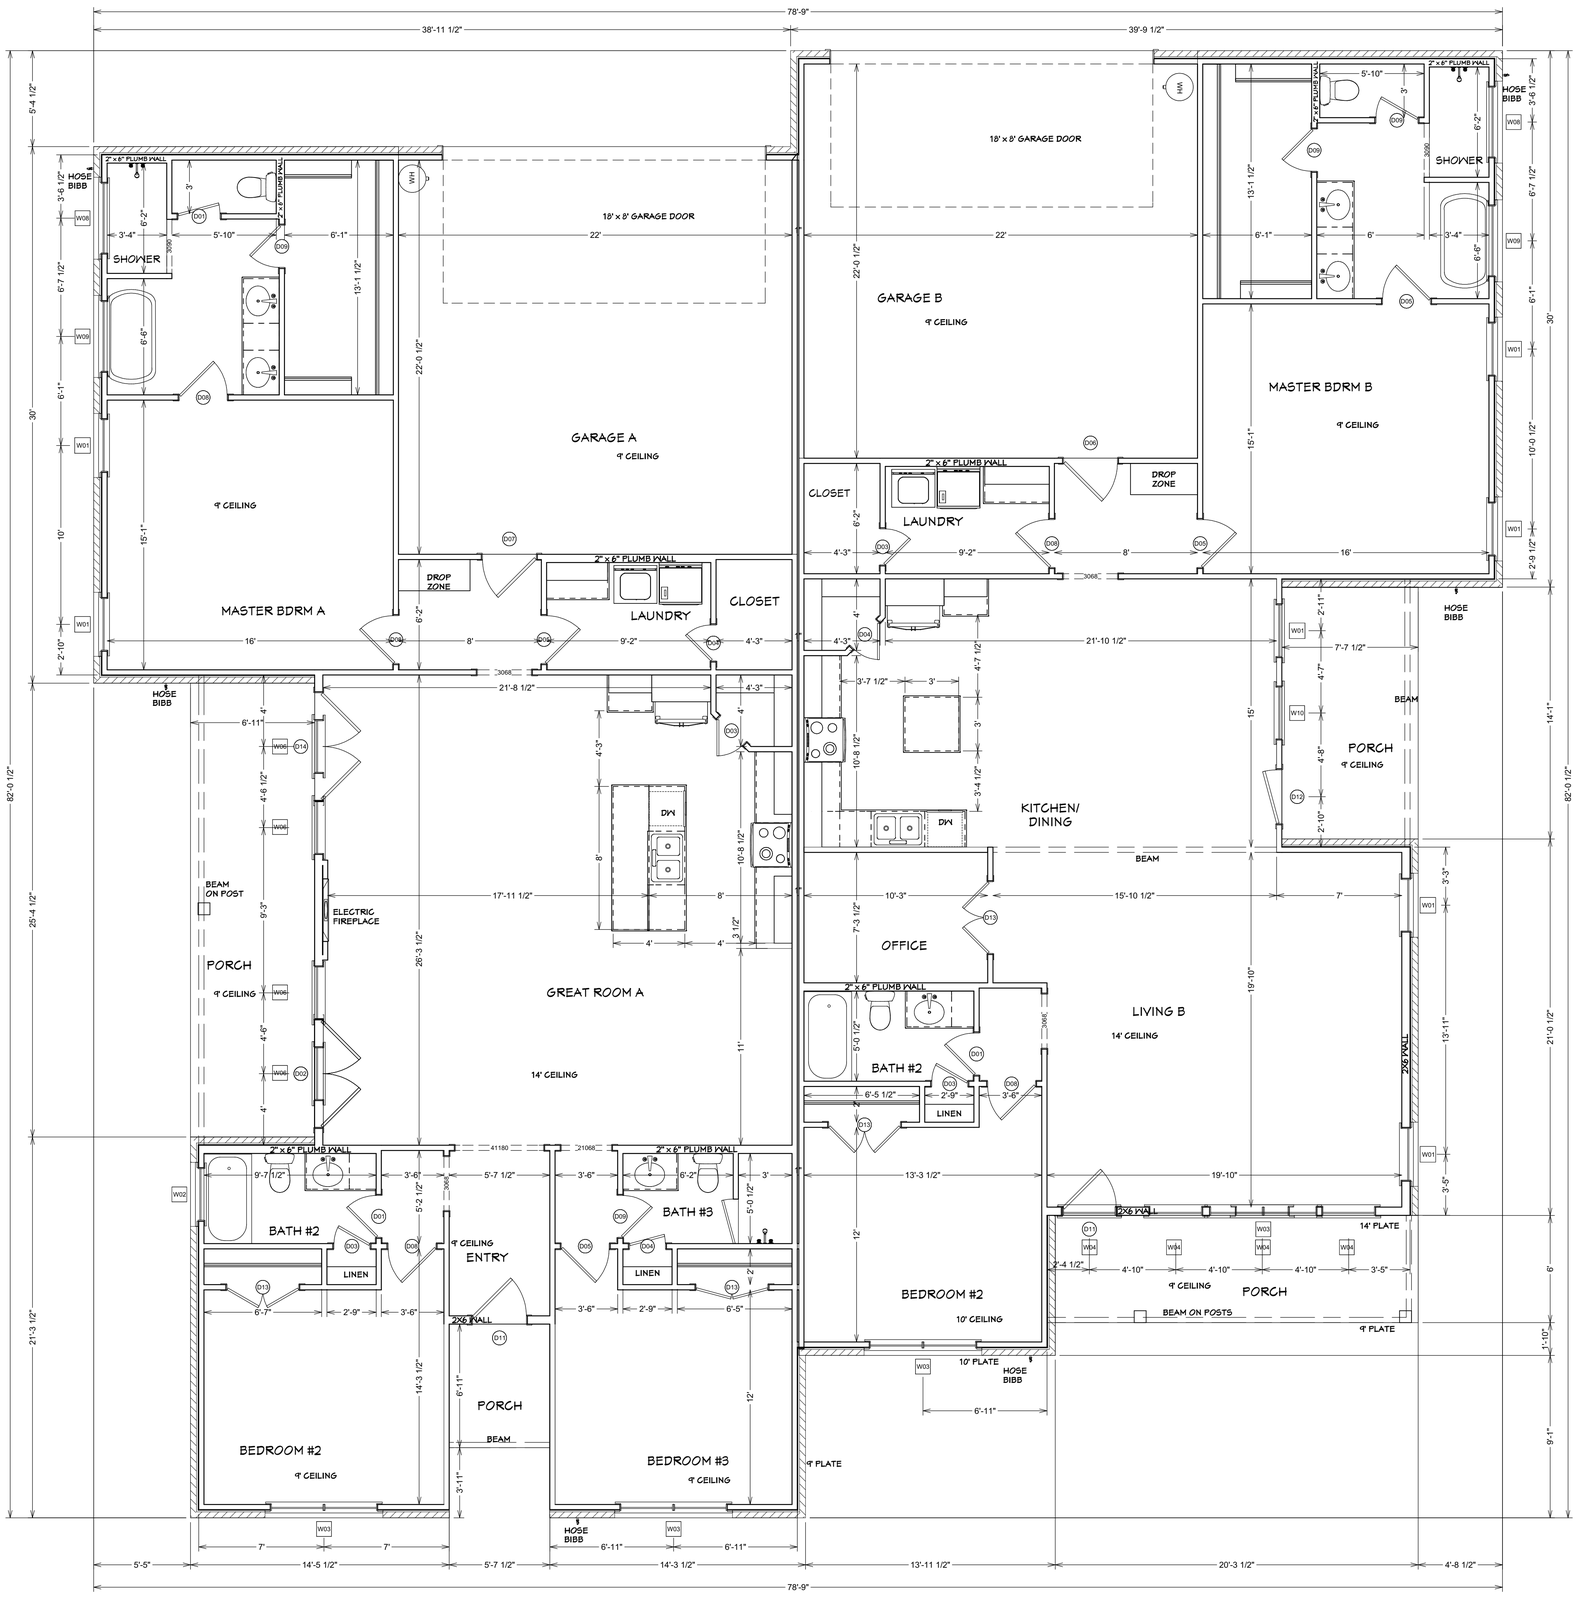


DOOR SCHEDULE					
LABEL	SIZE	TYPE	THICKNESS	COMMENTS	QTY
D01	2468 L IN	HINGED	1 3/8"		3
D02	6068 L/R EX	DOUBLE HINGED	1 3/4"		2
D03	2068 R IN	HINGED	1 3/8"		4
D04	2068 L IN	HINGED	1 3/8"		3
D05	2868 R IN	HINGED	1 3/8"		4
D06	3068 R EX	HINGED	1 3/4"	FIRE-RATED	1
D07	3068 L EX	HINGED	1 3/4"	FIRE-RATED	1
D08	2868 L IN	HINGED	1 3/8"		5
D09	2468 R IN	HINGED	1 3/8"		4
D11	3068 L EX	HINGED	1 3/4"	FRONT ENTRY	2
D12	3068 L EX	HINGED	1 3/4"	HALF GLASS	1
D13	4068 L/R IN	DOUBLE HINGED	1 3/8"		4
D14	6068 L/R EX	DOUBLE HINGED	1 3/4"	GLASS	2

WINDOW SCHEDULE				
LABEL	QTY	SIZE	TOP	COMMENTS
W01	7	3050	84"	
W02	1	3010	96"	FIXED TEMPERED
W03	4	6050	84"	TWIN
W04	4	3016	162"	CLERESTORY
W06	4	3020	156"	CLERESTORY
W07	2	3016	51"	ATTIC
W08	2	4010	96"	TEMPERED
W09	2	4040	90"	TEMPERED
W10	1	3050	84"	TEMPERED


NOTES:

1. ALL 9' PLATES EXCEPT WHERE OTHERWISE NOTED.
2. STEEL LINTELS OVER APPLICABLE OPENINGS TO SUPPORT/ BRICK ROCK.
3. HVAC IN ATTIC.
4. VERIFY ALL DIMENSIONS, NOTATIONS, AND DESIGN FOR ACCURACY BEFORE BEGINNING CONSTRUCTION.
5. 2X6 WALLS DIMENSIONED AT 5-1/2". 2X4 WALLS DIMENSIONED AT 3-1/2".


SIDE A: 2018
SIDE B: 1894
TOTAL SQUARE FOOTAGE: 3912

PORCHES: 444
GARAGE: 1027

TOTAL SLAB SQ FT: 5383

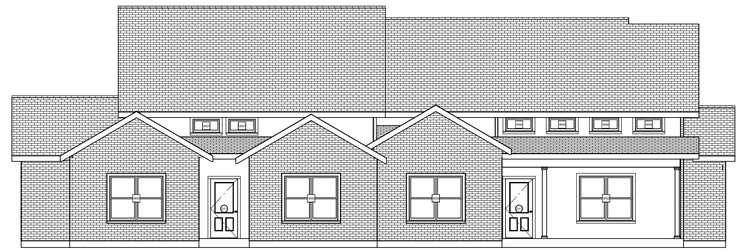

FRONT ELEVATION 1/8 in = 1 ft

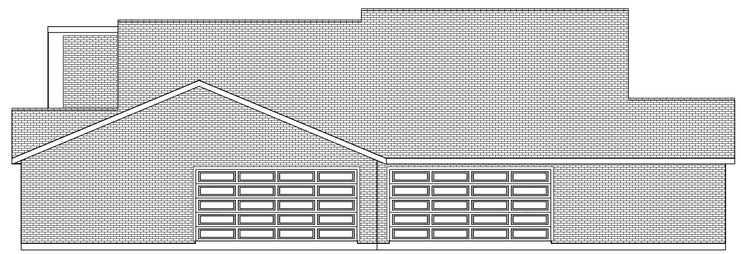

REAR ELEVATION


FRENCHMAN'S CREEK RON FOGLE CONSTRUCTION			
Date: AUG 2023	Scale: 1/4" = 1'	3912 Sq. Ft.	gpr
FLOOR PLAN & ELEVATIONS			
Page #: 1 OF 3	Drawing #: MEADOR-23-3912		




RIGHT ELEVATION 1/8 in = 1 ft



LEFT ELEVATION

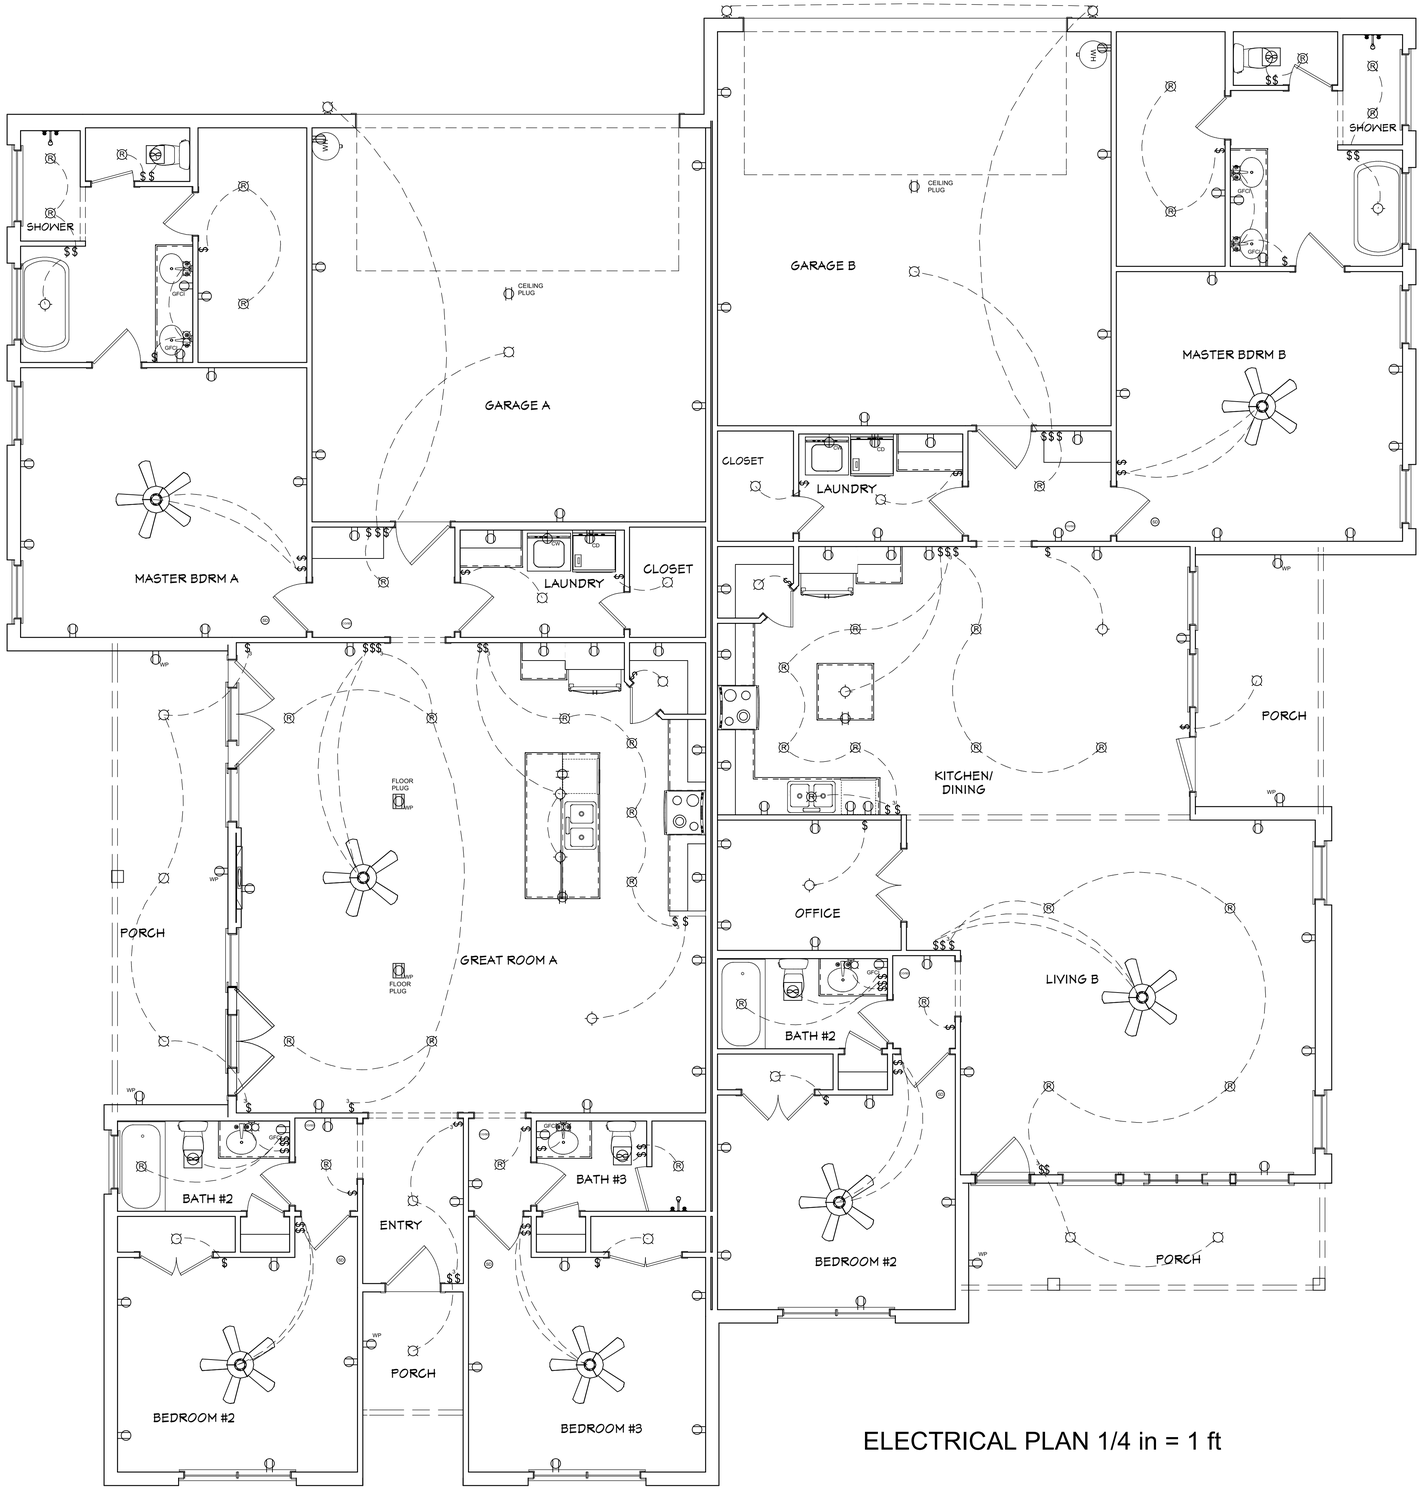


ELECTRICAL PLAN 1/4 in = 1 ft

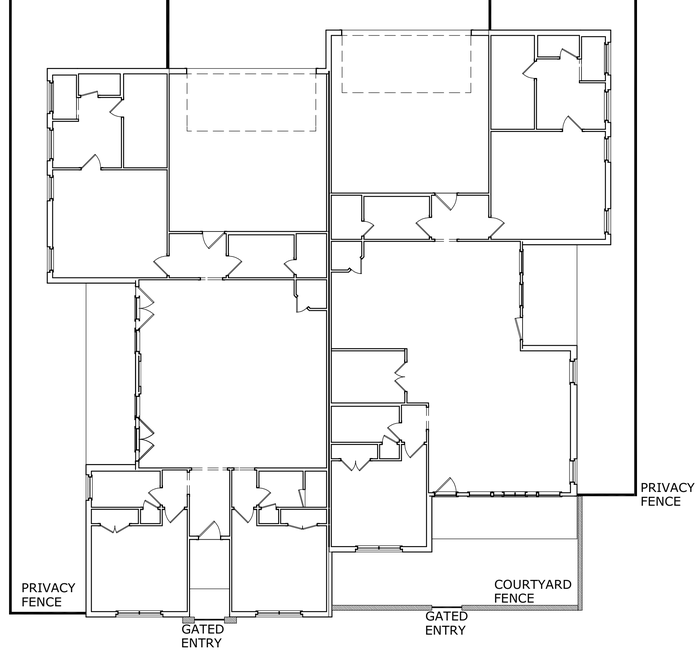


FENCE PLAN 1 in = 10 ft

FRENCHMAN'S CREEK RON FOGLE CONSTRUCTION			
Date: AUG 2023	Scale: 1/4" = 1'	3912 Sq. Ft.	gpr
ELECTRICAL PLAN & ELEVATIONS			
Page #: 2 OF 3	Drawing #: MEADOR-23-3912		

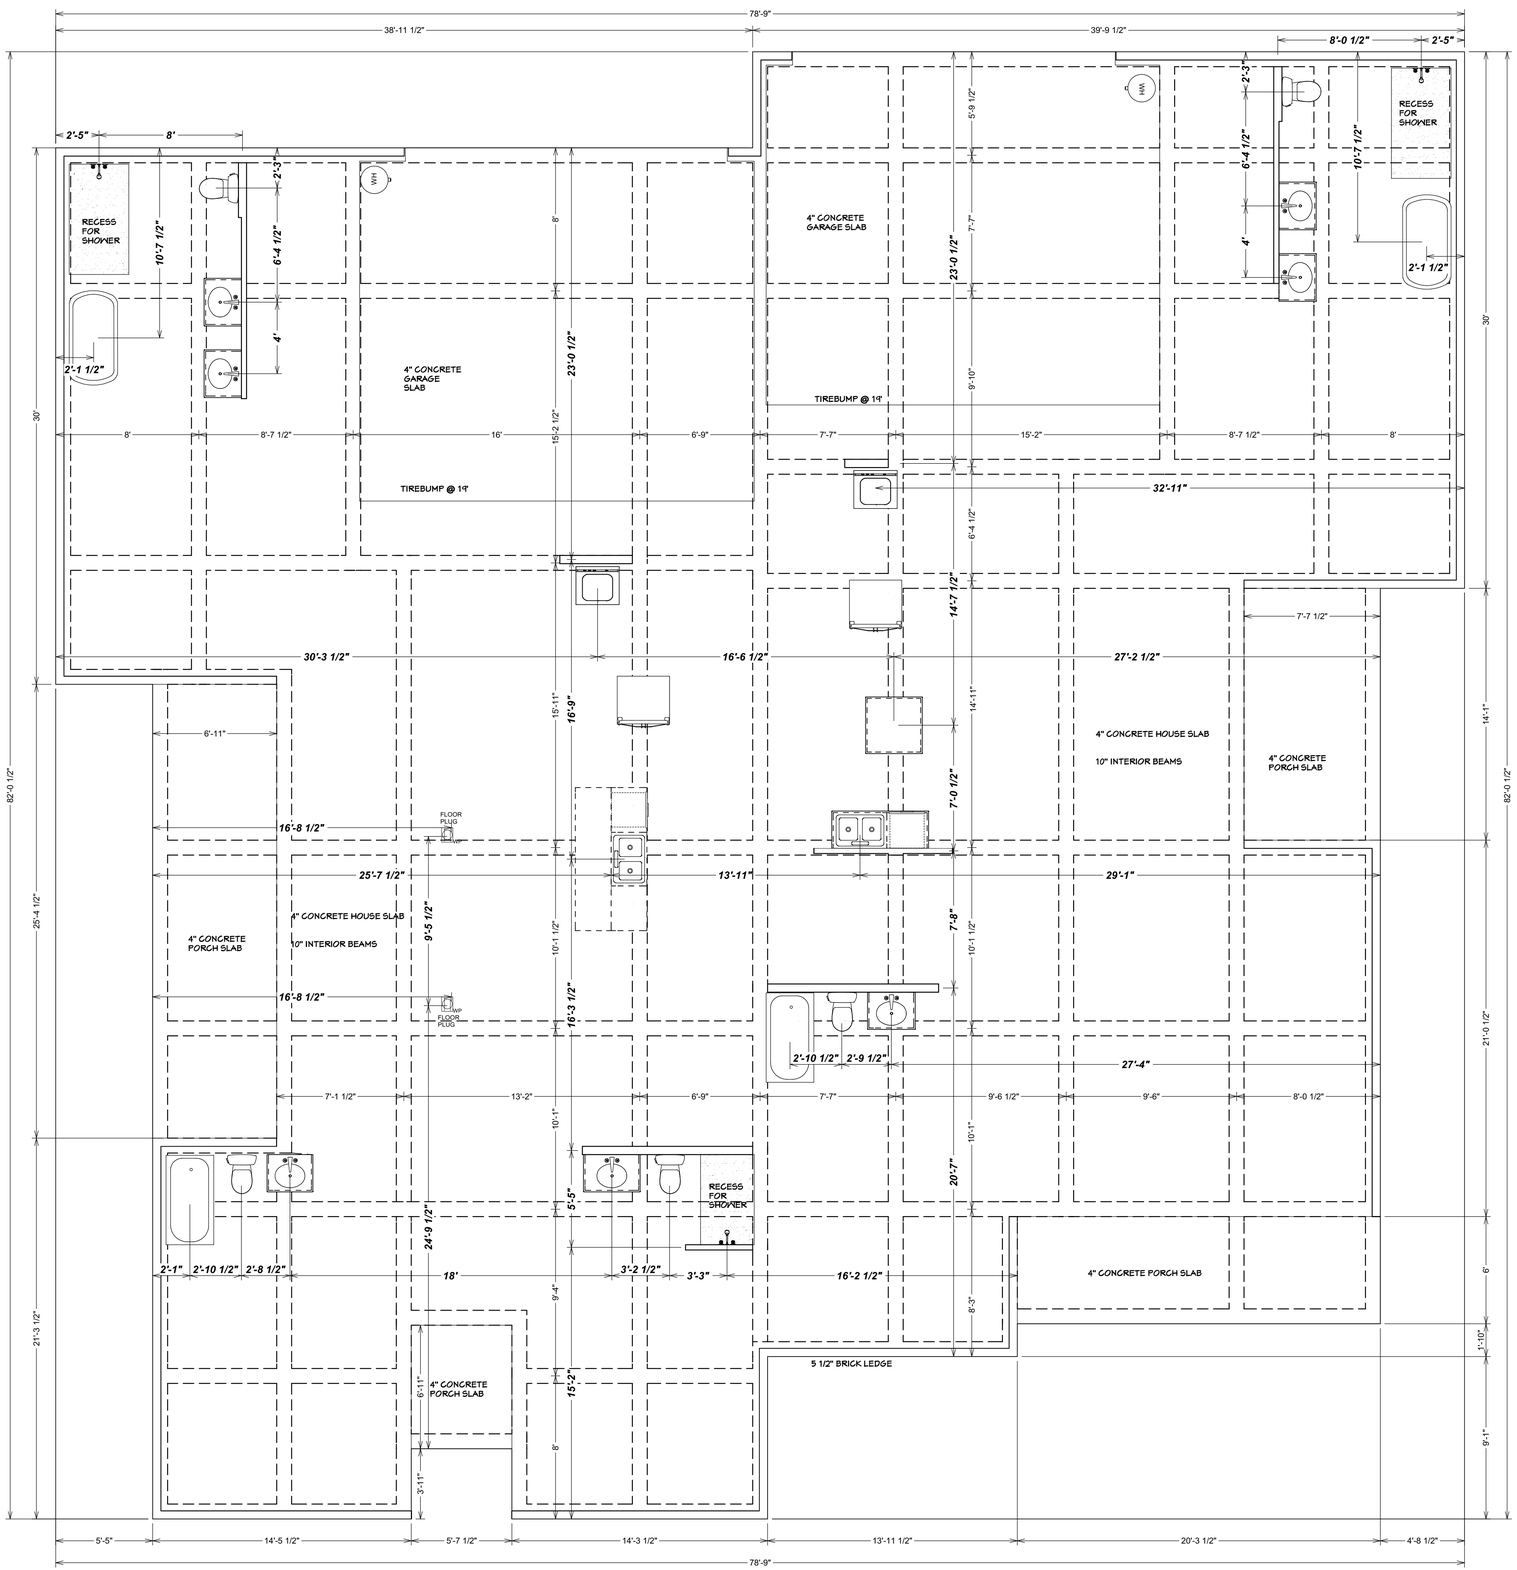


Foundation

CONCRETE AREA
5383 SQ FT

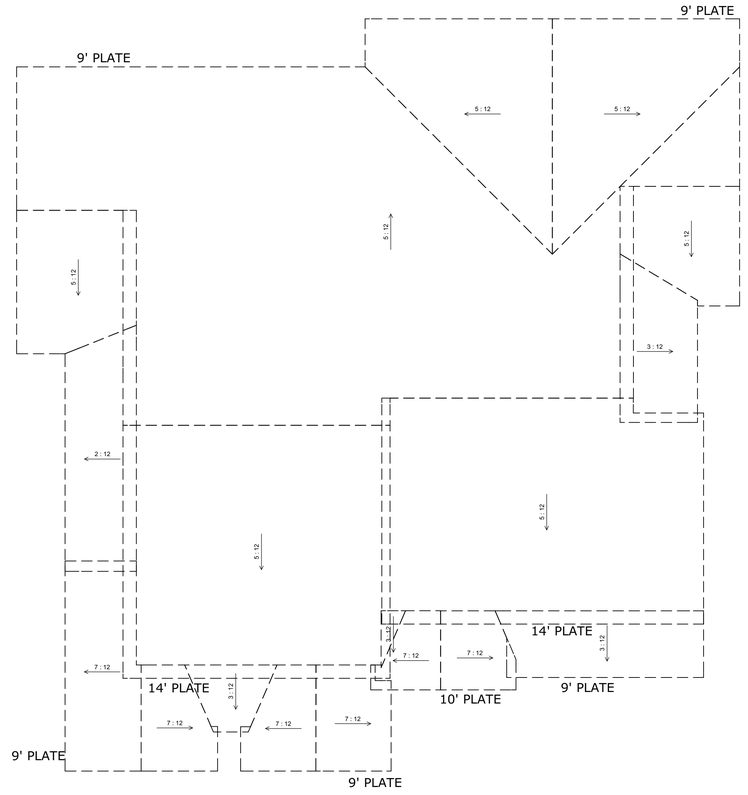

ROOF PLAN 1/8 in = 1 ft

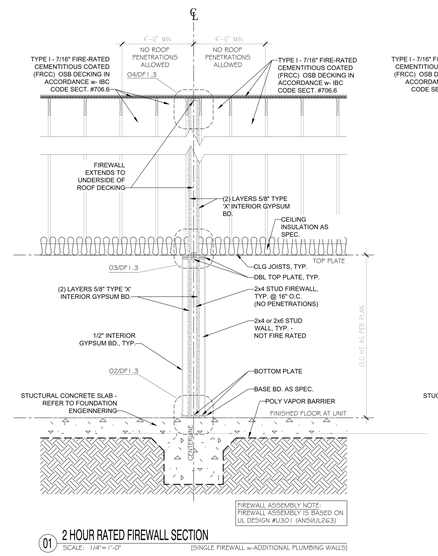

NOTE:
MEETS REQUIREMENTS OF SECTION R302.1 OF IRC 2018

FRENCHMAN'S CREEK RON FOGLE CONSTRUCTION			
Date: AUG 2023	Scale: 1/8" = 1'	3912 Sq. Ft.	gpr
FOUNDATION & ROOF PLAN			
Page #: 3 OF 3	Drawing #: MEADOR-23-3912		