
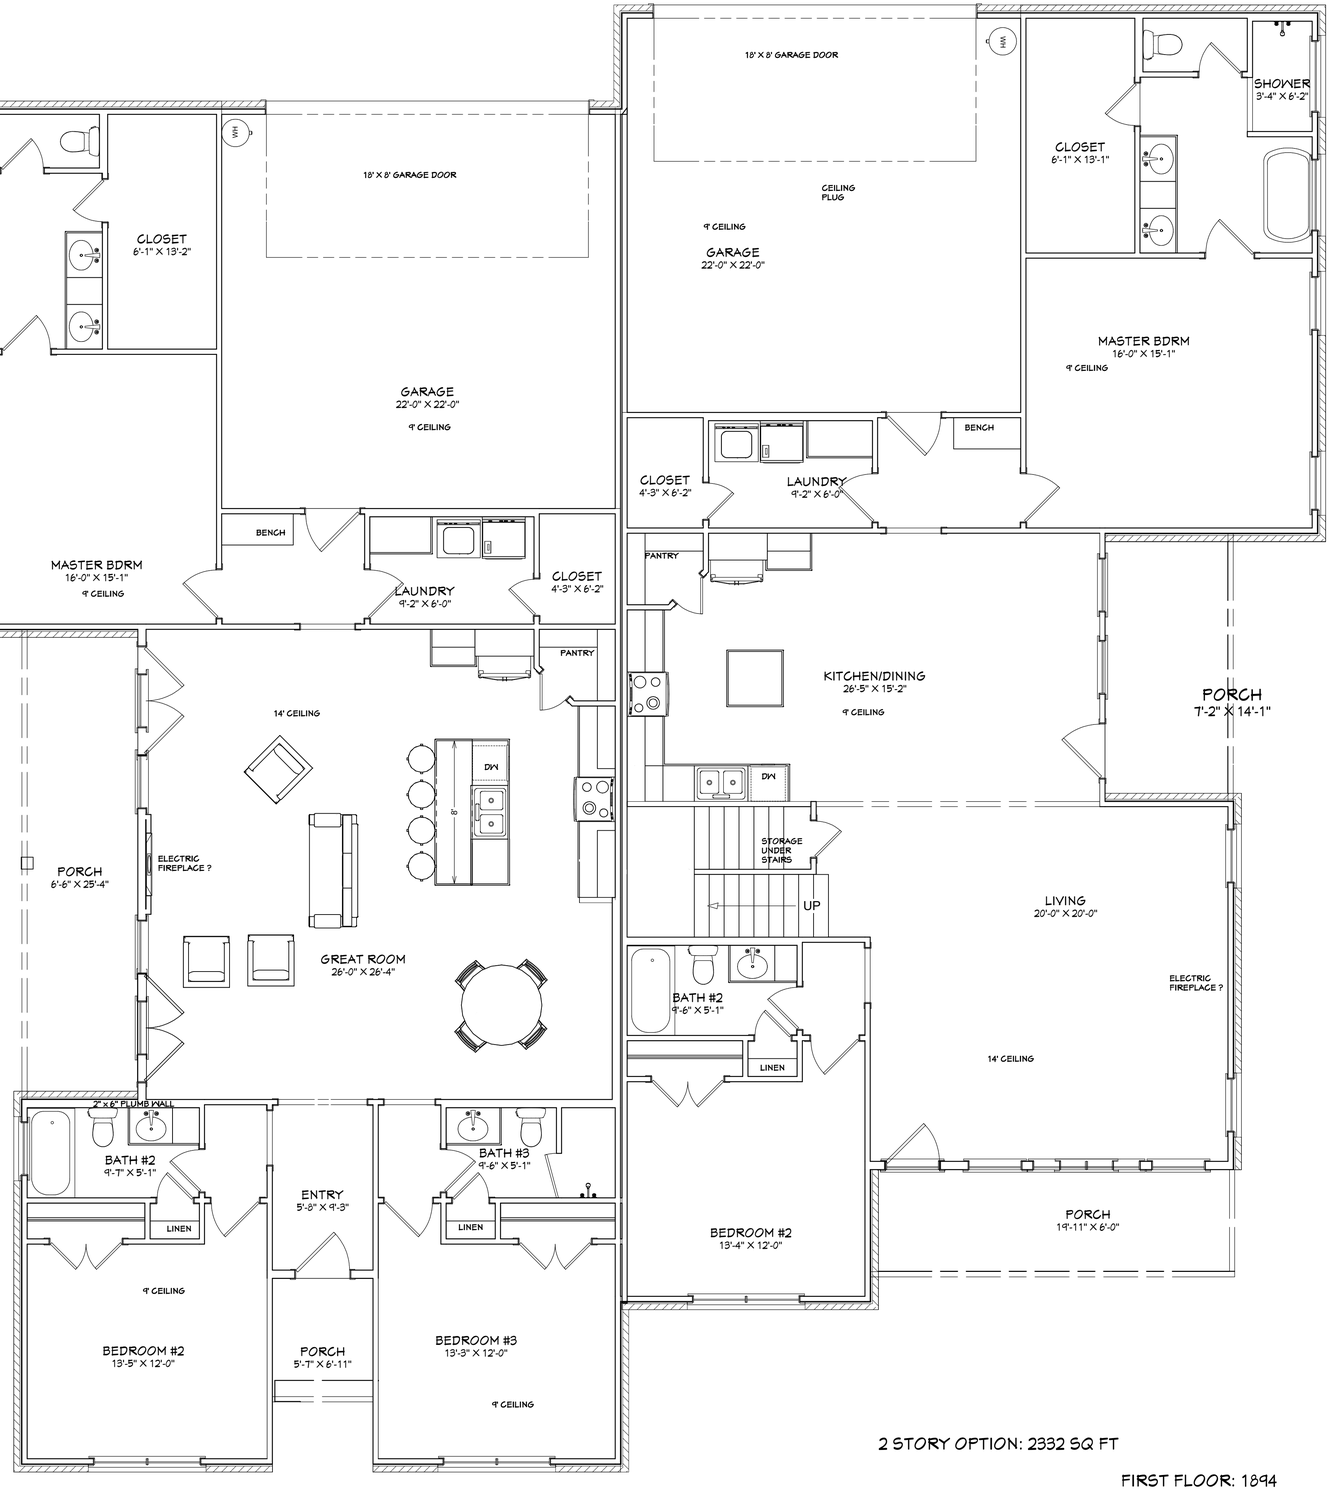



1 STORY OPTION: 2018 SQ FT

2 STORY OPTION: 2332 SQ FT

FIRST FLOOR: 1894
SECOND FLOOR: 438

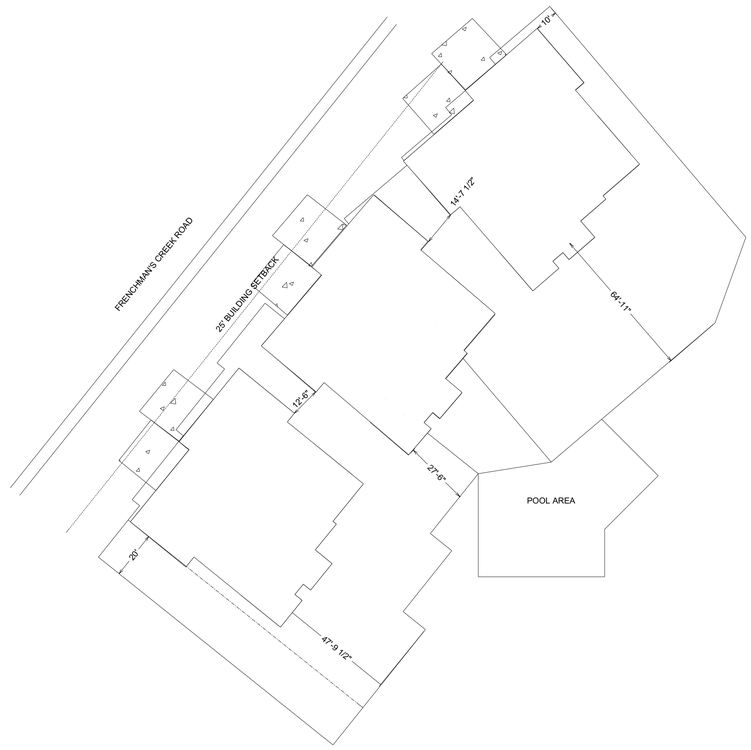


PLOT 1 in = 30 ft

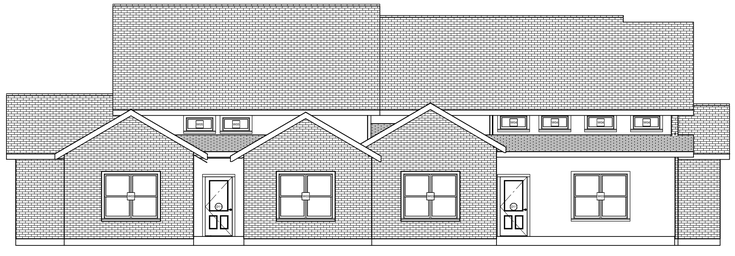

FRONT ELEVATION 1/8 in = 1 ft

MEADOR ROUGH DRAFT #2			
Date: NOV 2022	Scale: 1/4" = 1'	Sq. Ft.	gpr
FLOOR PLAN			
Page #: 1 OF 1	Drawing #:		

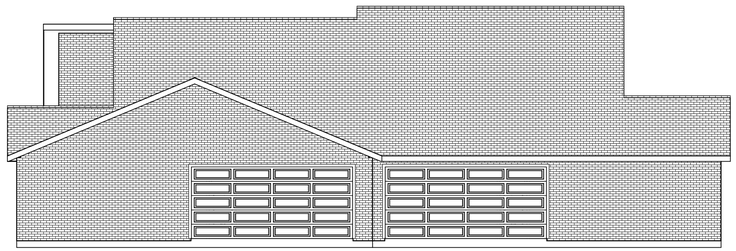


REAR ELEVATION



LEFT ELEVATION



RIGHT ELEVATION

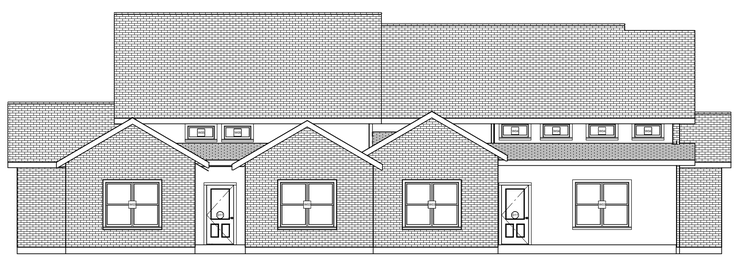

FRONT ELEVATION 1/8 in = 1 ft

MEADOR ROUGH DRAFT #2			
Date: NOV 2022	Scale: 1/8" = 1'	Sq. Ft.	gpr
Page #: 2 OF 2	Drawing #:		