



SQ FT PER UNIT: 1923
SQ FT PER BUILDING: 3846

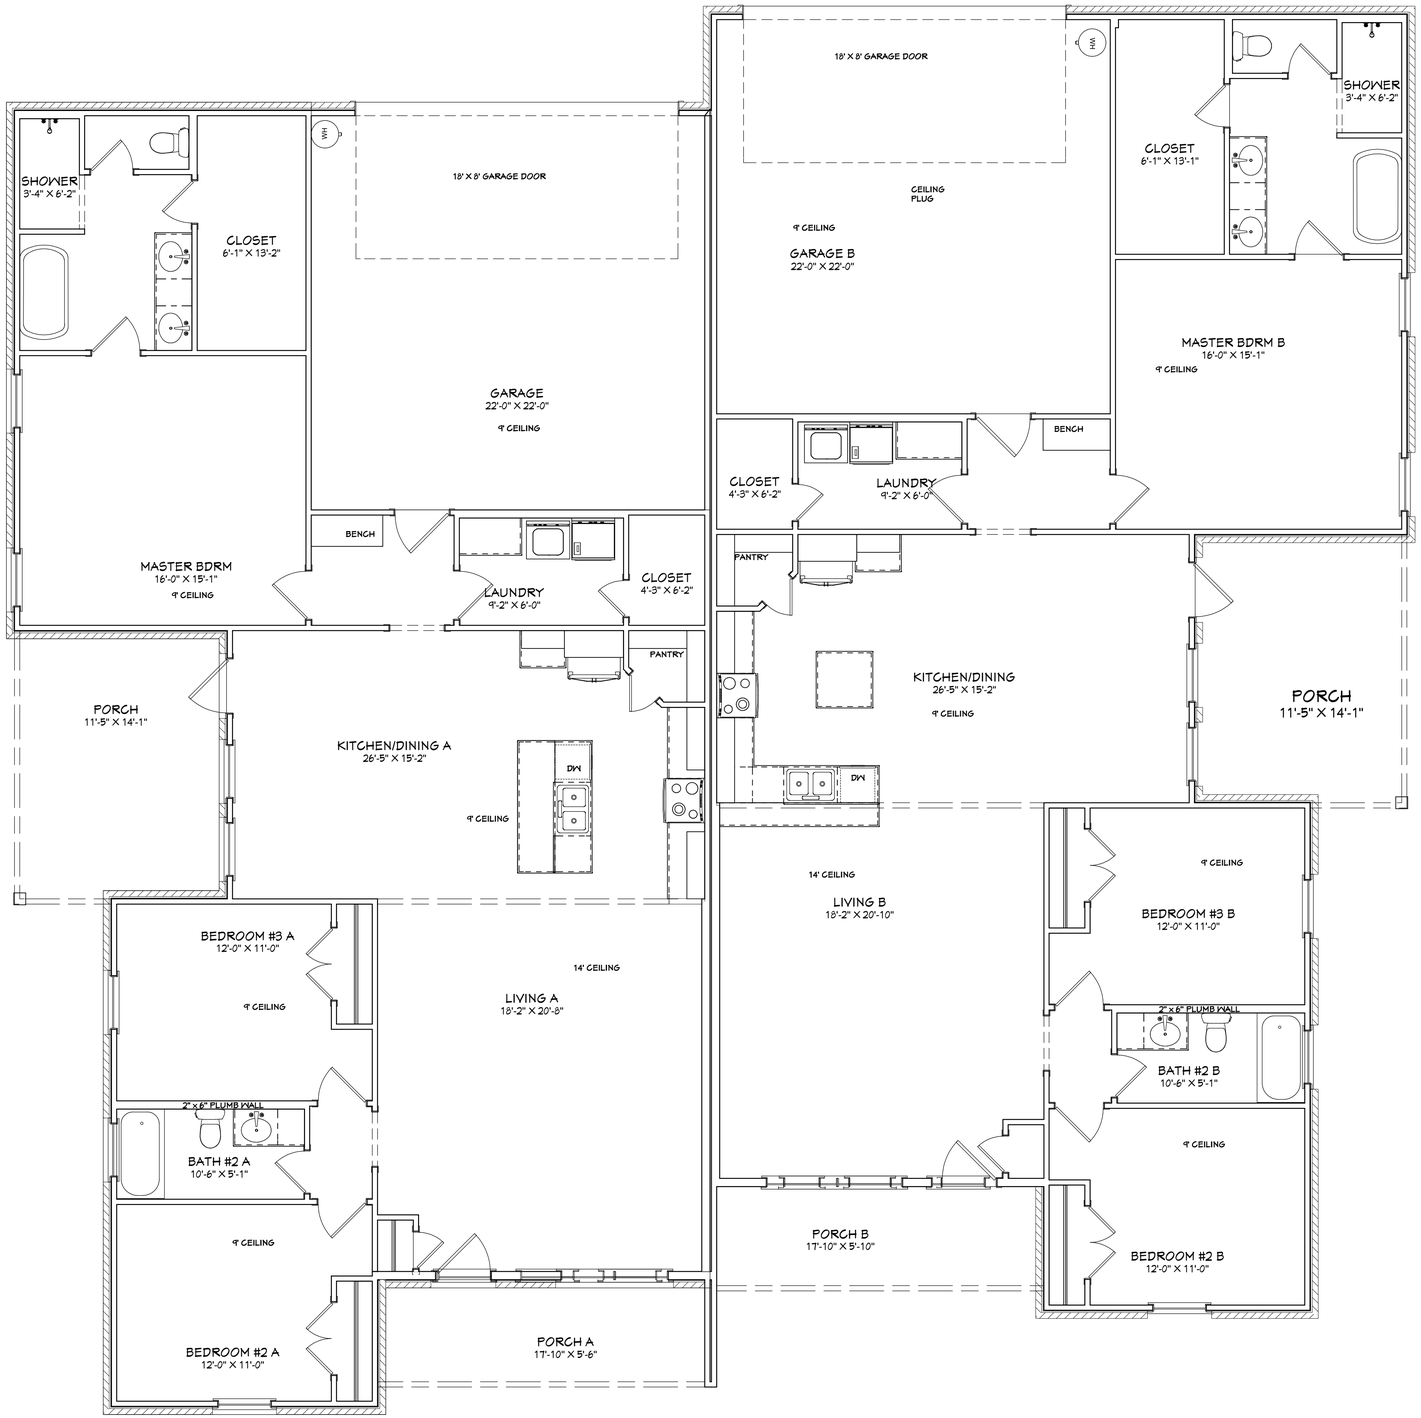

PLOT 1 in = 30 ft

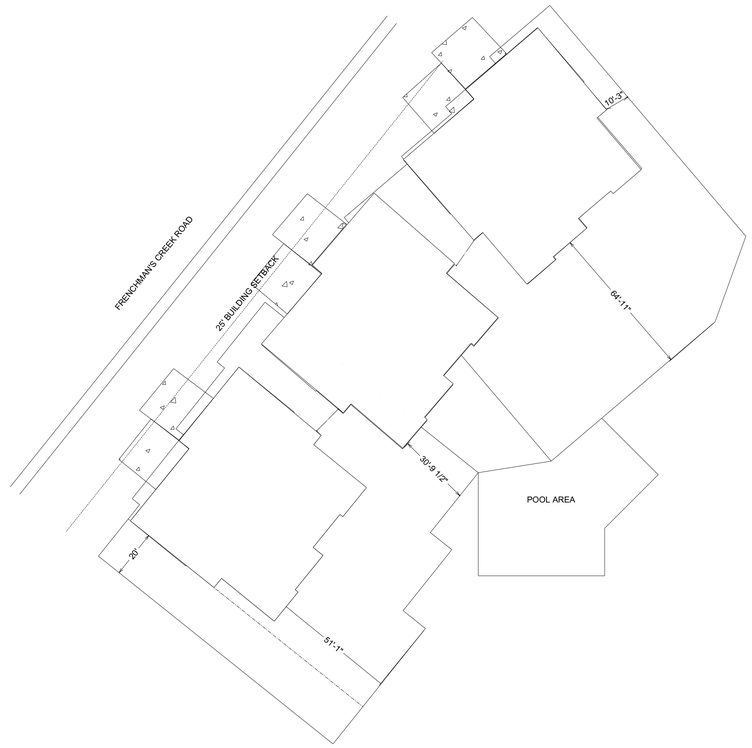

FRONT ELEVATION 1/8 in = 1 ft

MEADOR ROUGH DRAFT #1			
Date: OCT 2022	Scale: 1/4" = 1'	Sq. Ft.	gpr
FLOOR PLAN			
Page #: 1 OF 1	Drawing #:		