
SECOND FLOOR AT DOWNTOWN DIGS CONDOMINIUMS

251 DELTA AVENUE
"UNITS A - C"
CLARKSDALE, MISSISSIPPI

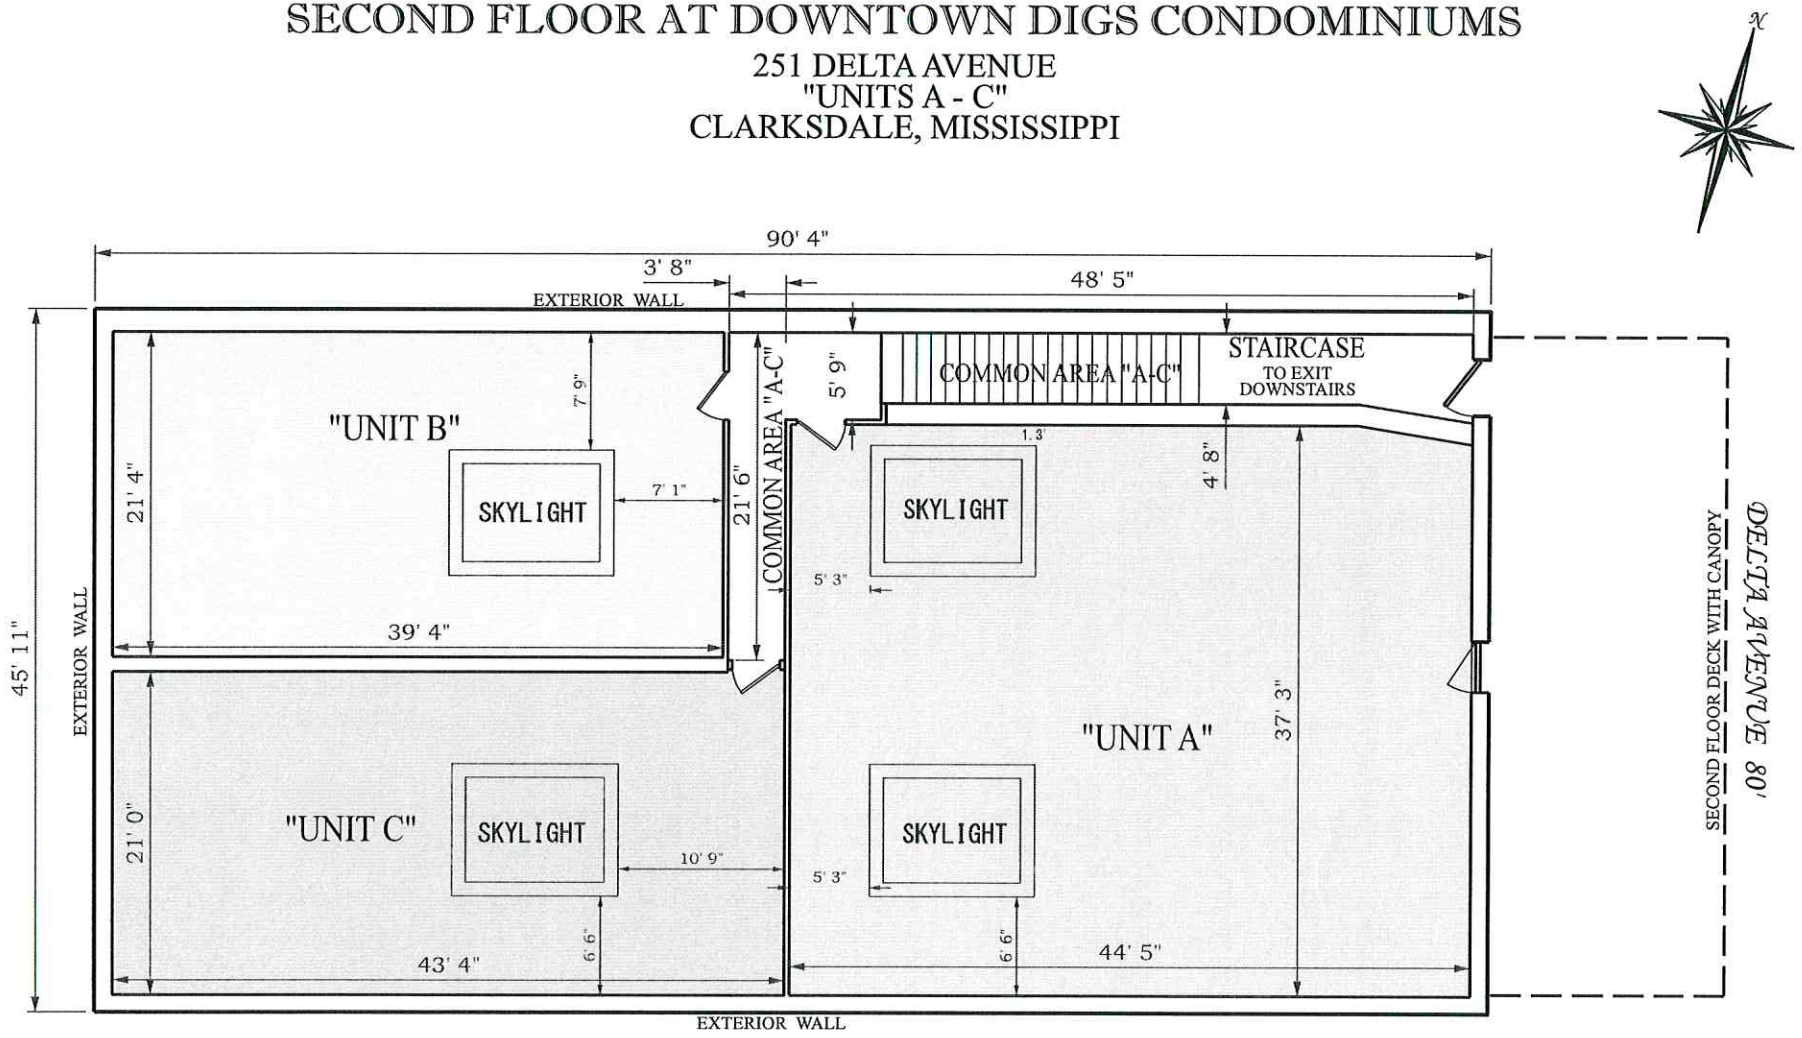

ALLEY 10'

TERRY EUGENE SMITH
REGISTERED PROFESSIONAL
LAND
SURVEYOR
PLS 2632
STATE OF MISSISSIPPI

08/31/26

PHONE (662) 627-4833
FAX (662) 351-0102
info@smithweiland.com

SMITH & WEILAND
SURVEYORS AND ENGINEERS
337 DELTA AVENUE
CLARKSDALE, MISSISSIPPI 38614

TERRY EUGENE SMITH
REGISTERED PROFESSIONAL
LAND SURVEYOR NO. PLS-2632
STATE OF MISSISSIPPI

THIS DOCUMENT IS PREPARED FOR THE EXCLUSIVE USE OF THE CLIENT NAMED HEREON AND MAY NOT BE USED OR COPIED OUTSIDE OF THE BENEFIT OF SAID CLIENT OR WITHOUT PERMISSION OF SMITH & WEILAND

FRONT ELEVATION AT DOWNTOWN DIGS CONDOMINIUMS

"UNIT - 1" 253 DELTA AVENUE
"UNITS A - C" 251 DELTA AVENUE
CLARKSDALE, MISSISSIPPI

SCALE: 1" = 10'



DELTA AVENUE 80'

TERRY EUGENE SMITH
REGISTERED PROFESSIONAL
LAND SURVEYOR
PLS 2632
STATE OF MISSISSIPPI

08/31/26

PHONE (662) 627-4833
FAX (662) 351-0102
info@smithweiland.com


SMITH & WEILAND
SURVEYORS AND ENGINEERS
337 DELTA AVENUE
CLARKSDALE, MISSISSIPPI 38614

TERRY EUGENE SMITH
REGISTERED PROFESSIONAL
LAND SURVEYOR NO. PLS-2632
STATE OF MISSISSIPPI

THIS DOCUMENT IS PREPARED FOR THE EXCLUSIVE USE OF THE CLIENT NAMED HEREON AND MAY NOT BE USED OR COPIED OUTSIDE OF THE BENEFIT OF SAID CLIENT OR WITHOUT PERMISSION OF SMITH & WEILAND

GROUND FLOOR AT DOWNTOWN DIGS CONDOMINIUMS

"UNIT - 1" 253 DELTA AVENUE
CLARKSDALE, MISSISSIPPI

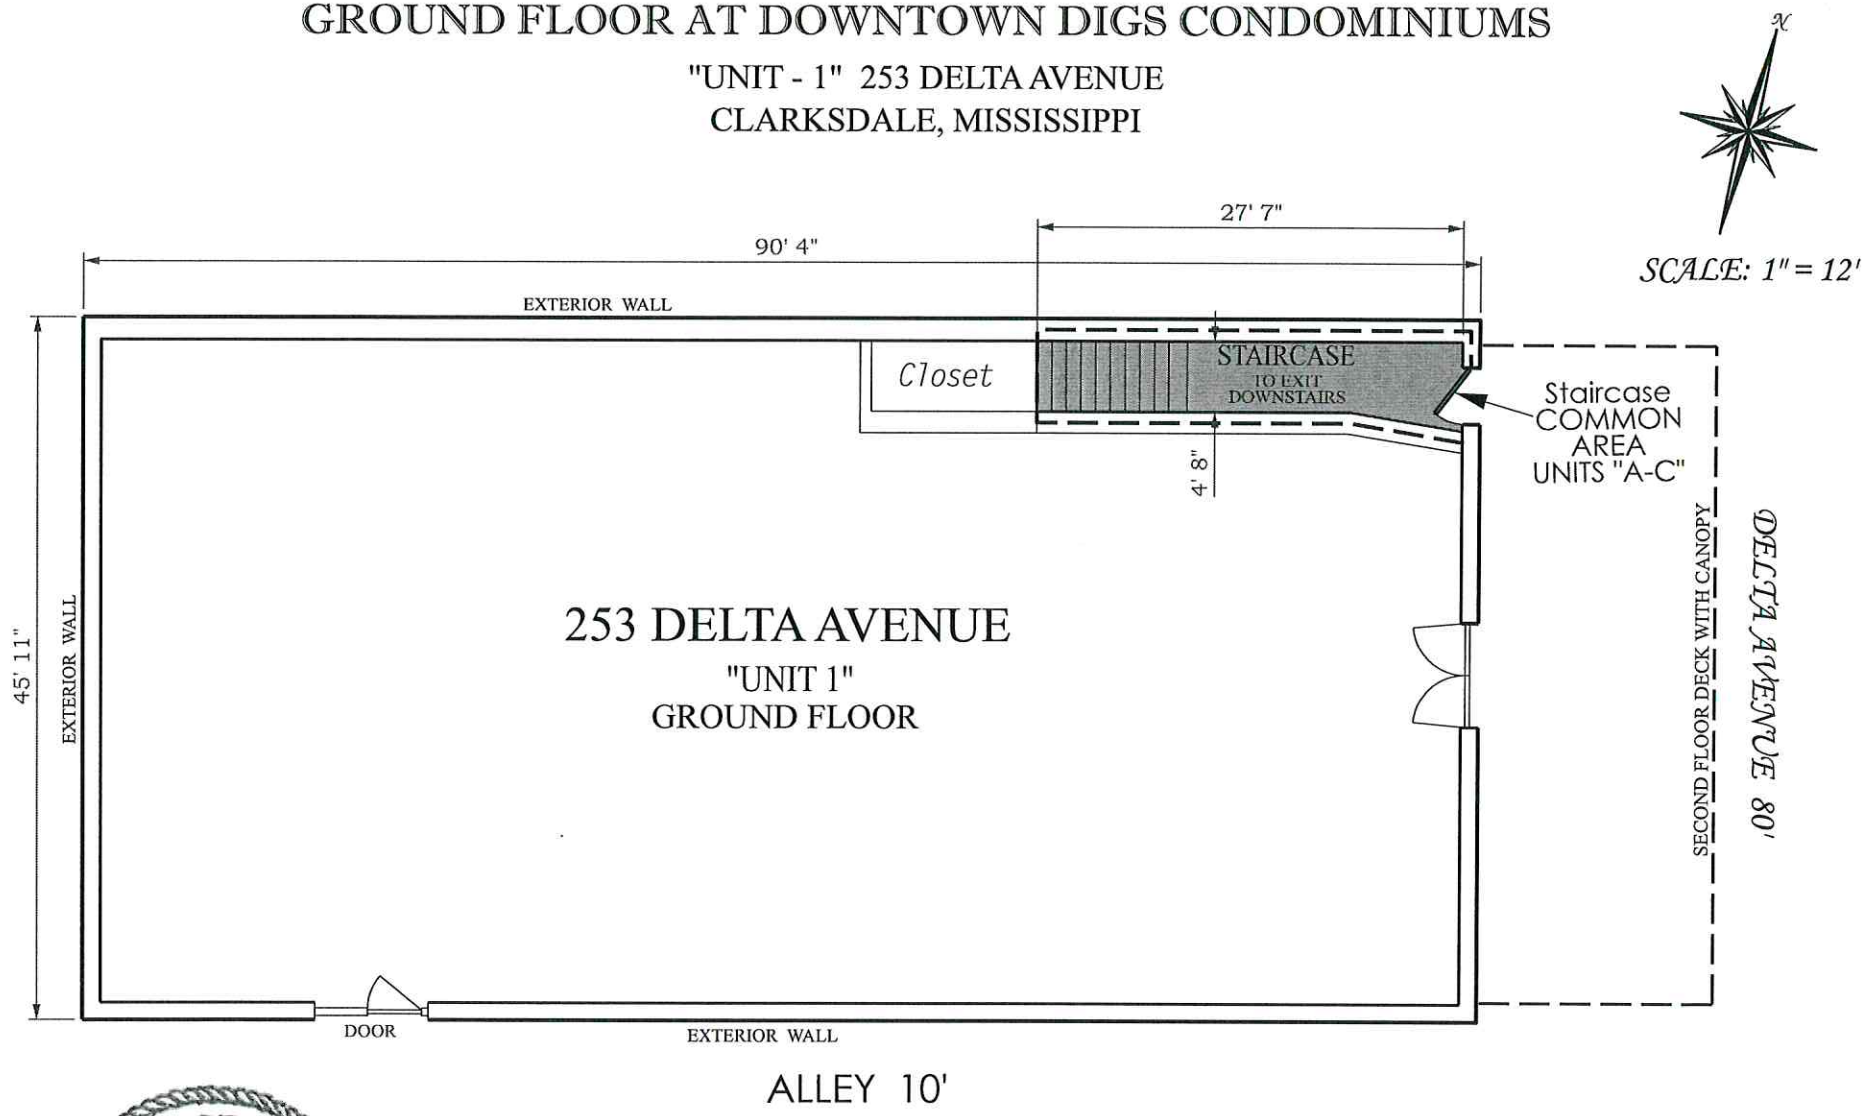

TERRY EUGENE SMITH
REGISTERED PROFESSIONAL
LAND
SURVEYOR
PLS 2632
STATE OF MISSISSIPPI

08/31/26

PHONE (662) 627-4833
FAX (662) 351-0102
info@smithweiland.com

SMITH & WEILAND
SURVEYORS AND ENGINEERS
337 DELTA AVENUE
CLARKSDALE, MISSISSIPPI 38614

TERRY EUGENE SMITH
REGISTERED PROFESSIONAL
LAND SURVEYOR NO. PLS-2632
STATE OF MISSISSIPPI

THIS DOCUMENT IS PREPARED FOR THE EXCLUSIVE USE OF THE CLIENT NAMED HEREON AND MAY NOT BE USED OR COPIED OUTSIDE OF THE BENEFIT OF SAID CLIENT OR WITHOUT PERMISSION OF SMITH & WEILAND