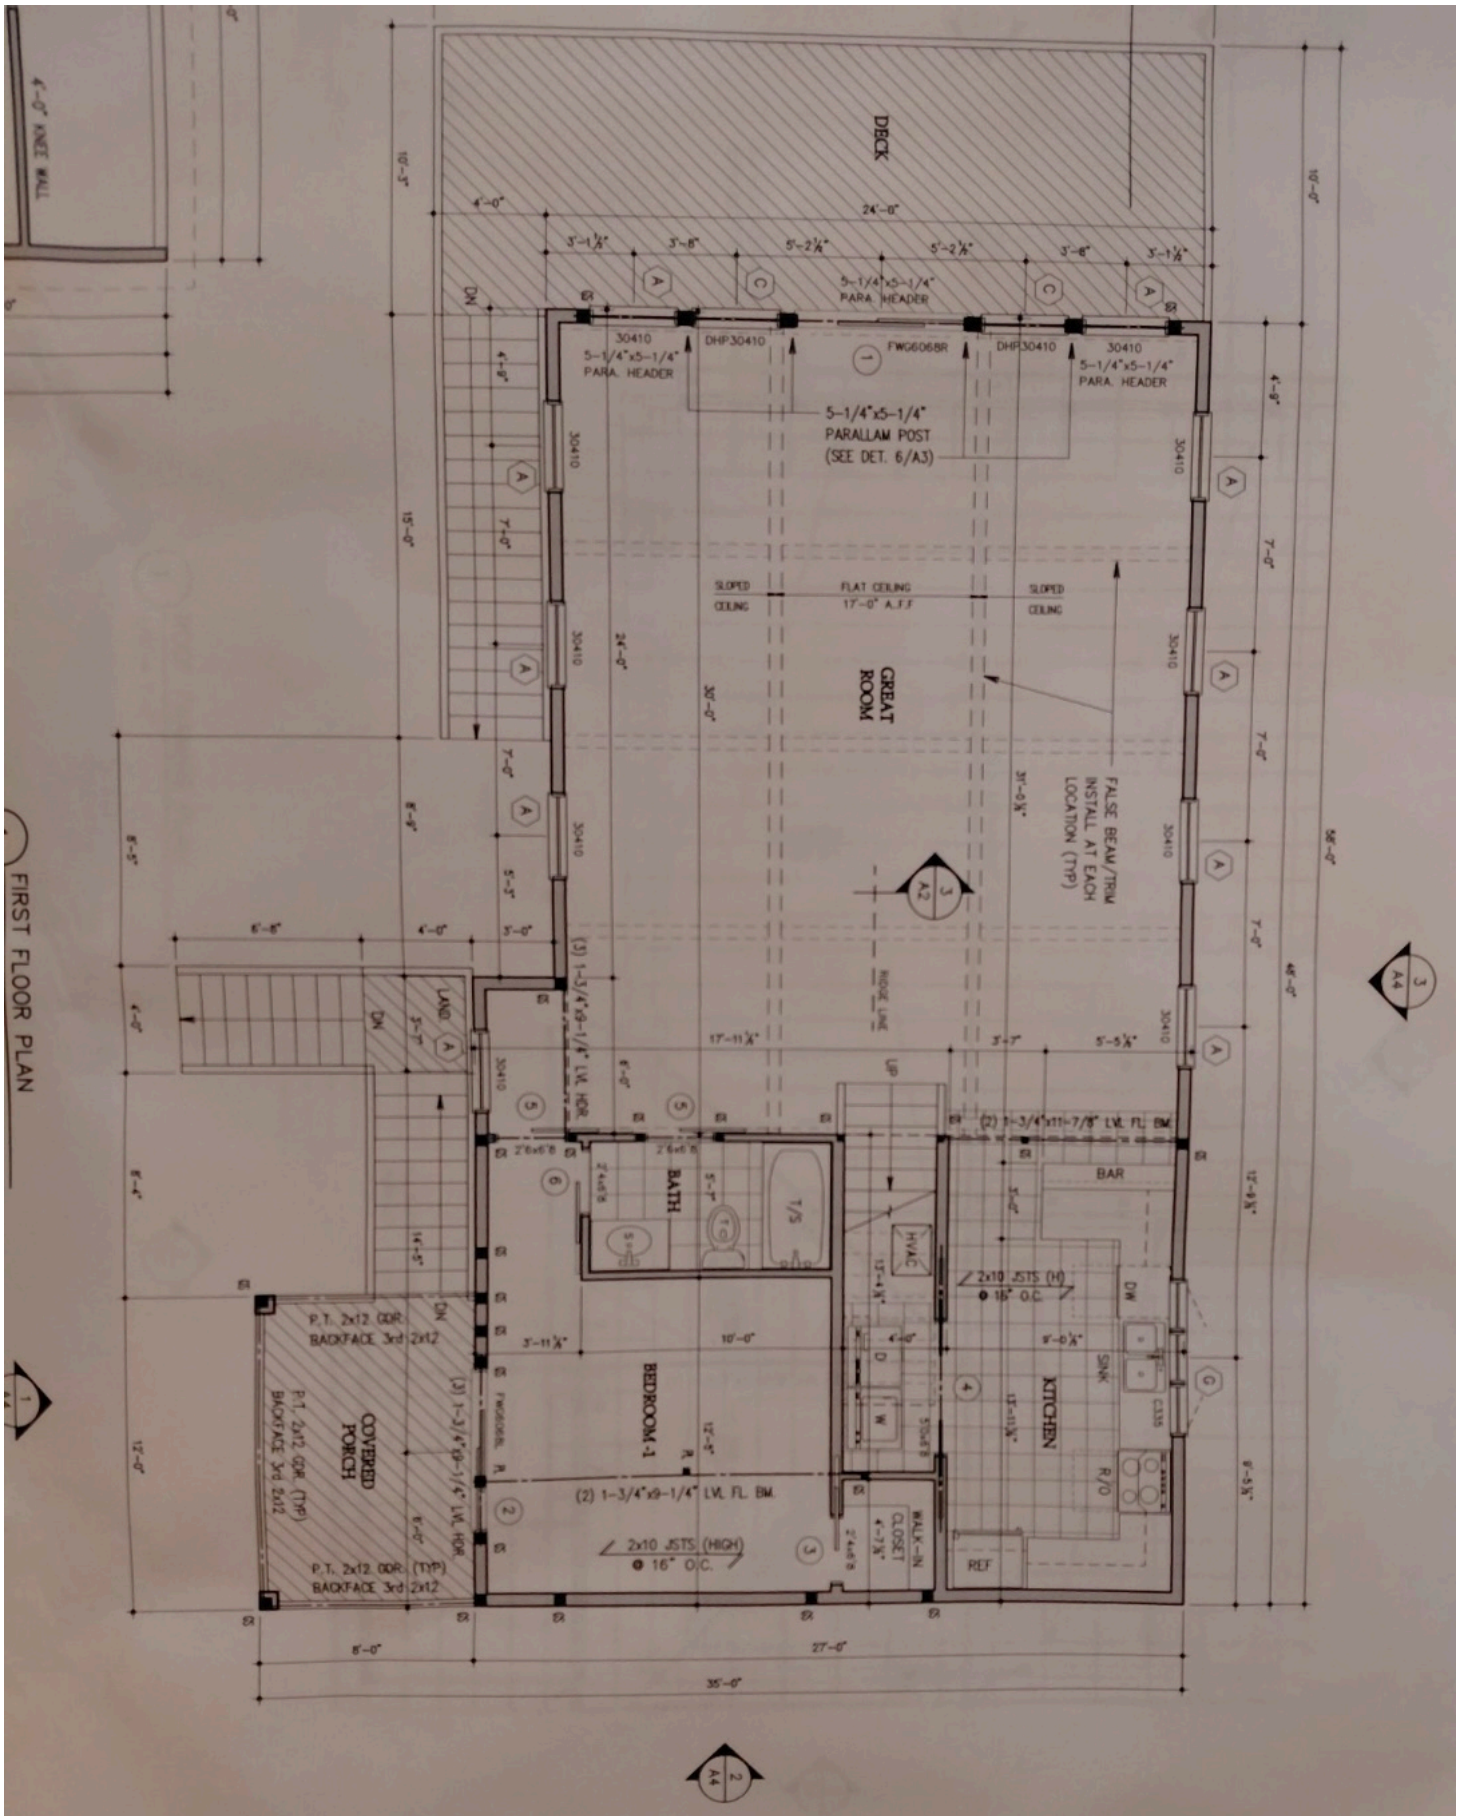

FIRST FLOOR PLAN

Project:	Keys Residence
Project No:	2213RH
Location:	Hatteras, North Carolina
Title:	Ground & First Plans

Sheet A2 of 4

Revisions:

Designed: WCO
Drawn: WCO
Reviewed: WCO

DESIGNED WITH DataCAD