
X:\CM_Allan_Meador\23235-Frenchman's Creek Dev. - Alan Meador\Drafting_Basemaps\Sitebase\SITEBASE-23235.dwg Saved By: cfarrow Save Time: 5/3/2023 2:09 PM Plotted by: clayton farrow Plot Date: 5/3/2023 2:10 PM

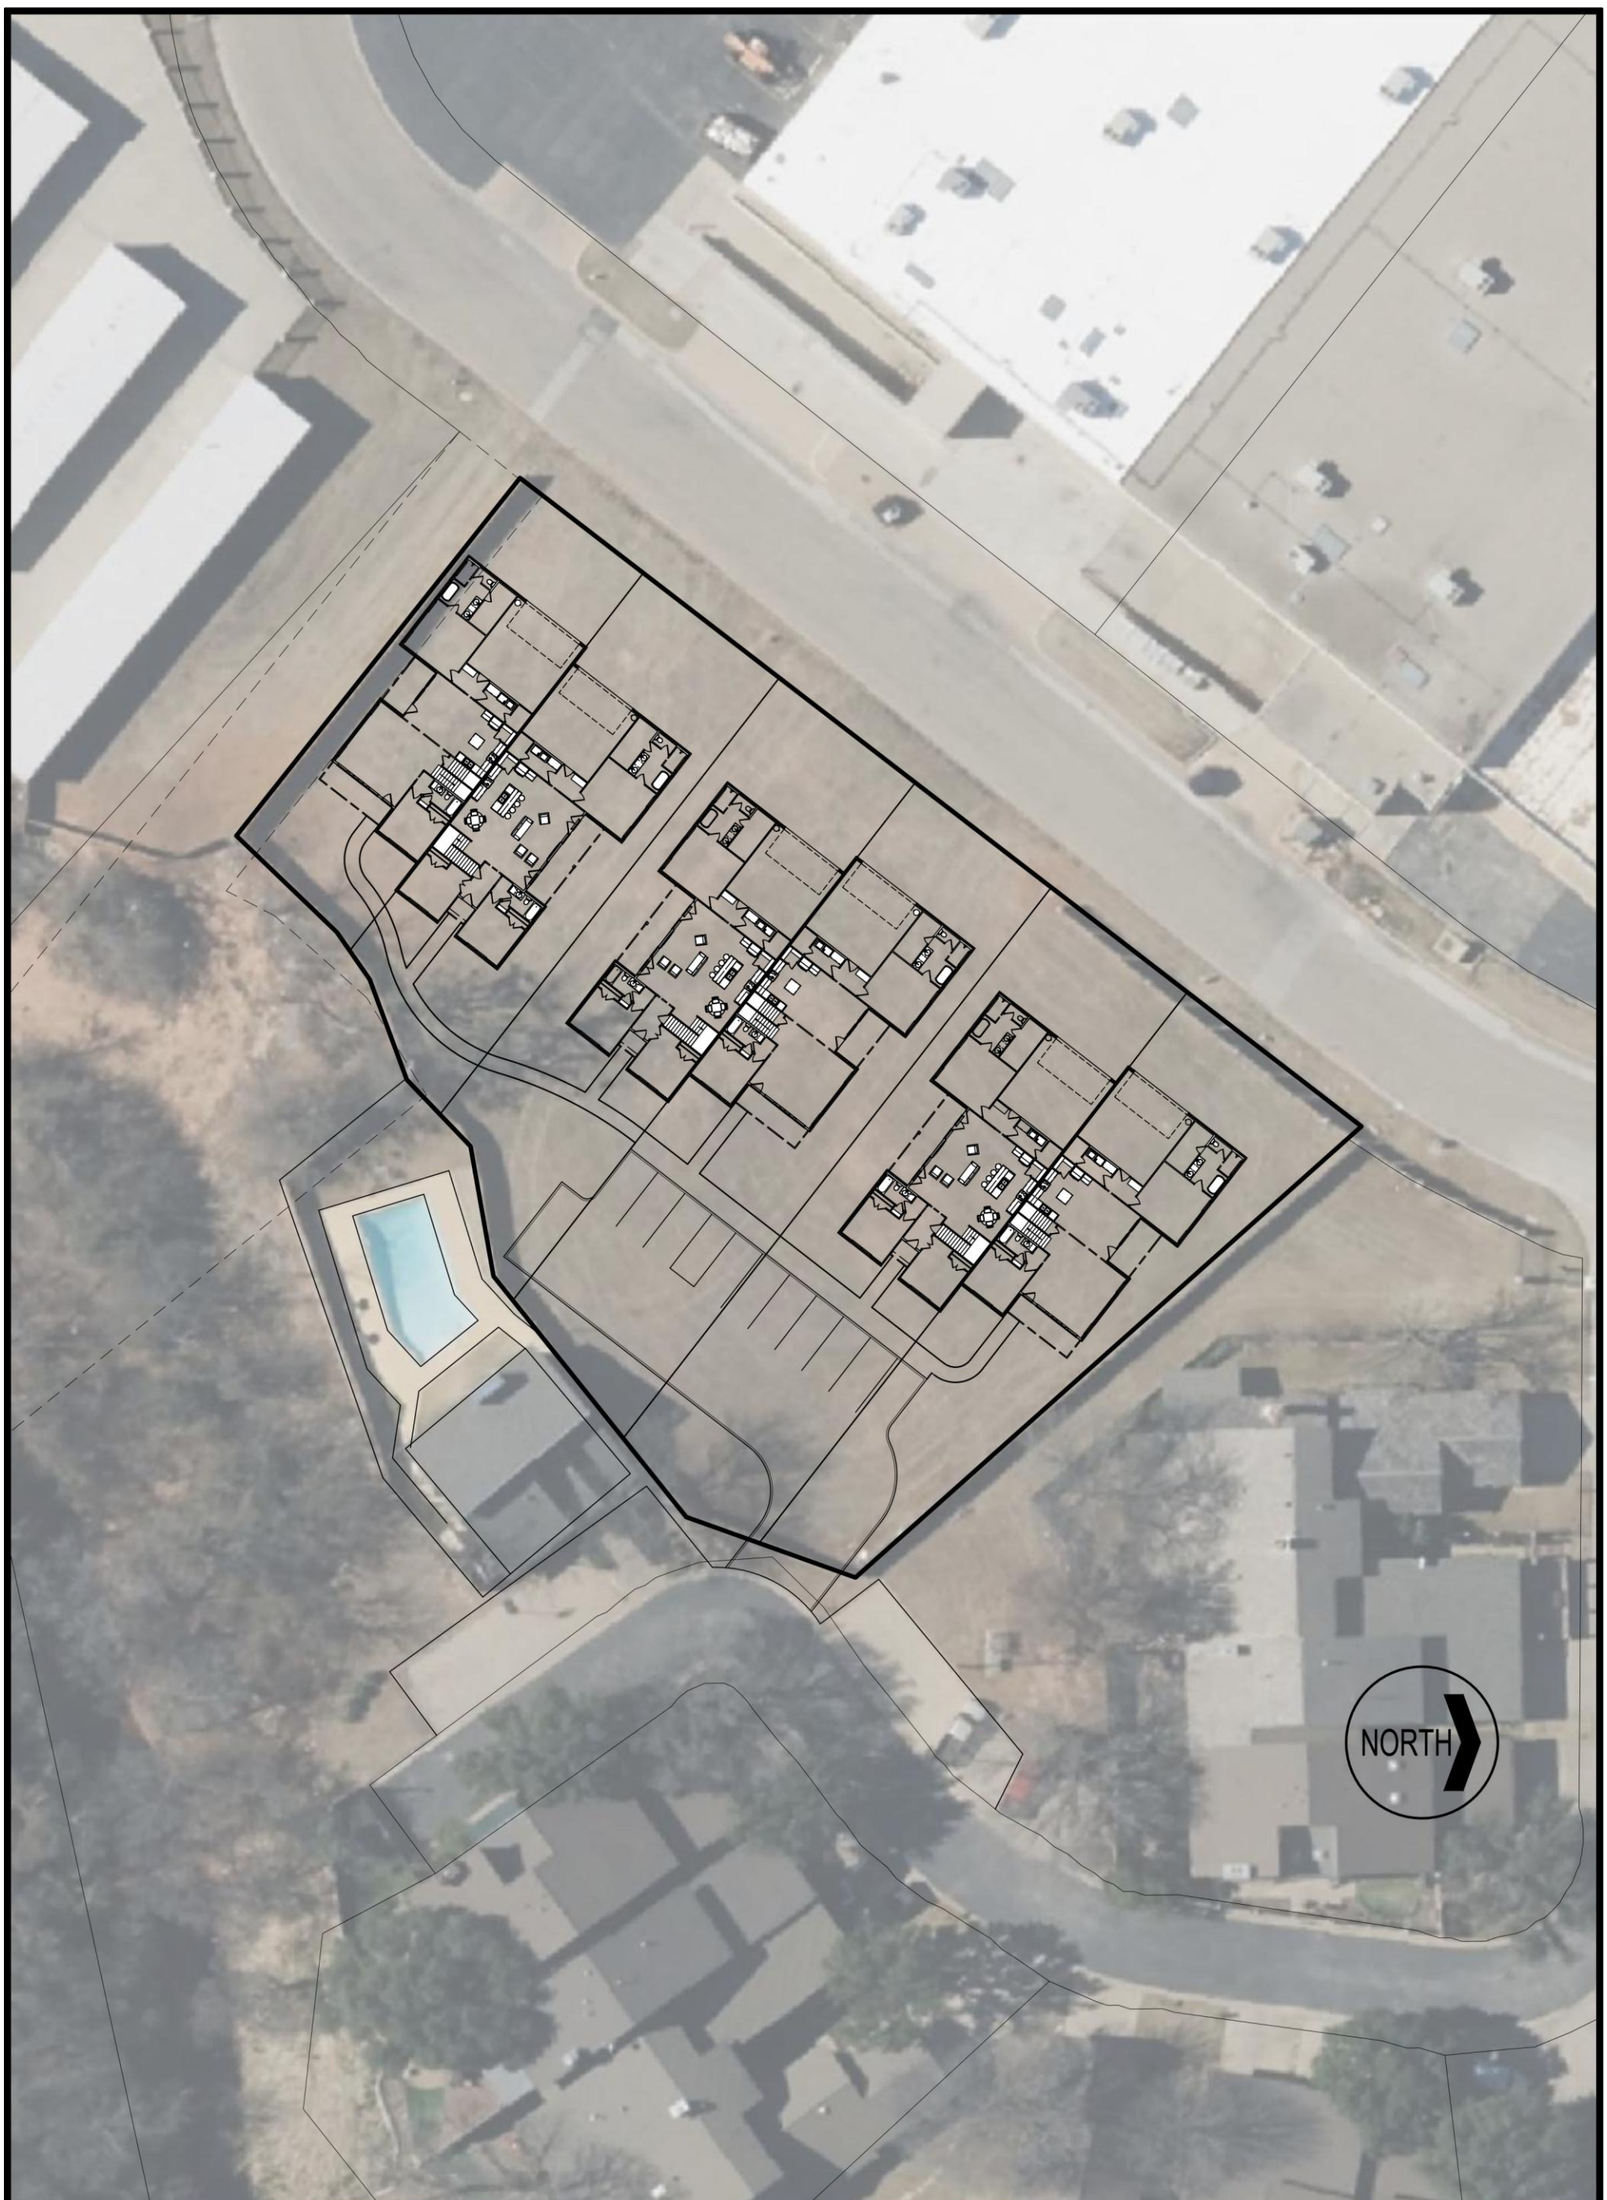

SEQ.	NO.	REVISION	DATE
1	⚠	Set Issue 1 Description	XX/XX/XXXX
1	---	---	---
	---	---	---
	---	---	---
	---	---	---

SHEET 1

PROJECT # 23235 | SCALE 1/8" = 1'-0"

BAR IS ONE INCH IN LENGTH ON ORIGINAL DRAWING. CHECK SCALE AND ADJUST ACCORDINGLY.

ALLAN MEADOR

FRENCHMAN'S CREEK

CONCEPT PLAN

JACOB MARTIN

TBPE FIRM # 2448 | TBAE FIRM # BR 2261 | TBPELS FIRM # 10194493

ISSUED FOR REVIEW

THIS DOCUMENT IS RELEASED FOR REVIEW ONLY UNDER THE AUTHORIZATION OF CLAYTON S. FARROW, P.E. #124924 AND IS NOT TO BE USED FOR CONSTRUCTION, BIDDING, OR PERMITTING PURPOSES