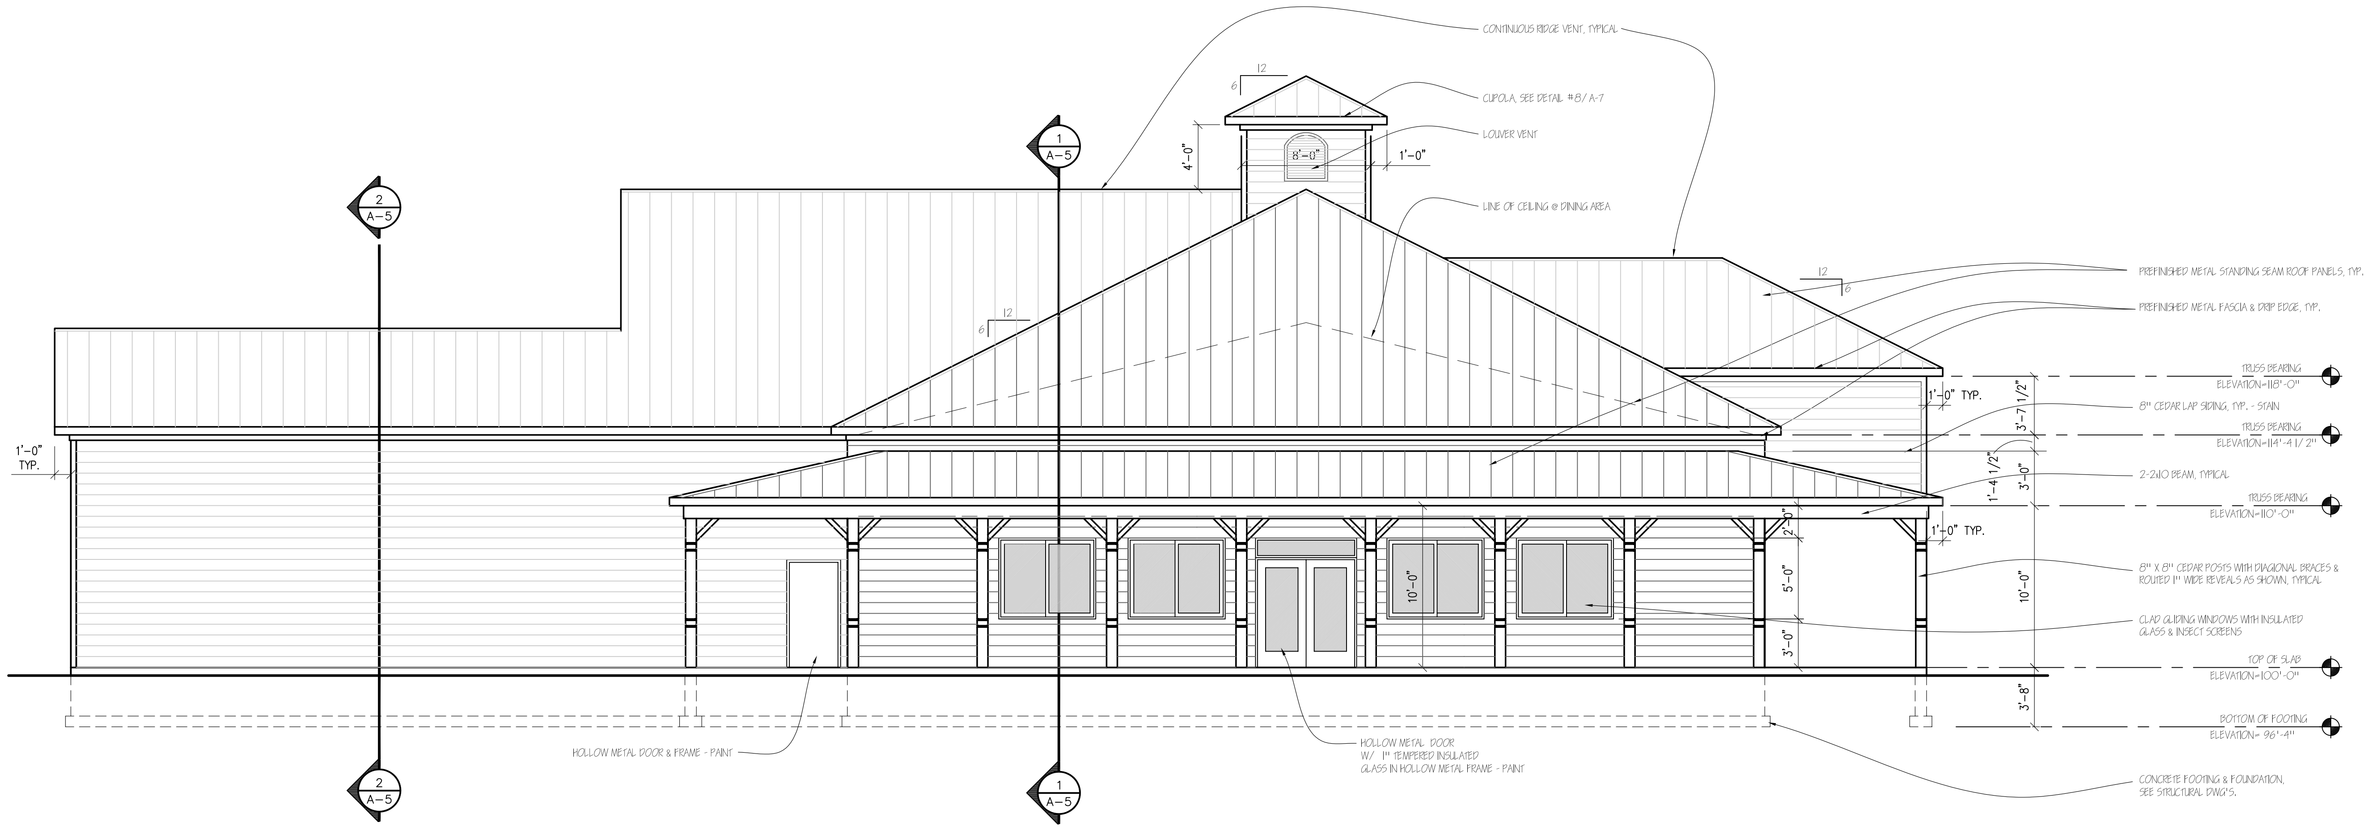

2 A-2 EAST ELEVATION
SCALE: 3/16"=1'-0"

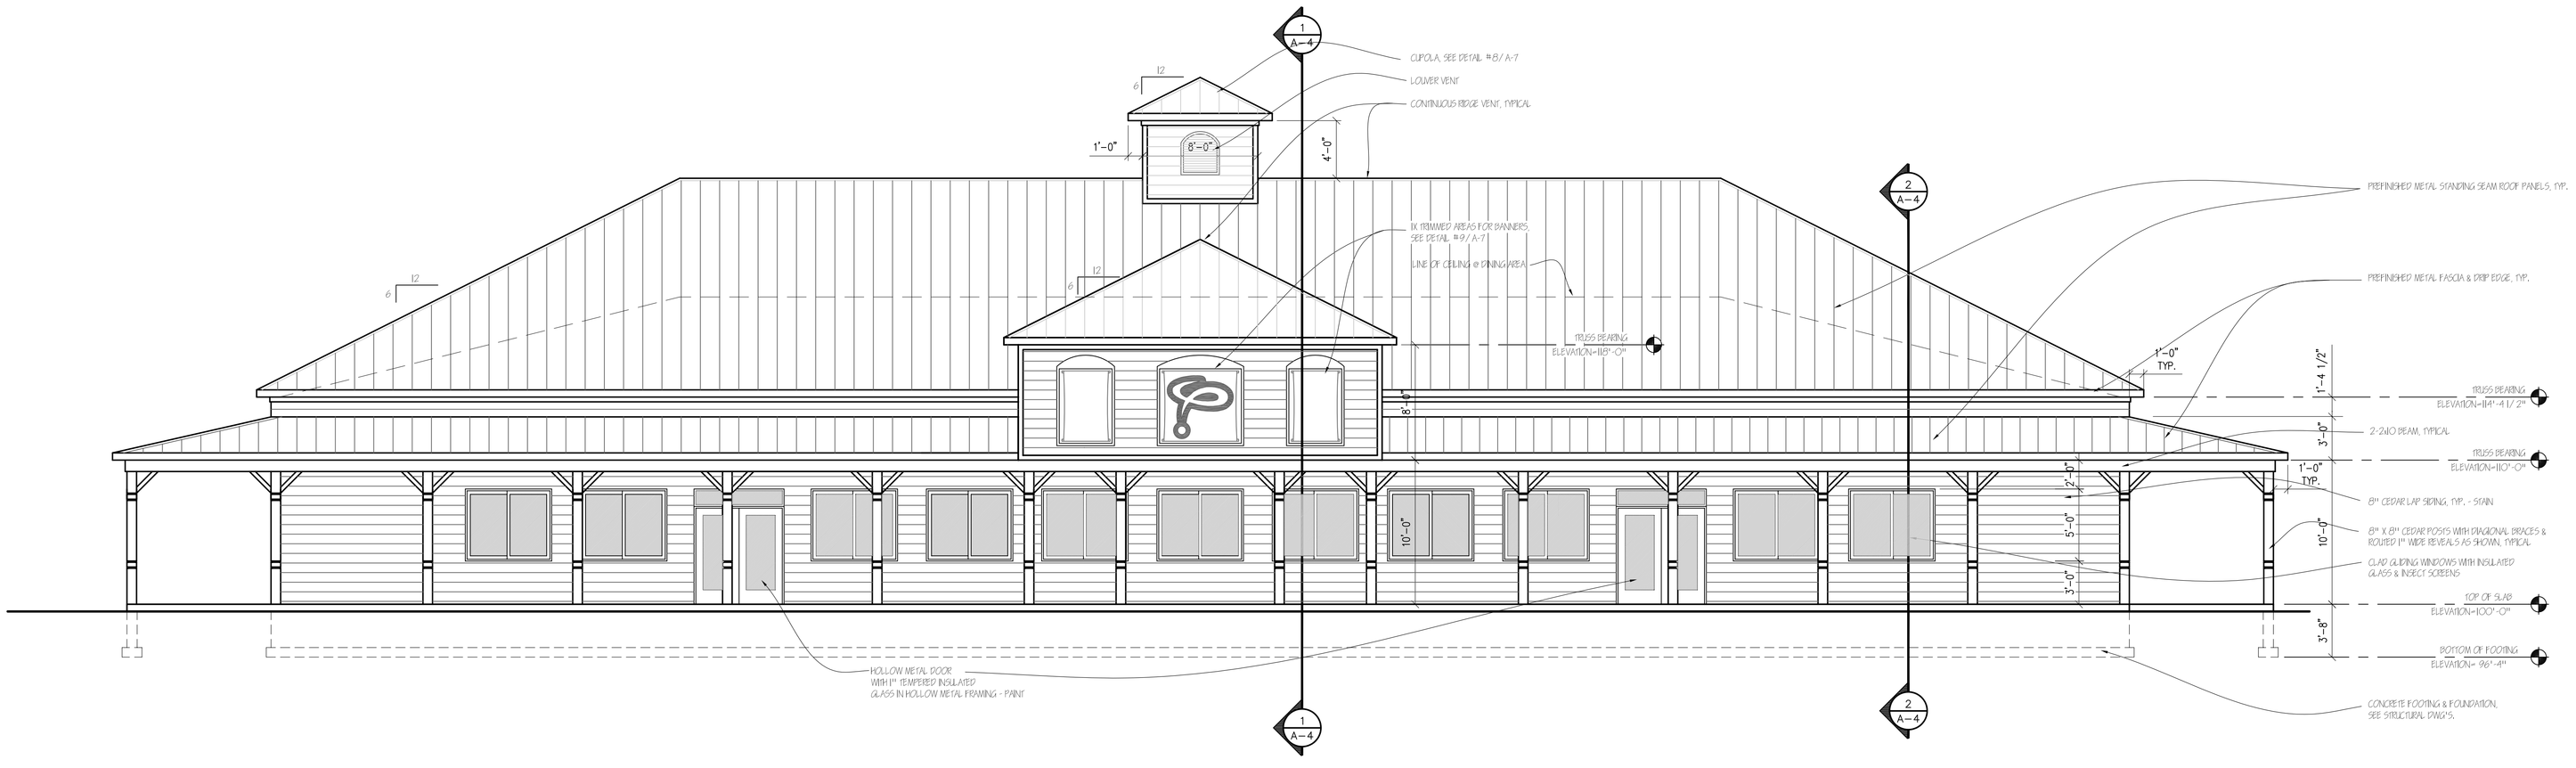

1 A-2 NORTH ELEVATION
SCALE: 3/16"=1'-0"

THIS DRAWING AND ALL INFORMATION CONTAINED HEREIN ARE THE SOLE, CONFIDENTIAL AND EXCLUSIVE PROPERTY OF ARCHITECTURAL CONCEPTS. PUBLICATION OF THIS DRAWING IS LIMITED SOLELY TO THE SPECIFIC PROJECT AND/OR SITE NOTED HEREIN. REPRODUCTION, PUBLICATION, REUSE OR MODIFICATION OF THIS DOCUMENT IN WHOLE OR IN PART IS EXPRESSLY PROHIBITED WITHOUT PRIOR WRITTEN CONSENT OF ARCHITECTURAL CONCEPTS.

DATE	REVISION
11-08-2001	FOR CONSTRUCTION

PROPOSED DINING PAVILION FOR:

InPursuit

SEYMOUR, INDIANA

ARCHITECTURAL CONCEPTS

ARCHITECTURE
PLANNING
ENGINEERING

6650 CROSSING DRIVE, S.E.
GRAND RAPIDS, MI 49508
(616) 554-1222
FAX (616) 554-1225

DATE	PROJECT No.
NOV. 08, 2001	01-56

SHEET No.

A-2