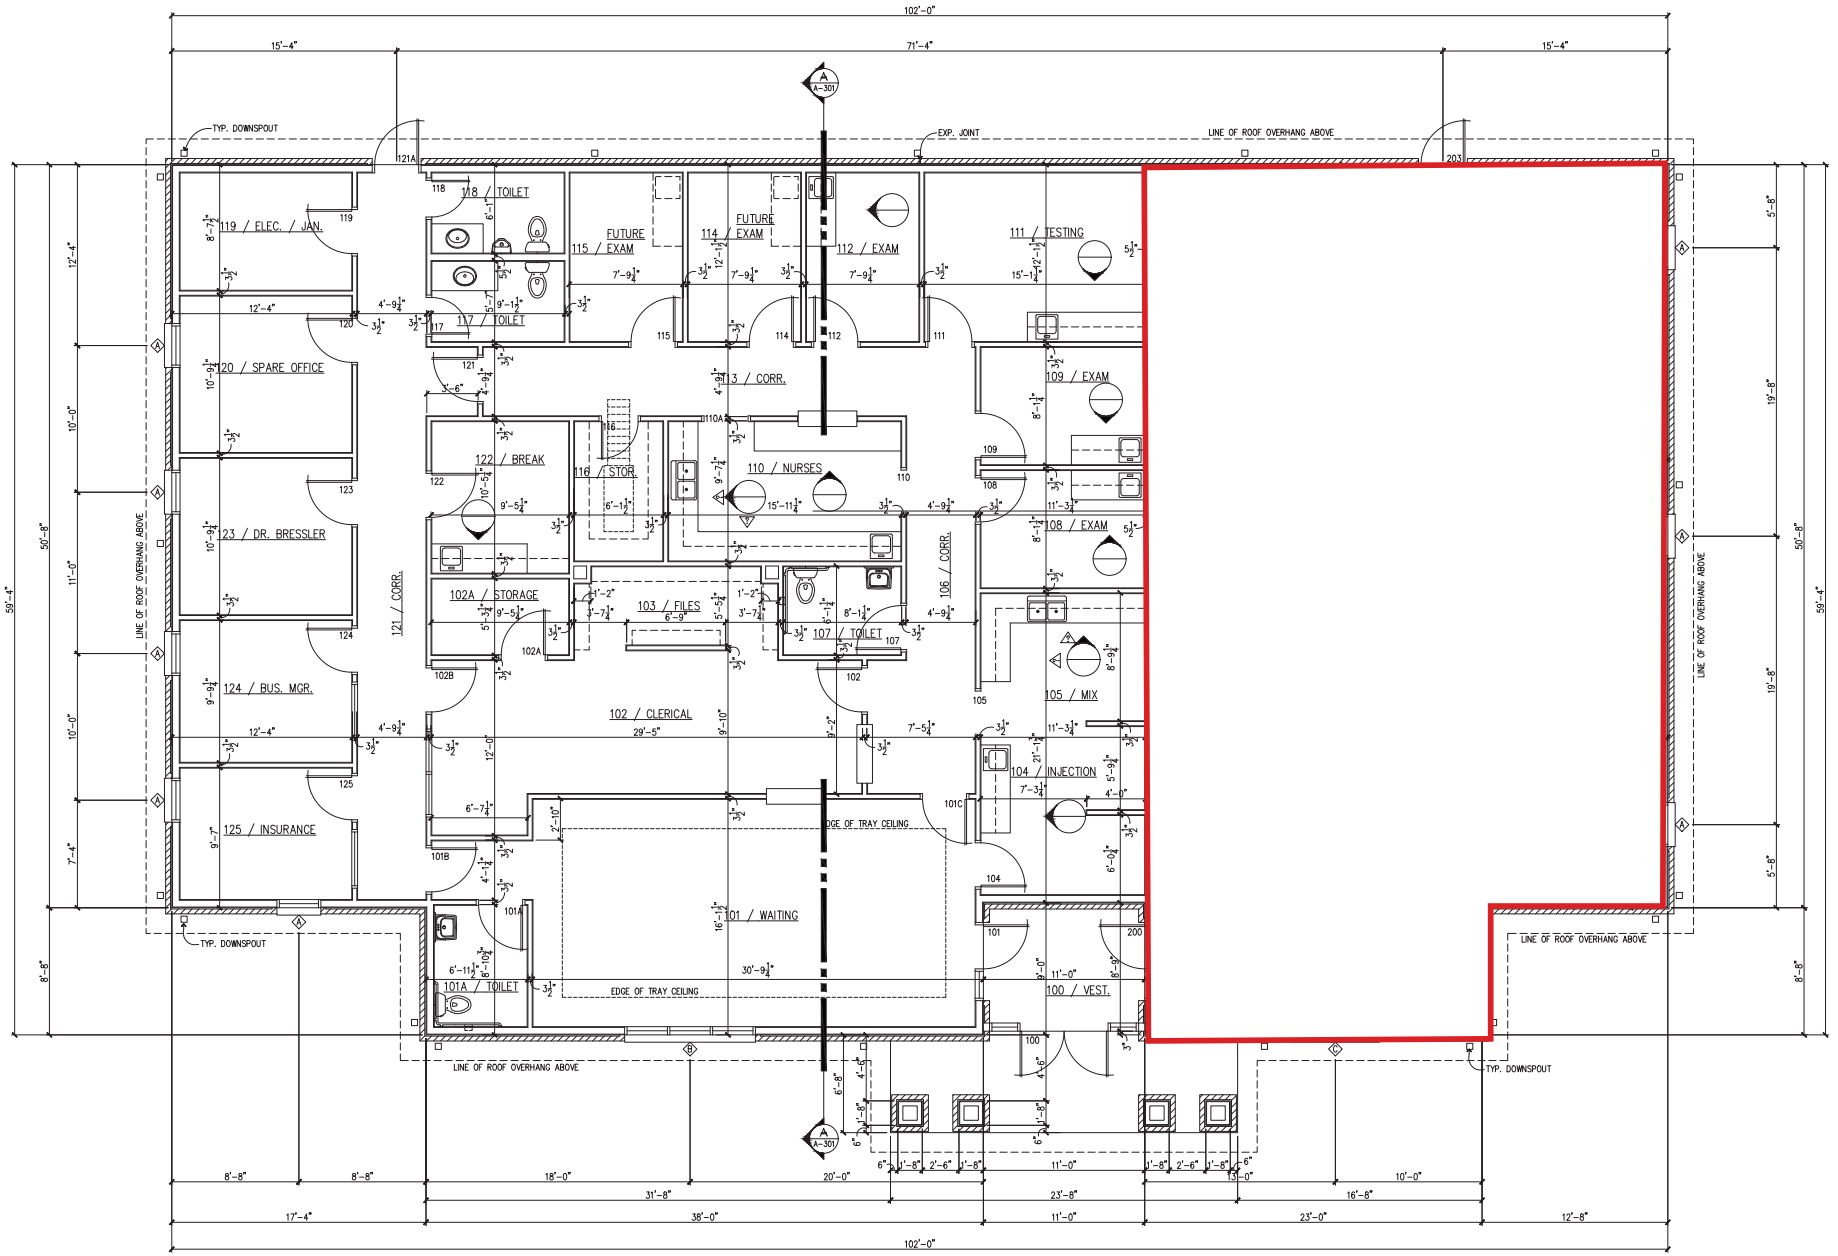

FLOOR PLAN

1/4" = 1'-0"

COPYRIGHT © 2006
David E. Jones, Architect
ALL RIGHTS RESERVED
This drawing is the property of David E. Jones, Architect and shall not be reproduced in whole or in part or used for construction of other than this specific project without the written consent of David E. Jones, Architect

NEW OFFICE FACILITY
DR. ROBERT B. BRESSLER, MD
HOPKINSVILLE, KY

SHEET TITLE:
FLOOR PLAN

NO	DATE	REVISION
-	ISSUE DATE	

PROJECT NO. 06-0120

A-101