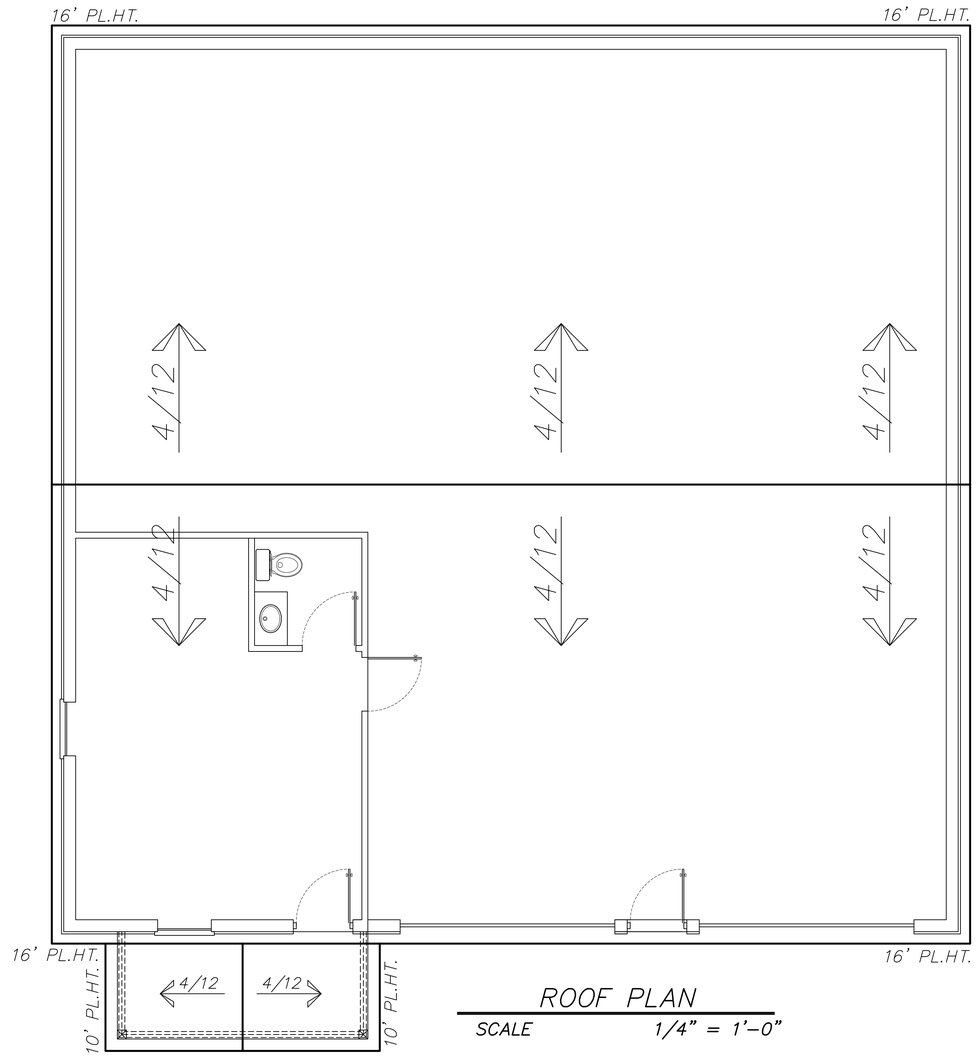

ROOF PLAN

SCALE 1/4" = 1'-0"

ELECTRICAL LEGEND

	FAN
	FAN WITH LIGHT
CH	CHANDELIER
	LIGHT FIXTURE
	MOTION LIGHT
	RECESSED LIGHT
	EYEBALL FIXTURE
S	LIGHT SWITCH
S3	3-WAY LIGHT SWITCH
SD	SMOKE DETECTOR
L	LIGHT
	VENT
H	HEATER
LBC	PLUG LOCATED BY OWNER
	110 PLUG
220	220 PLUG
GFI	GROUND FAULT PLUG
	110 FOUR PLEX
WP	WATER PROOF PLUG
	CABLE FOR TELEVISION
	PHONE JACK
	BAR LIGHT
	COAX CABLE
	ROPE LIGHT
	UNDER/IN CABINET LIGHTING

©
Copyright ©
CONTRACTOR/ SUBCONTRACTOR, NOTE:
BEFORE PROCEEDING WITH THE WORK, THE CONTRACTOR SHALL VERIFY ALL DIMENSIONS AND CONDITIONS AT THE JOB SITE AND SHALL NOTIFY THE DESIGNER OF ANY DISCREPANCIES OR CONFLICTS.
WEATHERFORD 817-596-0057

REVISIONS

CONTRACTOR

ROBBIE BALLARD
50 X 50 BUILDING

Daniel W. Pompa
Phone(817)596-0057
709 TERRACE DR
Weatherford, Texas
76086
Texas Custom Residential Design LLC

DRAWN BY: Pompa

DATE: FEB2026

SHEET 3 OF 4

PLAN NO. RB 50X50