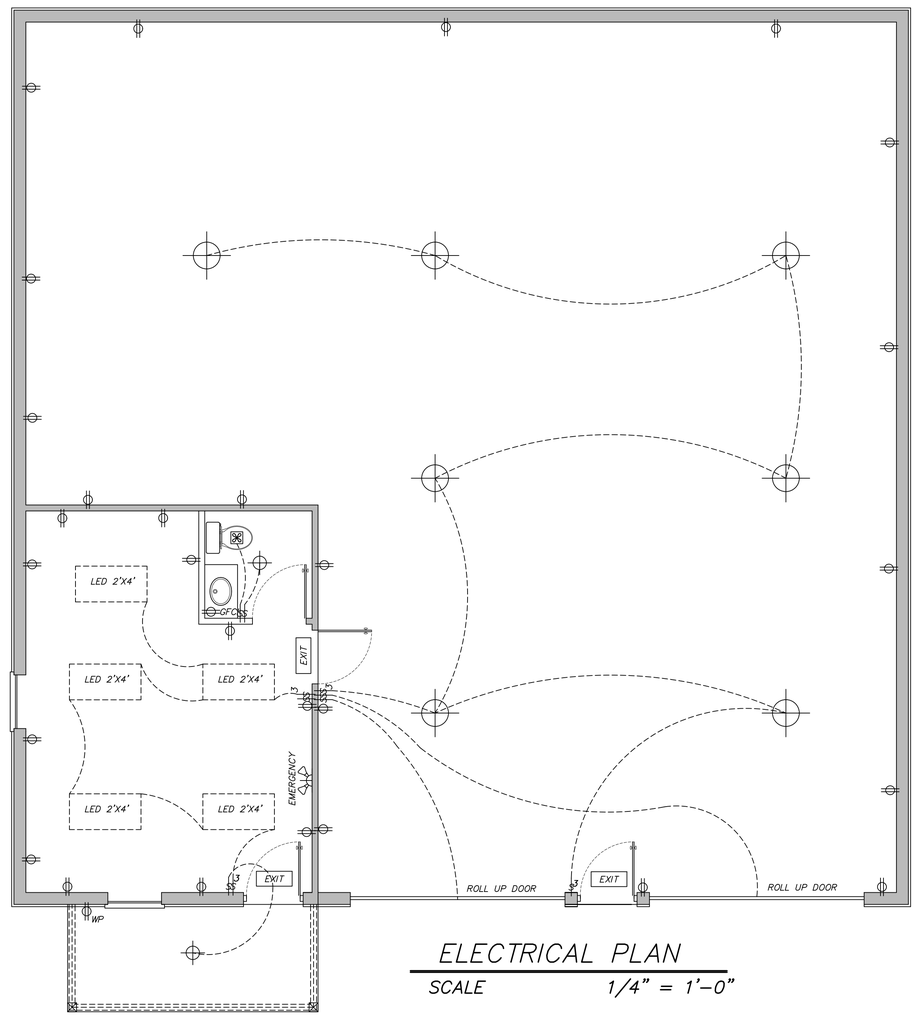

ELECTRICAL PLAN

SCALE 1/4" = 1'-0"

ELECTRICAL LEGEND

	FAN
	FAN WITH LIGHT
CH	CHANDELIER
	LIGHT FIXTURE
	MOTION LIGHT
	RECESSED LIGHT
	EYEBALL FIXTURE
S	LIGHT SWITCH
S 3	3-WAY LIGHT SWITCH
SD	SMOKE DETECTOR
L	LIGHT
	VENT
H	HEATER
LBO	PLUG LOCATED BY OWNER
	110 PLUG
220	220 PLUG
GFI	GROUND FAULT PLUG
	110 FOUR PLEX
WP	WATER PROOF PLUG
	CABLE FOR TELEVISION
	PHONE JACK
	BAR LIGHT
	COAX CABLE
	ROPE LIGHT
	UNDER/IN CABINET LIGHTING

©
Copyright ©
This plan is the property of the Designer and is protected by Copyright laws. Reproduction or use of this plan without the Designer's written consent is prohibited.

CONTRACTOR/ SUBCONTRACTOR, NOTE:
IT IS MANDATORY AS A CONDITION OF USE OF THIS PLAN THAT ALL CONTRACTORS AND SUBCONTRACTORS MUST REVIEW THIS PLAN BEFORE BEGINNING WORK.
REVISIONS 817-295-0337

REVISIONS

CONTRACTOR

ROBBIE BALLARD BUILDING
50 X 50

Daniel W. Pompa
Phone(817)295-0337
709 TERRACE DR
Weatherford, Texas
76086
Texas Custom Residential Design LLC

DRAWN BY: Pompa

DATE: FEB2026

SHEET 4 OF 4

PLAN NO. RB 50X50