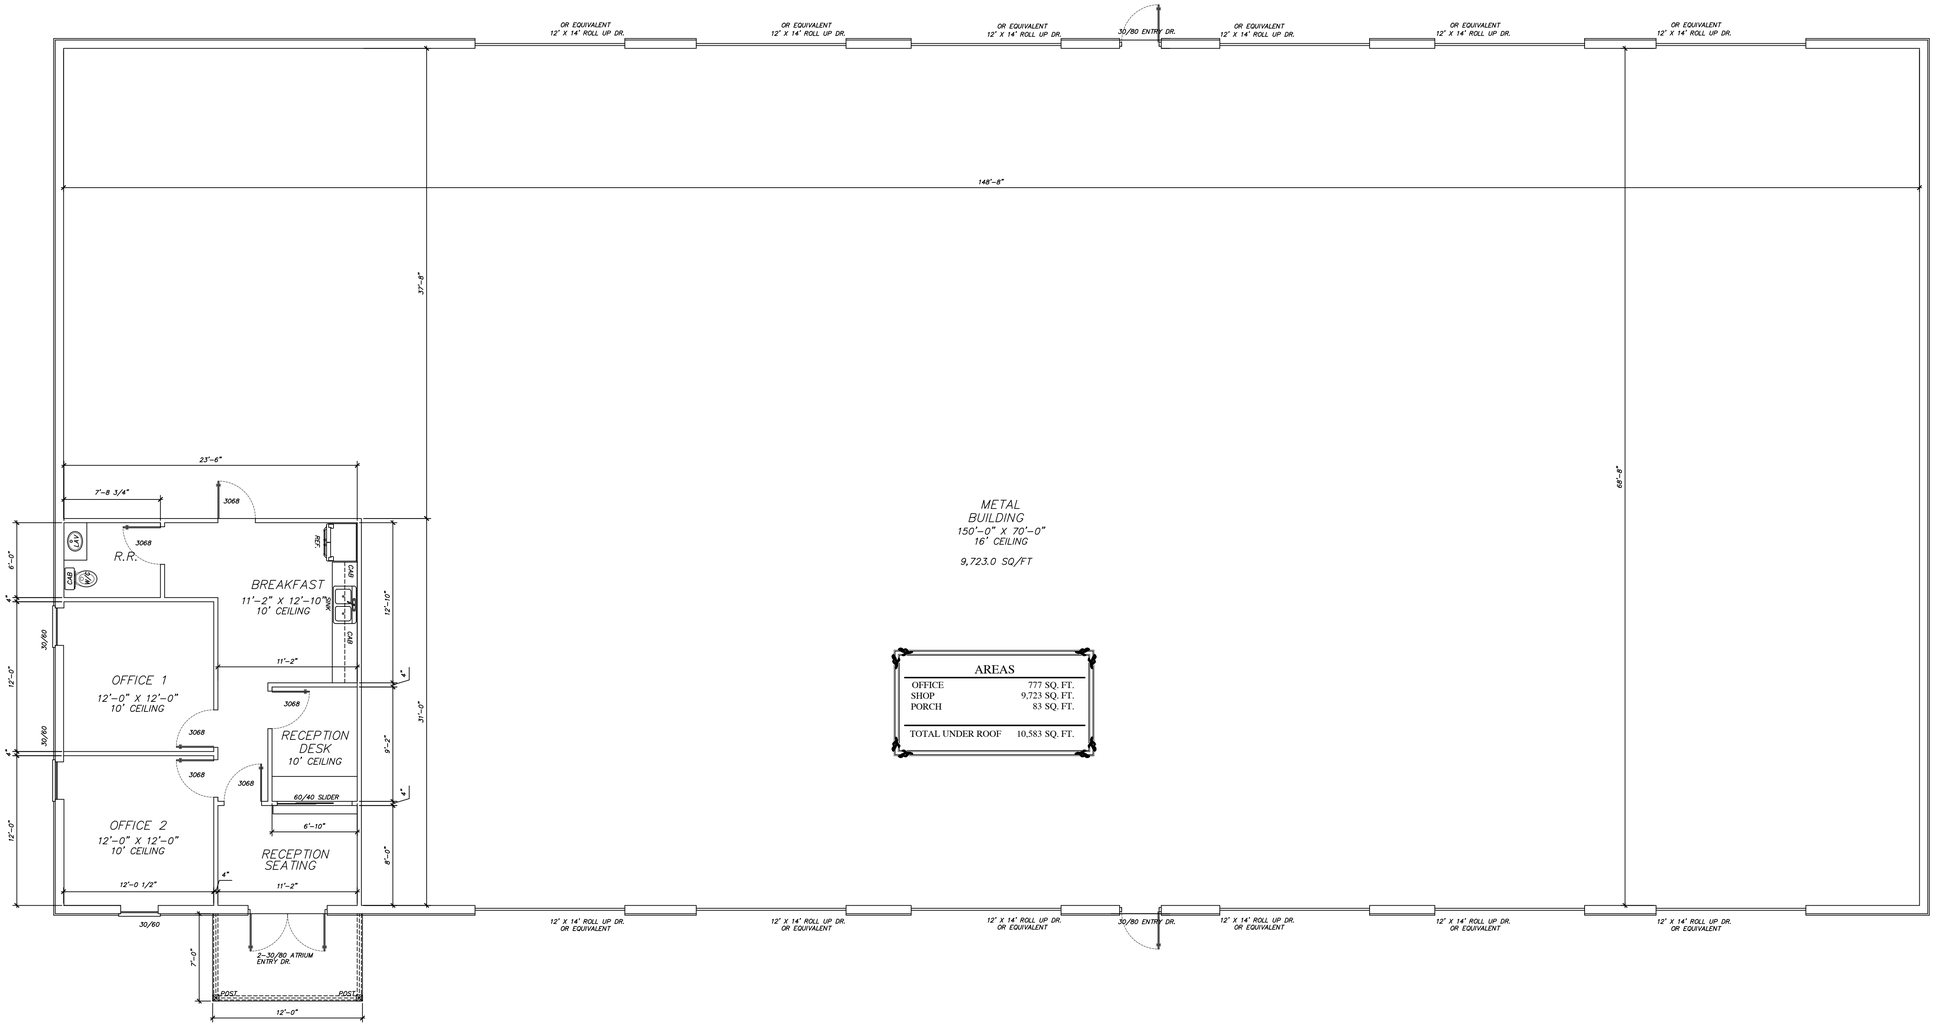


| AREAS | |
|---|---|
| OFFICE | 777 SQ. FT. |
| SHOP | 9,723 SQ. FT. |
| PORCH | 83 SQ. FT. |
| TOTAL UNDER ROOF | 10,583 SQ. FT. |

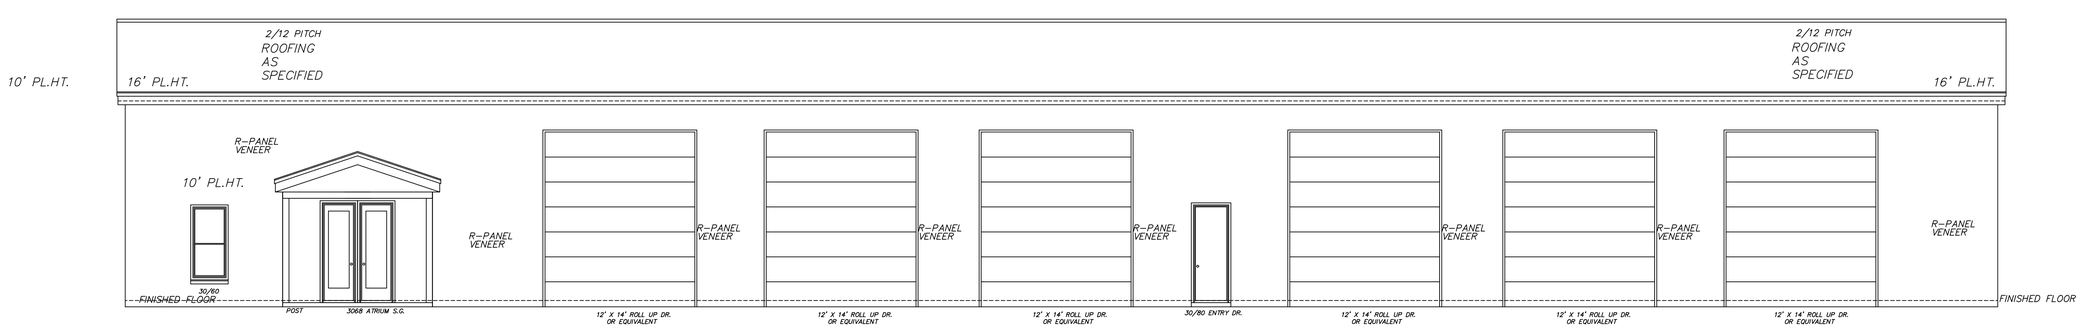


FRONT ELEVATION

SCALE 1/4" = 1'-0"