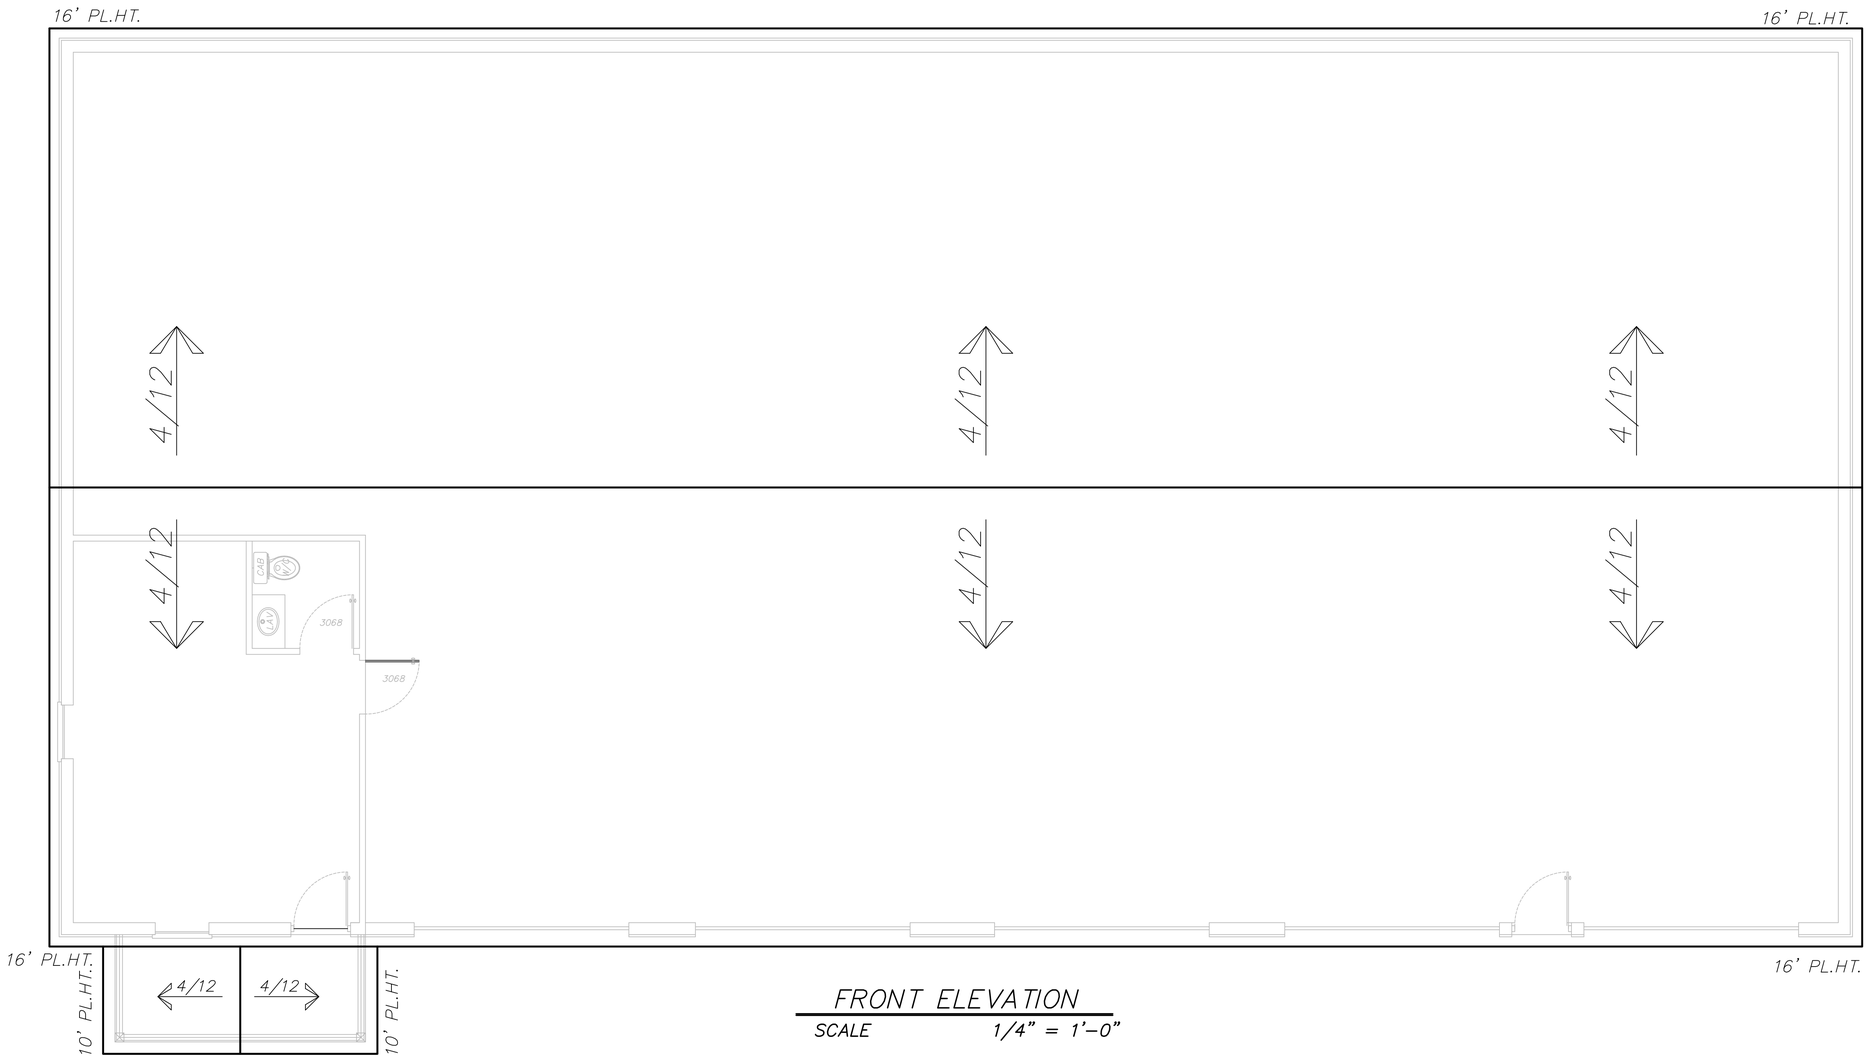

FRONT ELEVATION

SCALE 1/4" = 1'-0"

©
Copyright ©
This plan is the property of the Designer and is to remain the property of the Designer. The reproduction, alteration or use of this design for any other purpose than that authorized by the Designer is forbidden.
CONTRACTOR/ SUBCONTRACTOR, NOTE:
IT IS MANDATORY AS A CONDITION OF USE OF THIS PLAN THAT ALL DIMENSIONS BE VERIFIED BY THE CONTRACTOR BEFORE BEGINNING CONSTRUCTION.
REVISED 01-06-2017

REVISIONS

CONTRACTOR

ROBBIE BALLARD
100 X 50 BUILDING

Daniel W. Pompa
Phone(817)355-0237
709 TERRACE DR
Weatherford, Texas
76086
Texas Custom Residential Design LLC

DRAWN BY: Pompa

DATE: FEB2026

SHEET 4 OF 5

PLAN NO. RB 100 X 50