



REAL MODE - Click here for more information

SURVEY FOR DON BROWN - RANDOLPH COUNTY, ARKANSAS

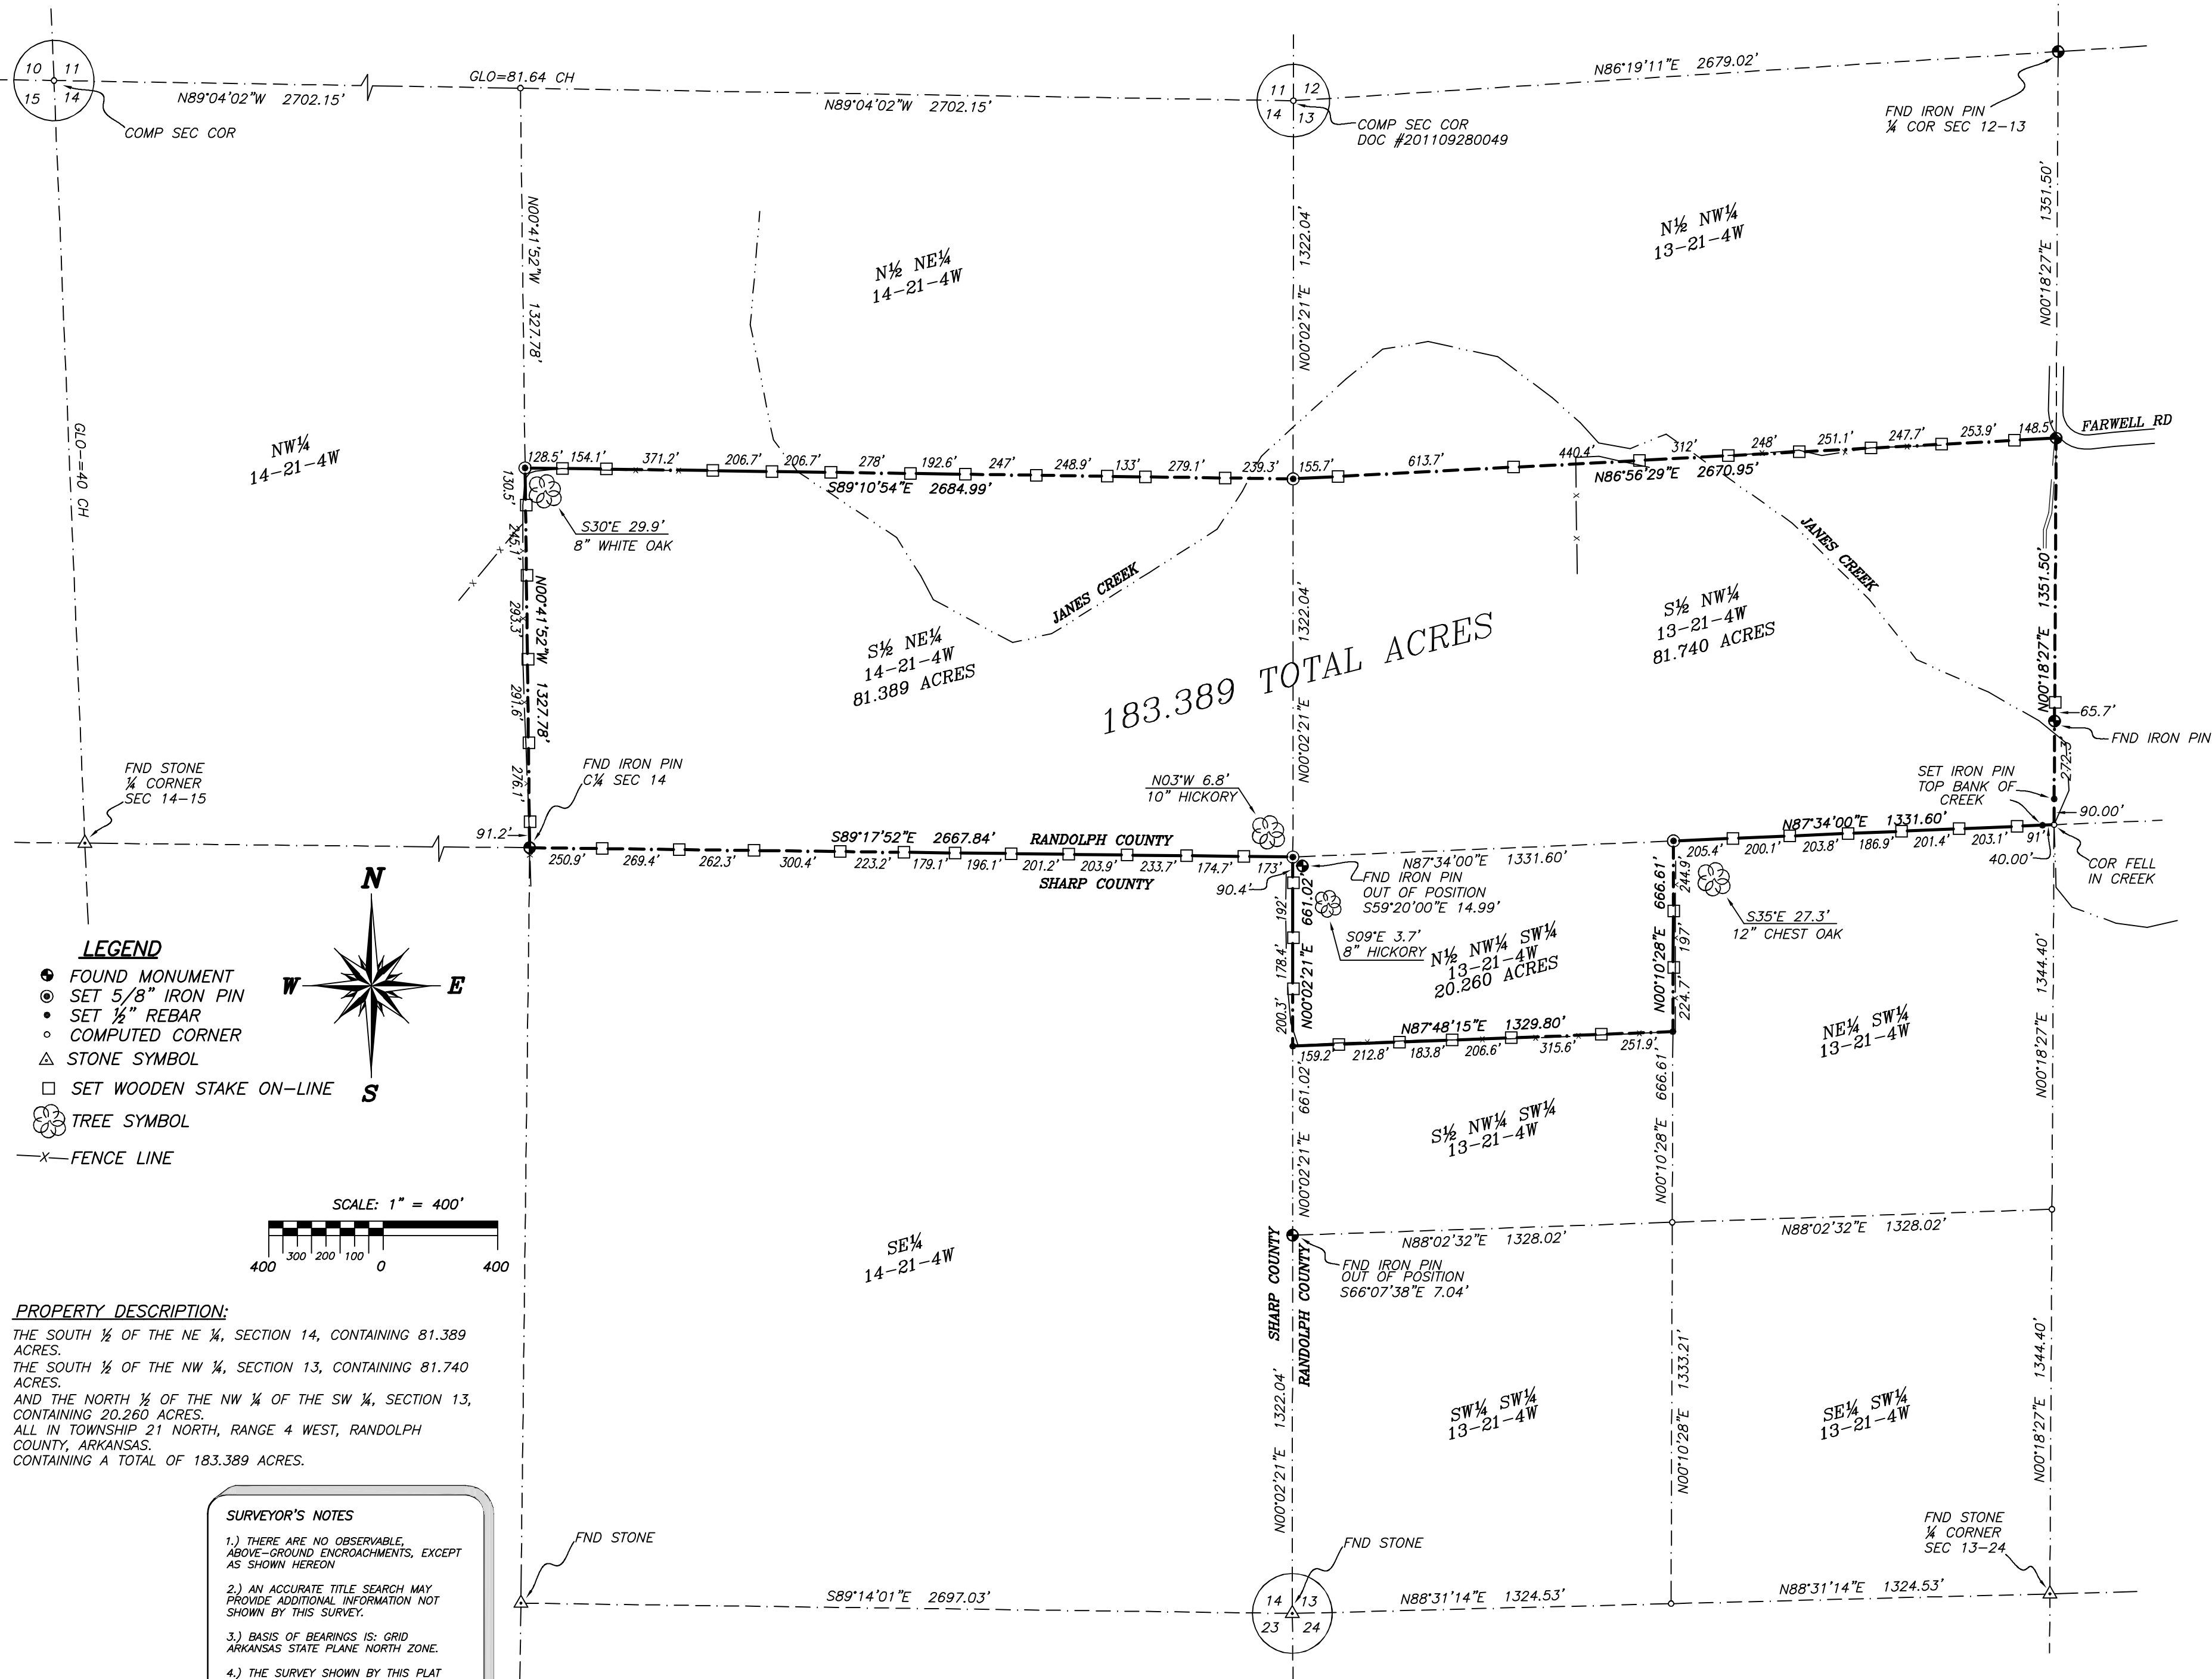

LEGEND

- FOUND MONUMENT
- ⊙ SET 5/8" IRON PIN
- SET 1/2" REBAR
- COMPUTED CORNER
- △ STONE SYMBOL
- SET WOODEN STAKE ON-LINE
- ⊗ TREE SYMBOL
- X- FENCE LINE

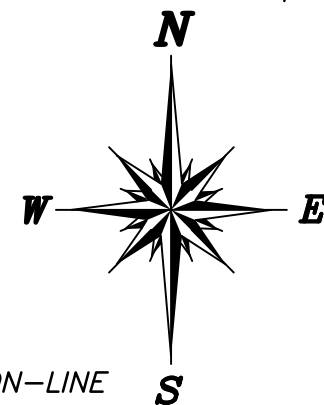


PROPERTY DESCRIPTION:


THE SOUTH 1/2 OF THE NE 1/4, SECTION 14, CONTAINING 81.389 ACRES.
THE SOUTH 1/2 OF THE NW 1/4, SECTION 13, CONTAINING 81.740 ACRES.
AND THE NORTH 1/2 OF THE NW 1/4 OF THE SW 1/4, SECTION 13, CONTAINING 20.260 ACRES.
ALL IN TOWNSHIP 21 NORTH, RANGE 4 WEST, RANDOLPH COUNTY, ARKANSAS.
CONTAINING A TOTAL OF 183.389 ACRES.

SURVEYOR'S NOTES

- 1.) THERE ARE NO OBSERVABLE, ABOVE-GROUND ENCROACHMENTS, EXCEPT AS SHOWN HEREON
- 2.) AN ACCURATE TITLE SEARCH MAY PROVIDE ADDITIONAL INFORMATION NOT SHOWN BY THIS SURVEY.
- 3.) BASIS OF BEARINGS IS: GRID ARKANSAS STATE PLANE NORTH ZONE.
- 4.) THE SURVEY SHOWN BY THIS PLAT WAS MADE BY ME OR UNDER MY DIRECTION, THE RESULTS OF WHICH ARE REPRESENTED TO THE BEST OF MY PROFESSIONAL KNOWLEDGE AND BELIEF.

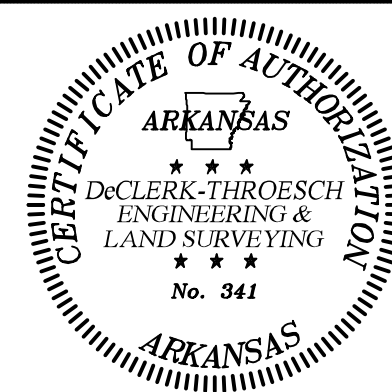

REVISIONS		
No.	DATE	DESCRIPTION

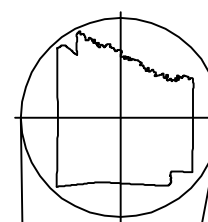

DeCLERK-THROESCH
ENGINEERING - LAND SURVEYING

114 Pyburn Street - P.O. Box 804
Fayetteville, Arkansas 72455
Phone 870-852-9412
Fax 870-852-5975

SURVEY FOR DON BROWN
SECTION 13 & 14 IN T-21-NR-4-W
RANDOLPH COUNTY, ARKANSAS
500 021 04W 0 14 100 61 1391
500 021 04W 0 13 304 61 1391

PAPER FILE:
INDEX 21-4W

DATE: 7-19-22 DRAWN BY: RENE V

PROJECT: 213W8SP CHECKED BY: BJD

DRAWING FILE: 22128 FIELD WORK: BAJ

