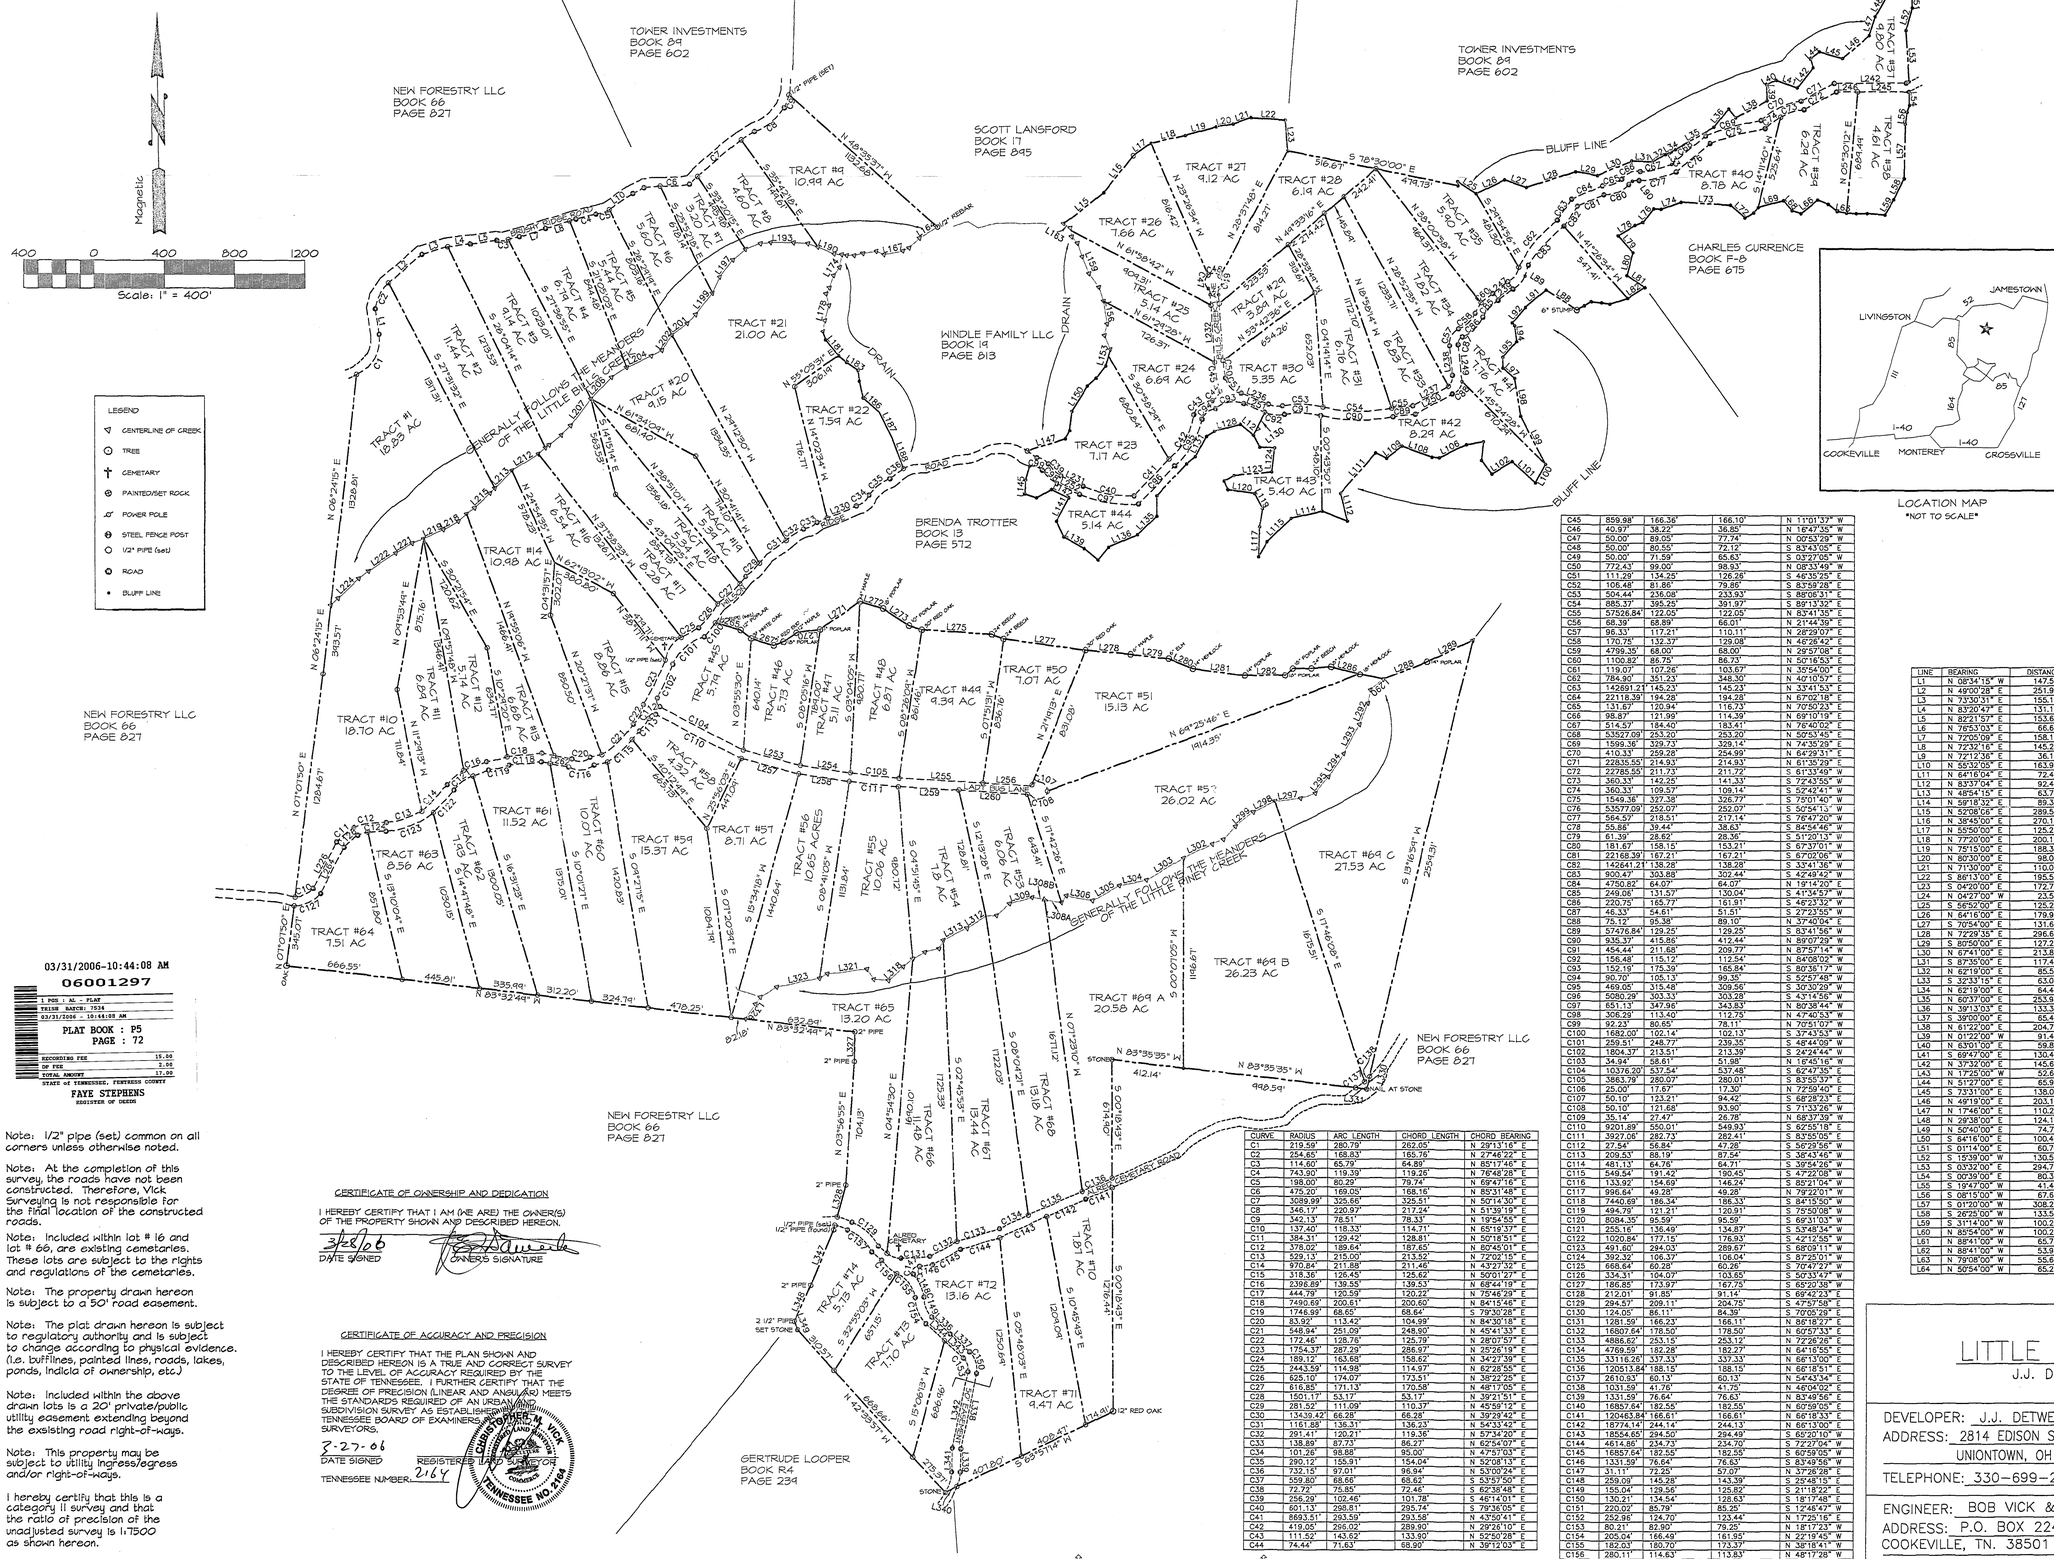

L65	N 69°18'08" W	63.96'	
L66	S 52°06'34" W	122.62'	
L67	N 72°39'00" W	51.52'	
L68	N 40°59'00" W	76.60'	
L69	S 75°04'00" W	149.76'	
L70	S 40°54'00" W	40.75'	
L71	S 57°34'39" W	55.98'	
L72	N 49°16'41" W	111.40'	
L73	N 86°35'00" W	284.51'	
L74	S 70°14'00" W	120.67'	
L75	N 85°13'00" W	43.35'	
L76	S 38°23'00" W	99.66'	
L77	S 68°49'00" W	47.22'	
L78	S 58°52'00" W	113.20'	
L79	S 40°48'00" E	128.54'	
L80	S 15°54'00" W	133.60'	
L81	S 56°06'00" E	124.29'	
L82	S 57°59'00" W	117.83'	
L83	S 70°54'00" W	105.01'	
L84	N 79°34'00" W	49.75'	
L85	N 84°02'18" W	60.47'	
L86	S 57°44'04" W	46.69'	
L87	S 62°00'00" W	49.43'	
L88	N 56°44'00" W	209.48'	
L89	N 56°44'00" W	146.46'	
L90	S 37°40'24" E	196.34'	
L91	S 50°10'00" W	155.93'	
L92	S 40°04'00" W	116.53'	
L93	S 40°58'00" E	19.72'	
L94	S 06°45'00" E	91.13'	
L95	S 42°57'00" W	119.18'	
L96	S 01°02'00" E	61.57'	
L97	S 49°09'00" E	88.51'	
L98	S 09°04'00" E	216.53'	
L99	S 27°29'00" E	310.04'	
L100	S 27°52'56" W	122.08'	
L101	N 47°28'55" W	181.84'	
L102	S 58°59'18" W	136.61'	
L103	N 36°54'35" W	96.59'	
L104	N 05°38'49" E	106.76'	
L105	S 80°59'00" W	97.95'	
L106	S 64°33'00" W	172.90'	
L107	N 89°21'00" W	40.33'	
L108	N 69°32'00" W	182.75'	
L109	S 52°53'00" W	112.85'	
L110	N 64°29'00" W	263.45'	
L111	S 41°05'00" W	307.67'	
L112	S 14°12'00" E	165.69'	
L113	N 68°18'00" W	155.84'	
L114	S 77°19'00" W	182.74'	
L115	S 45°00'00" W	194.54'	
L116	S 32°23'00" W	97.11'	
L117	N 02°04'00" E	172.42'	
L118	N 08°09'00" E	105.96'	
L119	N 27°33'00" W	97.54'	
L120	N 81°48'00" W	154.97'	
L121	N 22°54'34" W	52.44'	
L122	N 59°14'40" E	63.69'	
L123	N 84°55'00" E	219.66'	
L124	N 06°53'00" E	139.06'	
L125	N 86°39'00" W	85.96'	
L126	N 27°39'00" W	77.08'	
L127	N 50°33'00" W	96.62'	
L128	S 75°33'00" W	155.90'	
L129	S 58°34'00" W	55.18'	
L130	N 26°32'31" E	146.46'	
L131	S 28°28'00" W	133.19'	
L132	S 52°37'00" W	65.79'	
L133	S 42°42'00" W	249.08'	
L134	S 05°09'59" W	117.07'	
L135	S 45°19'00" W	154.45'	
L136	S 66°18'00" W	182.94'	
L137	S 39°53'00" W	94.26'	
L138	N 50°34'00" W	101.73'	
L139	N 60°02'00" W	133.21'	
L140	N 25°33'00" W	103.76'	
L141	N 28°36'00" E	149.30'	
L142	N 63°13'00" W	112.22'	
L143	S 59°57'00" W	97.64'	
L144	N 71°02'00" W	71.46'	
L145	N 02°42'00" E	80.16'	
L146	N 11°58'44" E	83.19'	
L147	N 72°28'27" E	229.94'	
L148	N 27°09'34" E	52.95'	
L149	N 06°16'48" E	110.12'	
L150	N 31°54'01" E	167.80'	
L151	N 48°26'36" E	66.42'	
L152	N 37°11'19" E	88.12'	
L153	N 16°07'52" E	97.01'	
L154	N 22°51'15" W	88.16'	
L155	N 13°45'07" E	68.81'	
L156	N 08°30'26" W	130.76'	
L157	N 18°04'53" W	84.37'	
L158	N 35°57'44" W	94.66'	
L159	N 21°52'32" W	105.41'	
L160	N 18°53'54" W	81.38'	
L161	N 41°11'36" W	49.62'	
L162	N 08°31'12" W	50.59'	
L163	N 58°20'04" W	43.60'	
L164	N 59°42'44" W	121.61'	
L165	S 45°42'46" W	82.05'	
L166	S 65°35'57" W	39.49'	
L167	S 78°46'55" W	109.35'	
L168	N 66°34'37" W	48.87'	
L169	S 81°33'55" W	78.20'	
L170	S 74°16'00" W	50.42'	
L171	N 88°01'05" W	44.08'	
L172	N 80°16'08" W	28.63'	
L173	S 10°18'41" W	73.71'	
L174	S 34°05'12" W	59.20'	
L175	S 19°13'04" W	74.48'	
L176	S 27°37'50" W	41.15'	
L177	S 14°47'07" E	66.64'	
L178	S 15°36'52" W	90.16'	
L179	S 09°31'20" W	63.80'	
L180	S 16°50'27" E	48.78'	
L181	S 39°33'45" E	114.11'	
L182	S 50°10'36" E	58.09'	
L183	S 55°54'08" E	84.15'	
L184	S 06°56'55" E	61.39'	
L185	S 12°25'05" E	96.18'	
L186	S 48°52'22" E	123.04'	
L187	S 26°44'42" E	159.07'	
L188	S 20°11'32" E	191.74'	
L189	N 87°26'30" W	42.94'	
L190	N 68°42'33" W	101.36'	
L191	N 72°07'00" W	59.56'	
L192	N 85°30'00" W	83.61'	
L193	N 90°00'00" W	130.18'	
L194	S 84°50'00" W	60.02'	
L195	S 68°39'00" W	91.42'	
L196	S 50°16'00" W	95.17'	
L197	S 37°11'00" W	125.01'	
L198	S 25°45'00" W	100.32'	
L199	S 37°28'00" W	155.12'	

L200	S 45°17'00" W	70.21'	
L201	S 50°30'00" W	111.07'	
L202	S 38°28'00" W	103.17'	
L203	S 61°04'00" W	69.03'	
L204	S 65°37'23" W	155.40'	
L205	S 57°30'00" W	101.89'	
L206	S 42°53'00" W	191.13'	
L207	S 37°07'00" W	169.28'	
L208	S 45°54'00" W	76.42'	
L209	S 51°00'00" W	120.67'	
L210	S 49°13'00" W	26.43'	
L211	S 49°13'00" W	53.65'	
L212	S 57°10'00" W	180.17'	
L213	S 44°08'00" W	140.48'	
L214	S 44°08'00" W	40.44'	
L215	S 47°09'00" W	122.04'	
L216	S 49°02'00" W	57.57'	
L217	S 49°02'00" W	62.79'	
L218	S 59°58'00" W	97.61'	
L219	S 66°25'00" W	125.60'	
L220	S 66°25'00" W	69.58'	
L221	S 50°30'00" W	110.02'	
L222	S 56°05'00" W	49.43'	
L223	S 51°37'00" W	70.48'	
L224	S 48°32'00" W	163.43'	
L225	S 46°32'24" E	196.34'	
L226	N 27°10'40" E	295.51'	
L227	S 79°30'26" E	105.77'	
L228	N 76°19'49" E	19.72'	
L229	N 66°28'22" E	64.01'	
L230	N 77°05'50" W	119.18'	
L231	S 64°43'17" E	139.46'	
L232	N 03°43'19" W	325.63'	
L233	N 03°43'19" W	60.46'	
L234	S 68°12'05" E	167.86'	
L235	N 61°42'46" E	231.97'	
L236	N 06°22'24" W	168.96'	
L237	N 53°07'10" E	110.84'	
L238	N 08°14'04" E	209.51'	
L239	N 01°42'48" W	241.71'	
L240	N 68°12'05" W	129.39'	
L241	N 64°43'17" W	142.67'	
L242	N 64°43'17" W	339.31'	
L243	S 81°51'01" E	290.59'	
L244	S 86°45'31" E	482.61'	
L245	S 86°45'31" E	263.45'	
L246	S 74°42'26" E	341.98'	
L247	S 81°51'36" E	293.31'	
L248	S 86°45'31" E	349.65'	
L249	S 86°45'31" E	391.22'	
L250	S 81°42'48" W	241.71'	
L251	N 68°12'05" W	129.39'	
L252	N 64°43'17" W	142.67'	
L253	S 74°42'26" E	339.31'	
L254	S 81°51'01" E	290.59'	
L255	S 86°45'31" E	482.61'	
L256	S 86°45'31" E	263.45'	
L257	S 74°42'26" E	341.98'	
L258	S 81°51'36" E	293.31'	
L259	S 86°45'31" E	349.65'	
L260	S 86°45'31" E	391.22'	
L261	S 75°35'15" W	77.14'	
L262	N 79°30'28" W	110.08'	
L263	S 27°10'40" W	294.84'	
L264	S 27°10'40" W	294.84'	
L265	S 74°25'26" E	149.87'	
L266	S 51°16'55" E	79.26'	
L267	S 73°00'12" E	135.32'	
L268	N 68°54'17" E	58.98'	
L269	N 54°31'06" E	89.57'	
L270	N 81°57'44" E	138.46'	
L271	N 55°34'48" E	277.78'	
L272	N 27°39'00" W	77.08'	
L273	S 73°41'41" E	138.49'	
L274	S 58°55'57" E	176.78'	
L275	S 73°13'00" W	74.43'	
L276	S 86°22'12" E	402.84'	
L277	S 89°45'02" E	72.30'	
L278	S 84°53'56" E	259.13'	
L279	S 83°51'52" E	223.77'	
L280	S 68°58'15" E	149.93'	
L281	S 82°38'51" E	304.34'	
L282	N 89°19'45" E	229.16'	
L283	S 78°11'00" E	160.03'	
L284	N 88°27'20" E	106.65'	
L285	N 86°18'32" E	113.00'	
L286	S 82°21'57" E	153.61'	
L287	S 77°38'28" E	137.10'	
L288	N 68°10'14" E	270.70'	
L289	S 72°32'16" E	288.73'	
L290	S 49°49'30" W	93.64'	
L291	S 11°17'21" W	77.02'	
L292	S 21°30'00" E	130.02'	
L293	S 28°02'00" W	191.11'	
L294	S 33°10'00" W	160.03'	
L295	S 39°34'00" W	118.24'	
L296	S 88°38'00" W	89.41'	
L297	S 83°20'00" W	147.88'	
L298	S 54°45'00" E	140.12'	
L299	S 51°30'00" W	131.06'	
L300	S 41°41'00" W	102.27'	
L301	S 19°15'00" W	68.81'	
L302	S 65°00'00" W	184.22'	
L303	S 59°10'00" W	245.31'	
L304	S 78°09'28" W	160.74'	
L305	S 50°43'35" W	176.92'	
L306	N 79°12'35" W	151.23'	
L307	S 36°40'28" W	47.46'	
L308A	N 80°02'42" W	98.55'	
L308B	N 80°02'42" W	72.17'	
L309	N 74°08'49" W	133.23'	
L310	S 49°32'07" W	100.58'	
L311	S 85°05'02" W	59.35'	
L312	N 82°19'00" W	109.35'	
L313	S 63°41'03" W	153.57'	
L314	S 25°51'04" W	54.99'	
L315	N 76°54'59" W	50.42'	
L316	S 59°51'08" W	79.09'	
L317	S 50°23'56" W	70.35'	
L318	N 61°22'00" W	114.60'	
L319	N 85°26'00" W	85.43'	
L320	N 35°17'42" W	70.88'	
L321	S 82°34'36" W	226.76'	
L322	S 62°26'49" W	51.86'	
L323	S 77°47'19" W	246.87'	
L324	S 59°24'58" W	111.00'	
L325	S 32°26'39" W	50.52'	
L326	S 34°28'10" W	102.68'	
L327	N 01°10'11" E	169.14'	
L328	N 14°51'19" E	189.58'	
L329	S 50°12'22" E	63.97'	
L330	S 13°16'59" W	72.85'	
L331	N 83°35'35" W	62.86'	
L332	S 47°53'53" E	140.67'	
L333	S 03°30'00" E	148.12'	
L334	S 11°15'18" W	440.29'	
L335	S 01°34'16" W	133.52'	
L336	S 83°57'14" W	75.78'	
L341	N 01°34'16" E	137.75'	
L342	N 11°15'18" E	444.55'	
L343	N 47°53'53" W	148.12'	
L344	N 47°53'53" W	141.75'	
L345	N 49°37'58" W	77.56'	
L346	S 14°51'19" W	29.07'	
L347	S 22°09'09" W	343.47'	
L348	S 24°12'30" W	226.87'	
L349	S 19°57'02" E	50.62'	

CURVE	RADIUS	ARC LENGTH	CHORD LENGTH	CHORD BEARING
C1	219.59'	280.79'	262.05'	N 29°13'16" E
C2	254.65'	168.83'	165.76'	N 27°46'22" E
C3	114.60'	65.79'	64.89'	N 85°17'46" E
C4	743.90'	119.39'	119.26'	N 76°48'28" E
C5	198.00'	80.85'	79.74'	N 69°47'16" E
C6	475.20'	169.05'	168.16'	N 85°31'48" E
C7	3089.99'	325.66'	325.51'	N 50°14'30" E
C8	346.17'	220.97'	217.24'	N 51°39'19" E
C9	342.13'	78.51'	78.33'	N 19°54'55" E
C10	137.40'	118.33'	114.71'	N 65°19'37" E
C11	384.31'	132.42'	128.81'	N 50°18'51" E
C12	378.02'	189.64'	187.65'	N 80°45'01" E
C13	529.13'	215.00'	213.52'	N 72°02'15" E
C14	970.84'	211.88'	211.46'	N 43°27'32" E
C15	318.36'	126.45'	125.62'	N 50°01'27" E
C16	2396.89'	139.55'	139.53'	N 68°44'19" E
C17	444.79'	120.59'	120.22'	N 75°46'59" E
C18	7490.69'	200.61'	200.60'	N 84°15'46" E
C19	1746.99'	68.65'	68.64'	S 79°30'28" E
C20	83.92'	133.42'	104.99'	N 84°30'18" E
C21	548.94'	251.09'	248.90'	N 45°41'33" E
C22	172.46'	128.76'	125.79'	N 28°07'57" E
C23	1754.37'	287.29'	286.97'	N 25°26'19" E
C24	189.12'	163.68'	158.62'	N 34°27'39" E
C25	2443.59'	114.98'	114.97'	N 62°28'55" E
C26	629.10'	174.07'	173.51'	N 39°22'25" E
C27	616.85'	171.13'	170.58'	N 48°17'05" E
C28	1501.17'	53.17'	53.17'	N 39°21'51" E
C29	281.52'	111.09'	110.37'	N 45°59'12" E
C30	13439.42'	66.28'	66.28'	N 39°29'42" E
C31	1161.88'	136.31'	136.23'	N 54°33'42" E
C32	291.41'	120.21'	119.36'	N 67°34'20" E
C33	138.89'	87.73'	86.27'	N 62°54'07" E
C34	101.26'	98.88'	95.00'	N 47°57'03" E
C35	289.12'	155.91'	154.04'	N 52°31'33" E
C36	732.15'	97.01'	96.94'	N 53°00'24" E
C37	559.80'	68.66'	68.62'	S 53°57'50" E
C38	72.72'	75.85'	72.46'	S 62°38'48" E
C39	256.29'	102.46'	101.78'	S 46°14'01" E
C40	601.13'	298.81'	295.74'	S 78°36'05" E
C41	883.51'	263.59'	263.58'	N 43°50'41" E
C42	419.05'	296.02'	289.90'	N 29°26'10" E
C43	111.52'	143.62'	133.90'	N 52°50'28" E
C44	74.44'	71.63'	68.90'	N 39°12'03" E
C45	859.98'	166.36'	166.10'	N 11°01'37" W
C46	40.97'	38.22'	36.85'	N 16°47'35" W
C47	50.00'	89.05'	77.74'	N 60°53'29" W
C48	50.00'	80.55'	72.12'	S 63°43'05" E
C49	50.00'	71.59'	65.63'	S 03°27'05" W
C50	772.43'	99.00'	98.93'	N 08°33'49" W
C51	111.29'	134.25'	126.26'	S 46°35'25" E
C52	106.48'	81.86'	79.86'	S 83°59'28" E
C53	504.44'	236.08'	233.93'	S 89°08'31" E
C54	885.37'	395.25'	391.97'	S 89°13'32" E
C55	57526.84'	122.05'	122.05'	N 83°41'35" E
C56	66.39'	68.89'	66.01'	N 21°44'52" E
C57	96.33'	117.21'	110.11'	N 28°29'07" E
C58	170.75'	132.37'	129.08'	N 46°28'42" E
C59	4799.35'	68.00'	68.00'	N 29°57'08" E
C60	1100.82'	86.75'	86.73'	N 50°16'53" E
C61	119.07'	107.26'	103.67'	N 35°54'00" E
C62	784.92'	351.23'	348.30'	N 40°10'57" E
C63	142691.21'	145.23'	145.23'	N 33°41'53" E
C64	22118.39'	194.28'	194.28'	N 67°02'18" E
C65	131.67'	120.94'	116.73'	N 70°59'23" E
C66	98.87'	121.99'	114.39'	N 69°10'19" E
C67	514.57'	184.40'	183.41'	N 76°40'02" E
C68	53527.09'	253.20'	253.20'	N 78°40'02" E
C69	1599.36'	329.73'	329.14'	N 74°35'29" E
C70	410.33'	259.28'	254.99'	N 64°29'31" E
C71	22635.55'	214.93'	214.93'	N 61°35'29" E
C72	22785.55'	211.73'	211.72'	S 61°33'49" W
C73	360.33'	142.25'	141.33'	S 72°43'55" W
C74	360.33'	109.57'	109.14'	S 52°54'47" W
C75	1549.36'	327.38'	326.77'	S 45°59'12" W
C76	53577.09'	252.07'	252.07'	S 50°54'13" W
C77	564.57'	218.51'	217.14'	S 49°23'32" W
C78	55.86'	39.44'	38.63'	S 84°54'46" W
C79	61.39'	28.62'	28.36'	S 51°20'13" W
C80	111.67'	158.15'	153.21'	S 67°37'01" W
C81	22168.39'	167.21'	167.21'	S 67°03'06" W
C82	142641.21'	138.28'	138.28'	S 33°41'36" W
C83	300.47'	303.88'	302.44'	S 42°49'42" W
C84	4750.82'	64.07'	64.07'	N 19°14'20" E
C85	249.06'	131.57'	130.04'	S 41°34'57" W
C86	220.75'	165.77'	161.81'	S 49°23'32" W
C87	46.33'	54.61'	51.51'	S 27°23'55" W
C88	75.12'	95.38'	89.10'	N 37°40'04" E
C89	57476.84'	129.25'	129.25'	S 83°41'56" W
C90	935.37'	415.86'	412.44'	N 89°07'29" W
C91	454.44'	211.68'	209.77'	N 87°57'14" W
C92	156.48'	115.12'	112.54'	N 64°08'03" W
C93	152.19'	175.39'	165.84'	S 80°35'17" W
C94	90.70'	105.13'	99.35'	S 52°57'48" W
C95	469.05'	315.48'	309.56'	S 32°30'29" W
C96	5080.29'	303.33'	303.28'	S 43°41'56" W
C97	651.13'	347.96'	343.83'	N 80°38'44" W
C98	308.29'	113.40'	112.75'	N 47°40'53" W
C99	92.23'	80.65'	78.11'	N 70°51'07" W
C100	1682.00'	102.14'	102.13'	S 37°43'53" W
C101	259.51'	248.77'	239.35'	N 48°04'09" W
C102	1804.37'	213.51'	213.39'	S 24°24'44" W
C103	34.94'	58.61'	51.98'	N 16°45'16" W
C104	10376.20'	537.54'	537.48'	S 62°47'50" E
C105	3863.79'	280.07'	280.01'	S 83°55'37" E
C106	25.00'	17.67'	17.30'	N 72°59'40" E
C107	50.10'	73.21'	94.42'	S 68°28'23" E
C108	50.10'	121.68'	93.90'	S 71°33'26" W
C109	35.14'	27.47'	26.78'	N 68°37'39" W
C110	9201.89'	550.01'	549.93'	S 62°55'18" E
C111	3927.08'	282.73'	282.41'	S 83°55'05" E
C112	27.54'	56.84'	47.28'	S 56°29'56" W
C113	209.53'	86.19'	87.54'	S 38°43'45" W
C114	481.13'	64.76'	64.71'	S 39°54'26" W
C115	549.54'	191.42'	190.45'	S 47°22'08" W
C116	133.92'	154.69'	146.24'	S 89°21'04" W
C117	996.64'	49.28'	49.28'	N 79°22'01" W
C118	7440.69'	186.34'	186.33'	S 84°15'50" W
C119	494.79'	121.21'	120.91'	S 75°50'08" W
C120	8084.35'	95.59'	95.59'	S 69°31'03" W
C121	255.16'	136.49'	134.87'	S 53°48'34" W
C122	1020.84'	177.15'	176.93'	S 42°12'55" W
C123	491.60'	294.03'	289.67'	S 68°09'11" W
C124	392.32'	106.39'	106.04'	S 87°25'01" W
C125	668.64'	92.28'	92.20'	S 70°47'27" W
C126	334.31'	104.07'	103.65'	S 50°33'47" W
C127	186.85'	173.97'	167.75'	S 65°20'38" W
C128	212.01'	91.85'	91.14'	S 69°42'23" E
C129	294.57'	209.11'	204.75'	S 47°57'58" E
C130	124.05'	86.11'	84.39'	S 70°05'29" E
C131	1281.59'	166.23'	166.11'	N 80°18'27" E
C132	16807.64'	178.50'	178.50'	N 60°57'33" E
C133	4886.62'	253.15'	253.12'	N 72°26'26" E
C134	4769.59'	182.28'	182.27'	N 64°16'55" E
C135	33116.26'	337.33'	337.33'	N 66°13'00" E
C136	12051.84'	188.15'	188.15'	N 66°18'51" E
C137	2610.53'	60.13'	60.13'	N 54°43'34" E
C138	1031.59'	41.76'	41.75'	N 48°04'02" E
C139	1331.59'	76.64'	76.63'	N 83°49'56" E
C140	16857.64'	192.55'	192.55'	N 67°59'05" E
C141	120463.84'	166.61'	166.61'	N 66°18'33" E
C142	18774.14'	244.14'	244.13'	N 66°13'00" E
C143	18554.55'	240.41'	240.41'	N 65°20'10" W
C144	4614.86'	234.73'	234.70'	S 72°27'04" W
C145	16857.64'	182.55'	182.55'	S 67°59'05" W
C146	1331.59'	76.64'	76.63'	S 83°49'56" W
C147	1230.61'	129.56'	129.50'	S 21°18'22" E
C150	130.21'	134.54'	128.63'	S 18°17'48" E
C151	220.02'	85.79'	85.25'	S 12°45'47" W
C152	252.96'	124.70'	123.44'	N 17°29'16" E
C153	80.21'	82.90'	79.25'	N 18°17'23" W
C154	205.04'	166.49'	161.95'	N 22°19'45" W
C155	182.03'	160.70'	173.37'	N 38°18'41" W
C156	280.11'	114.63'	113.83'	N 48°17'28" W
C157	244.57'	191.19'	186.36'	N 47°47'24" W
C158	146.42'	78.04'	77.12'	N 69°47'42" W

CERTIFICATE OF OWNERSHIP AND DEDICATION

I HEREBY CERTIFY THAT I AM (WE ARE) THE OWNER(S) OF THE PROPERTY SHOWN AND DESCRIBED HEREON.

3/28/06
DATE SIGNED

OWNER'S SIGNATURE

CERTIFICATE OF ACCURACY AND PRECISION

I HEREBY CERTIFY THAT THE PLAN SHOWN AND DESCRIBED HEREON IS A TRUE AND CORRECT SURVEY TO THE LEVEL OF ACCURACY REQUIRED BY THE STATE OF TENNESSEE. I FURTHER CERTIFY THAT THE DEGREE OF PRECISION (LINEAR AND ANGULAR) MEETS THE STANDARDS REQUIRED OF AN URBAN LAND SUBDIVISION SURVEY AS ESTABLISHED BY THE TENNESSEE BOARD OF EXAMINERS FOR LAND SURVEYORS.

3-27-06
DATE SIGNED

REGISTERED LAND SURVEYOR

TENNESSEE NUMBER: 2164

CHRISTOPHER M. VICK — 2164 — TENNESSEE — REGISTERED LAND SURVEYOR

03/31/2006-10:44:08 AM
06001297

1 POS | AL - PLAT
TRIUS BATCH: 7024
03/31/2006 - 10:44:08 AM

PLAT BOOK : P5
PAGE : 72

RECORDING FEE	15.00
DP FEE	2.00
TOTAL AMOUNT	17.00

STATE of TENNESSEE, FENTRESS COUNTY
FAYE STEPHENS
REGISTER OF DEEDS

Note: 1/2" pipe (set) common on all corners unless otherwise noted.

Note: At the completion of this survey, the roads have not been constructed. Therefore, Vick Surveying is not responsible for the final location of the constructed roads.

Note: Included within lot # 16 and lot # 66, are existing cemetaries. These lots are subject to the rights and regulations of the cemetaries.

Note: The property drawn hereon is subject to a 50' road easement.

Note: The plat drawn hereon is subject to regulatory authority and is subject to change according to physical evidence. (i.e. buffilines, painted lines, roads, lakes, ponds, indicia of ownership, etc.)

Note: Included within the above drawn lots is a 20' private/public utility easement extending beyond the existing road right-of-ways.

Note: This property may be subject to utility ingress/egress and/or right-of-ways.

I hereby certify that this is a category II survey and that the ratio of precision of the unadjusted survey is 1:7500 as shown hereon.

Drawn by: MLJ

FINAL PLAT
FOR
LITTLE PINEY CREEK TRACT
J.J. DETWEILER ENT.,INC. PROPERTY

DEVELOPER: J.J. DETWEILER
ADDRESS: 2814 EDISON STREET N.W.
UNIONTOWN, OH 44685
TELEPHONE: 330-699-2741

SURVEYOR: CHRISTOPHER M. VICK
ADDRESS: 2772 HIDDEN COVE ROAD
COOKEVILLE, TN. 38506
TELEPHONE: 931-372-1286

ENGINEER: BOB VICK & ASSOC.
ADDRESS: P.O. BOX 2244
COOKEVILLE, TN. 38501
TELEPHONE: 931-526-6022

ACREAGE SUBDIVIDED: 710± LOTS: 74
SCALE: 1"=400'-0" DATE: 15 MARCH 2006
TAX MAP REFERENCE: MAP101PAR2.00&2.01
DEED BOOK REFERENCE: 485-796 & 85-796

VICK SURVEYING
2772 Hidden Cove Road, Cookeville, TN 931-372-1286

\2005\05-174\05-174c2.dwg, 3/27/2006 11:20:10 AM