
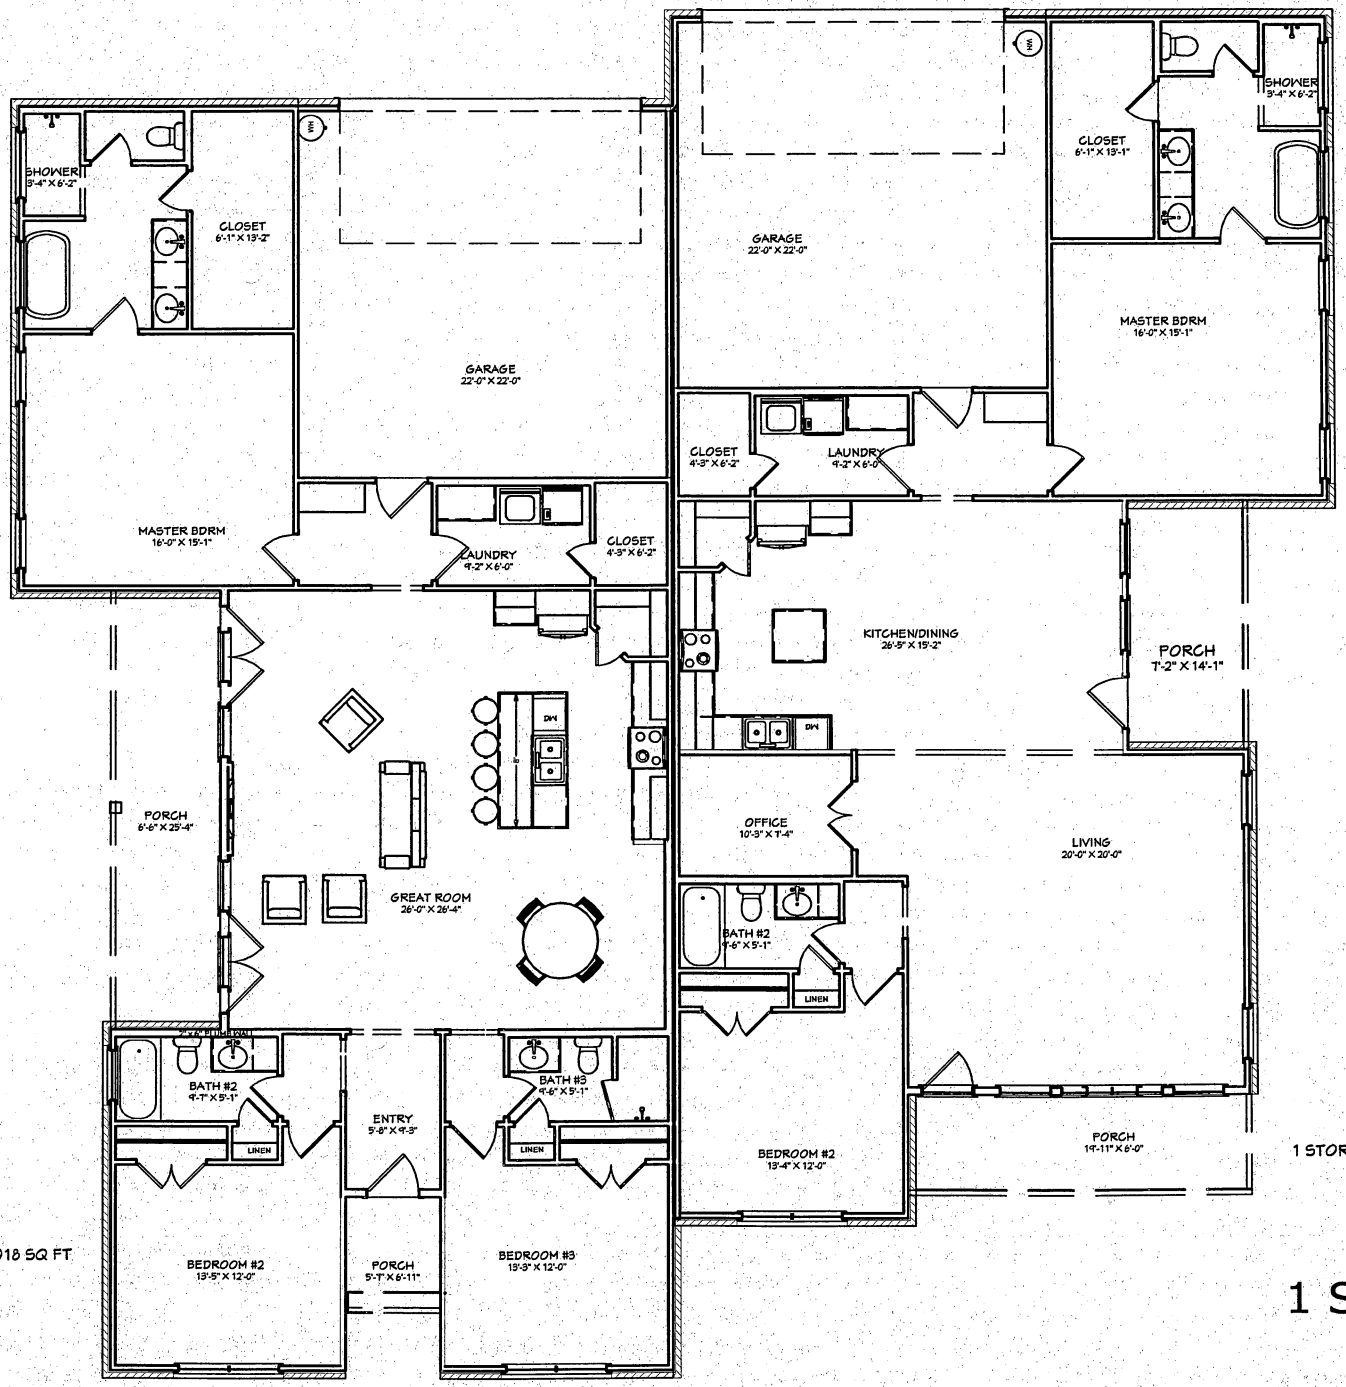


1 STORY OPTION

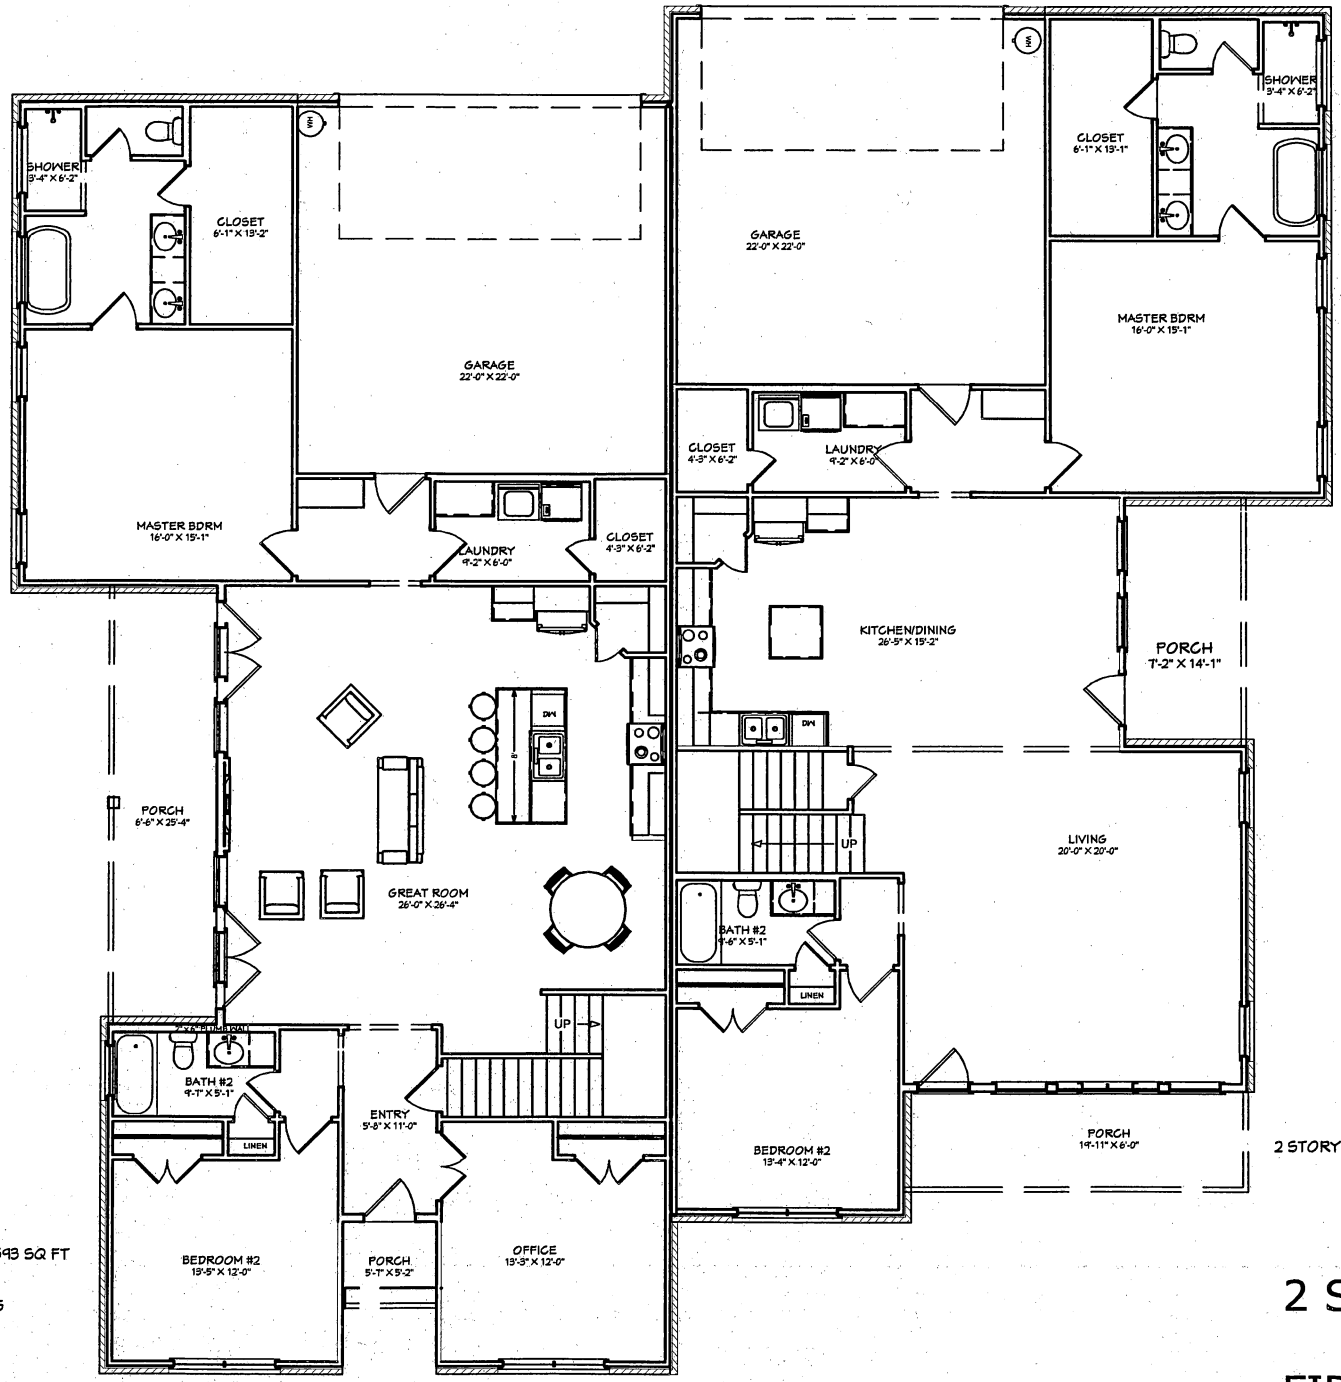

2 STORY OPTION: 2593 SQ FT


FIRST FLOOR: 2018
SECOND FLOOR: 575

2 STORY OPTION: 2332 SQ FT

FIRST FLOOR: 1894
SECOND FLOOR: 438


2 STORY OPTION

FIRST FLOOR

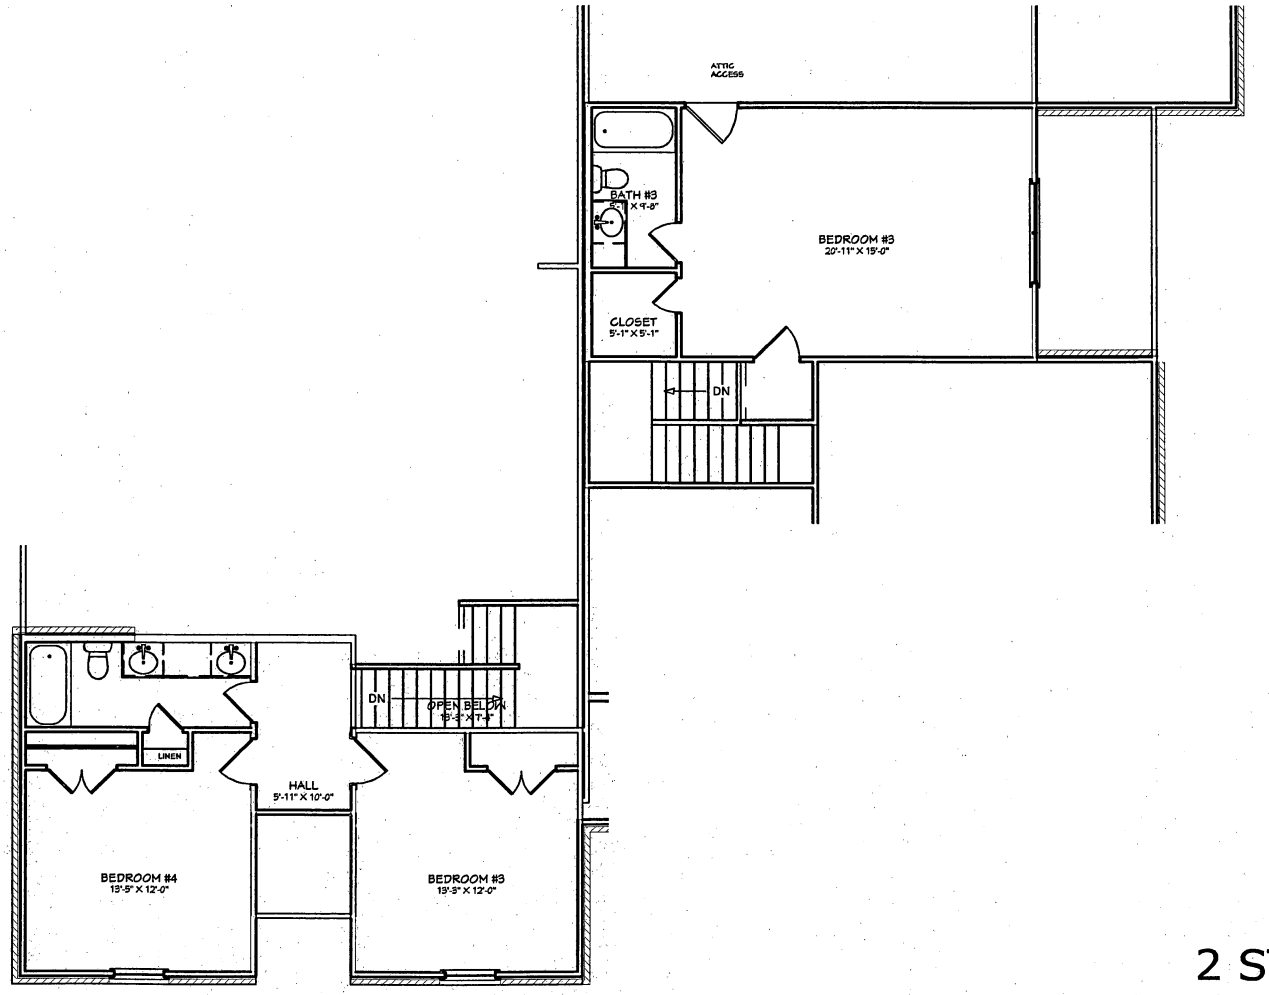

2 STORY OPTION

SECOND FLOOR

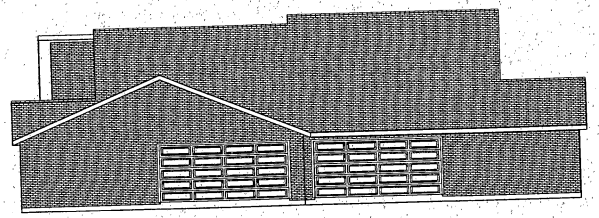


REAR ELEVATION



LEFT ELEVATION




RIGHT ELEVATION

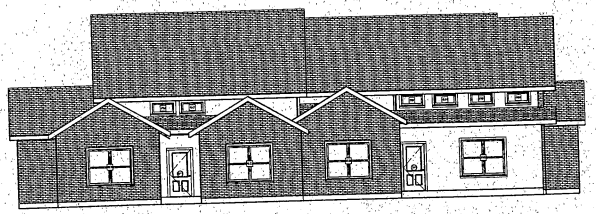

FRONT ELEVATION 1/8 in = 1 ft

MEADOR ROUGH DRAFT #2			
Date: NOV 2022	Scale: 1/8" = 1'	Sq. Ft.	gpr
Page #: 2 OF 2	Drawing #:		

X:\CM_Allan_Meador\23235-Frenchman's Creek Dev. - Alan Meador\Drafting_Basemaps\Sitebase\SITEBASE-23235.dwg Saved By: cfarrow Save Time: 5/3/2023 2:09 PM Plotted by: clayton farrow Plot Date: 5/3/2023 2:10 PM

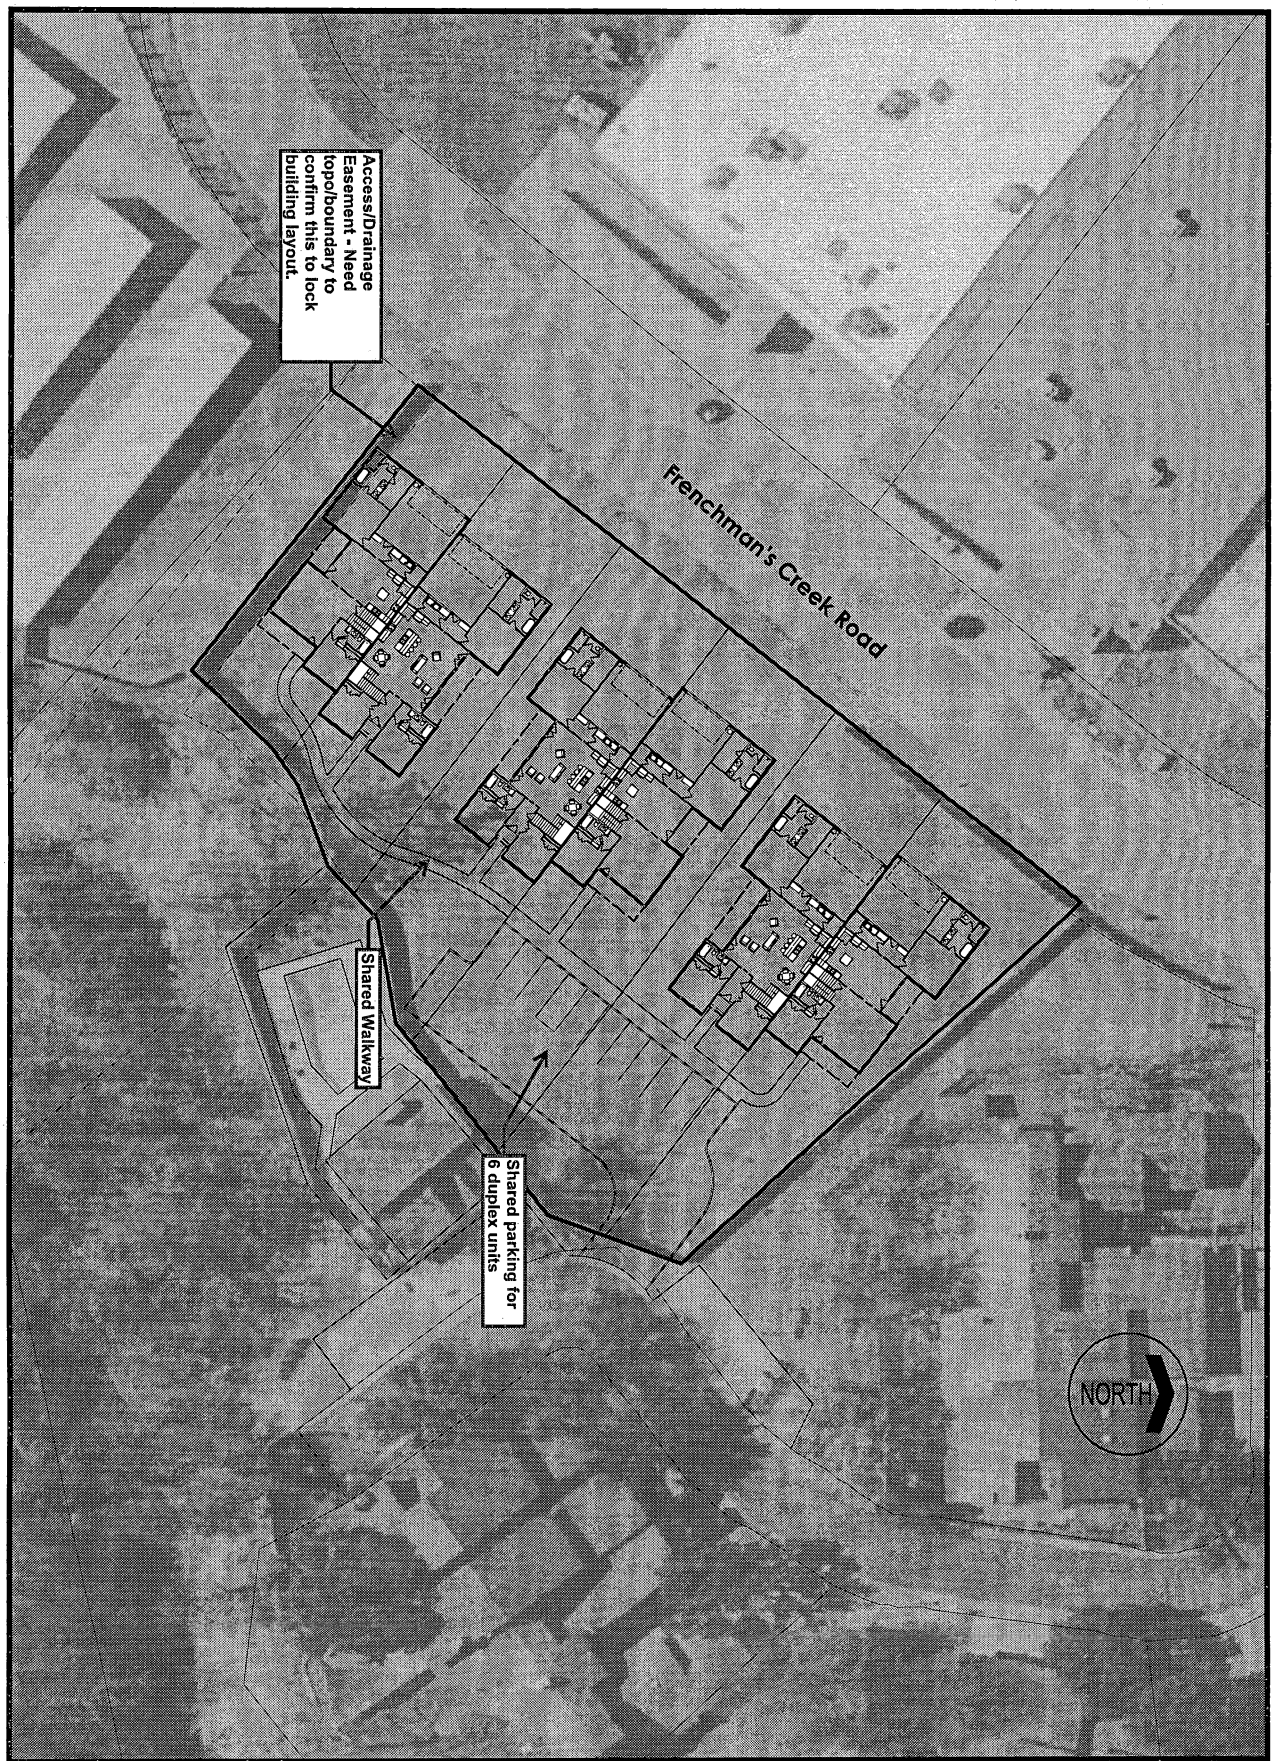

NO.	REVISION	DATE
1	Set Issue 1 Description	XX/XX/XXXX
--	---	---
--	---	---
--	---	---
--	---	---

SEQ. 1 1

SHEET 1

PROJECT # 23235 | SCALE 1/8" = 1'-0"

BAR IS ONE INCH IN LENGTH ON ORIGINAL DRAWING. CHECK SCALE AND ADJUST ACCORDINGLY.

ALLAN MEADOR

FRENCHMAN'S CREEK

CONCEPT PLAN

JACOB MARTIN

TBPE FIRM # 2448 | TBAE FIRM # BR 2261 | TBPELS FIRM # 10194493

ISSUED FOR REVIEW

THIS DOCUMENT IS RELEASED FOR REVIEW UNDER THE AUTHORIZATION OF CLAYTON S. FARROW, P.E. #122307 ON 5/3/2023. IT IS NOT TO BE USED FOR CONSTRUCTION, BIDDING OR PERMITTING PURPOSES