


DATE: JANUARY 26, 2021
BEARING NOTE: BEARINGS ARE FROM MODOT VRS-RTK NETWORK STATE PLANE COORDINATES
CONFLICT:

EASEMENTS: 1/4" 100' UTILITIES

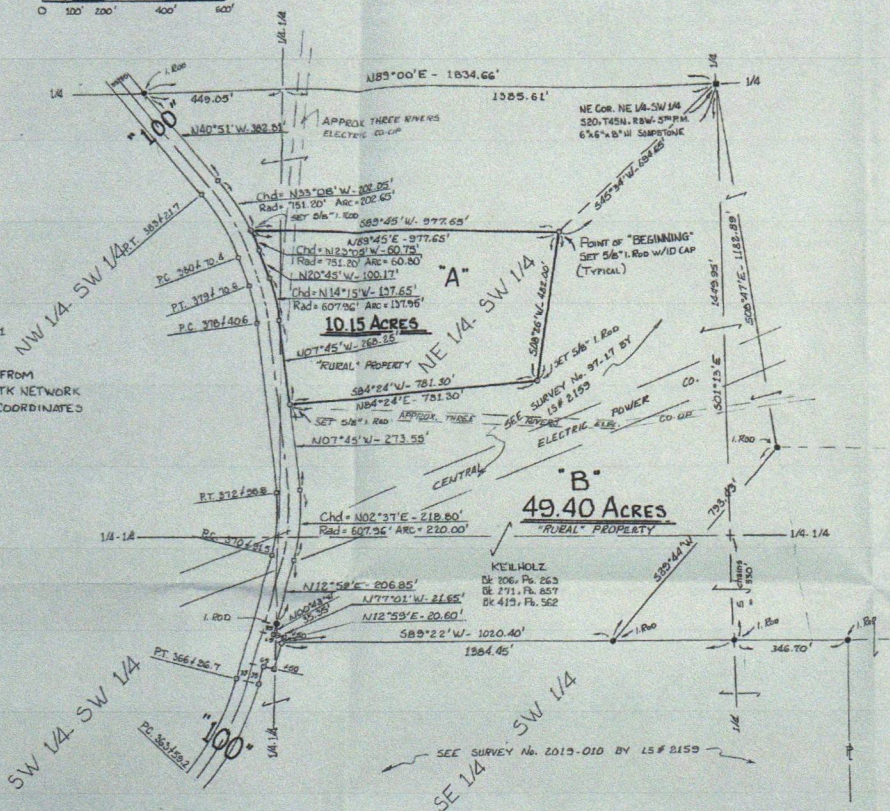

PROPERTY DESCRIPTIONS FOR SURVEY No. 2021-001
TRACT "A" - 10.15 ACRES


DESCRIPTION OF BEGINNING TRACT
TRACT "B" - 49.40 ACRES

SUBJECT TO ALL EASEMENTS, CONDITIONS, RESTRICTIONS AND RIGHT-OF-WAYS OF RECORD AND THOSE NOT OF RECORD AND CONTAINS 49.40 ACRES PER SURVEY No. 2021-001 BY MAP LINE 18.

SURVEYOR'S CERTIFICATE
I, RALPH P. KLIEHNER, MISSOURI PROFESSIONAL LAND SURVEYOR No. 2159, HEREBY CERTIFY THAT THIS PLAT TO ACCURATELY ILLUSTRATE A SURVEY COMPLETED BY ME OR UNDER MY DIRECTION DURING JANUARY, 2021, ALL IN ACCORDANCE WITH THE MISSOURI STANDARDS FOR PROPERTY BOUNDARY SURVEYS ADOPTED BY THE MISSOURI BOARD FOR ARCHITECTS, PROFESSIONAL ENGINEERS, PROFESSIONAL LAND SURVEYORS AND LANDSCAPE ARCHITECTS AND BY THE DEPARTMENT OF AGRICULTURE, DIVISION OF WEIGHTS, MEASURES AND CONSUMER PROTECTION, LAND SURVEY PROGRAM.
RALPH P. KLIEHNER
JANUARY 26, 2021
DATE

OCLS, LLC
OSAGE COUNTY LAND SURVEYING, LLC
1014C EAST MAIN STREET, PO BOX 201
LINN, MISSOURI 65051-0201
(573) 897-3644 www.ocls_llc@yahoo.com

MISSOURI STATE CERTIFICATE OF AUTHORITY # 2011037892
RALPH P. KLIEHNER - PROFESSIONAL LAND SURVEYOR
MapLS2021001

Property Subdivision Survey for
Jeffrey W. & Jennifer R. Keilholz
pt. S 20, T 45 N, R 8 W - 5TH P.M.
OSAGE COUNTY, MISSOURI

DEED OF RECORD:
page, Osage County Recorder's Office
DATE: JANUARY 26, 2021 SURVEY No 2021-001
SCALE: 1" = 200' DRAWN BY: R. P. K.

LEGEND	NOTE
● IRON MARKER FOUND	Surveyor accepts no responsibility for any easements not furnished by the owner or not included in the abstract which was furnished by the owner unless physical evidence exists during field work.
○ IRON MARKER SET	
■ STONE FOUND	
□ R.O.W. MARKER	
● PILE OF ROCKS FOUND	
○ PILE OF ROCKS SET	
▲ POINT	
▲ WOOD STAKE SET	

THIS SURVEY VALID ONLY FOR CLIENT NAMED ABOVE