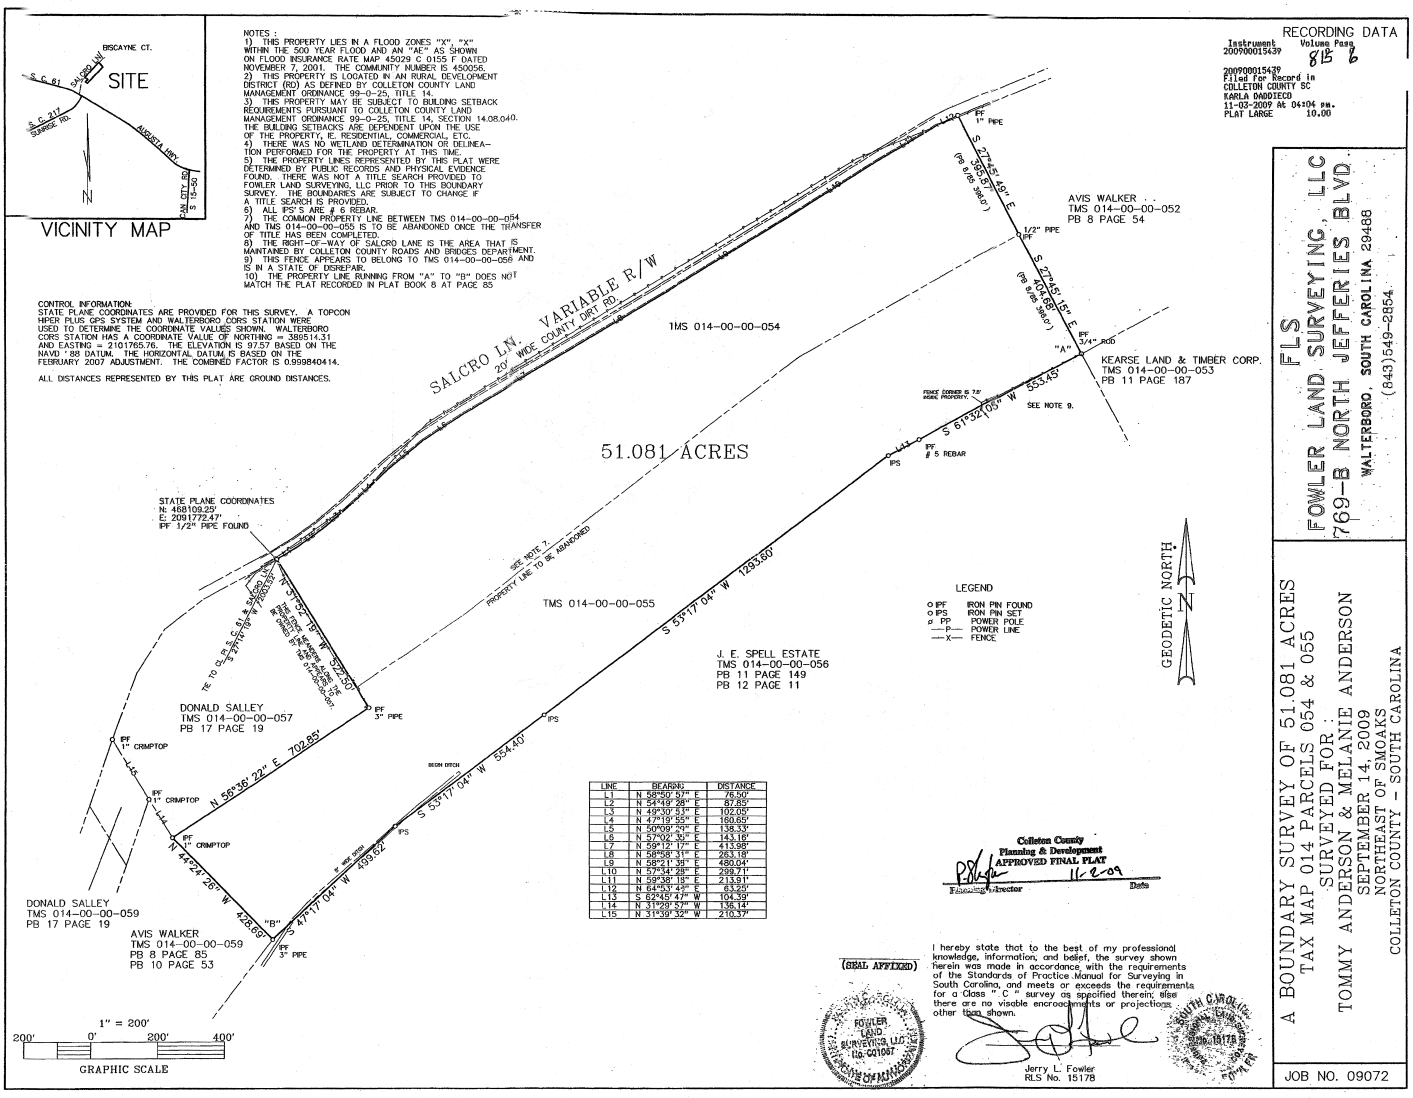

LINE	BEARING	DISTANCE
L1	N 58°50' 57" E	76.00'
L2	N 52°19' 28" E	57.85'
L3	N 49°00' 51" E	102.05'
L4	N 47°19' 55" E	160.65'
L5	N 50°09' 20" E	136.33'
L6	N 57°02' 35" E	143.16'
L7	N 59°12' 17" E	413.98'
L8	N 58°58' 31" E	263.18'
L9	N 58°21' 35" E	480.04'
L10	N 57°54' 28" E	239.71'
L11	N 59°38' 19" E	213.91'
L12	N 64°53' 45" E	63.25'
L13	S 67°45' 47" W	104.39'
L14	N 31°29' 57" W	136.14'
L15	N 31°39' 32" W	210.37'

Colleton County
Planning & Development
APPROVED FINAL PLAT
11-2-09
Director Date

(SEAL AFFIXED)

I hereby state that to the best of my professional knowledge, information, and belief, the survey shown herein was made in accordance with the requirements of the Standards of Practice Manual for Surveying in South Carolina, and meets or exceeds the requirements for a Class " C " survey as specified therein; also there are no visable encroachments or projections other than shown.

Jerry L. Fowler
RLS No. 15178

RECORDING DATA
Instrument 200900015439 Volume 85 Page 6
200900015439
Filed For Record in
COLLETON COUNTY SC
KARLA OADDIECO
11-03-2009 At 04:04 pm.
PLAT LARGE 10.00

FLS
FOWLER LAND SURVEYING, LLC
769-B NORTH JEFFERIES BLVD.
WALTERBORO, SOUTH CAROLINA 29488
(843)549-2854

A BOUNDARY SURVEY OF 51.081 ACRES
TAX MAP 014 PARCELS 054 & 055
SURVEYED FOR :
TOMMY ANDERSON & MELANIE ANDERSON
SEPTEMBER 14, 2009
NORTHEAST OF SMOAKS
COLLETON COUNTY - SOUTH CAROLINA

JOB NO. 09072