G.P.S. OBSERVATION DATE 11-04-13

LINE	BEARING	DISTANCE
1	N 82°10'23" E	68.29'
2	N 79°00'06" E	79.10'
3	N 75°17'48" E	84.08'
4	N 70°53'27" E	82.93'
5	N 67°19'22" E	60.47'
6	N 63°54'05" E	80.63'
7	N 61°35'37" E	79.75'
8	N 61°20'56" E	141.59'

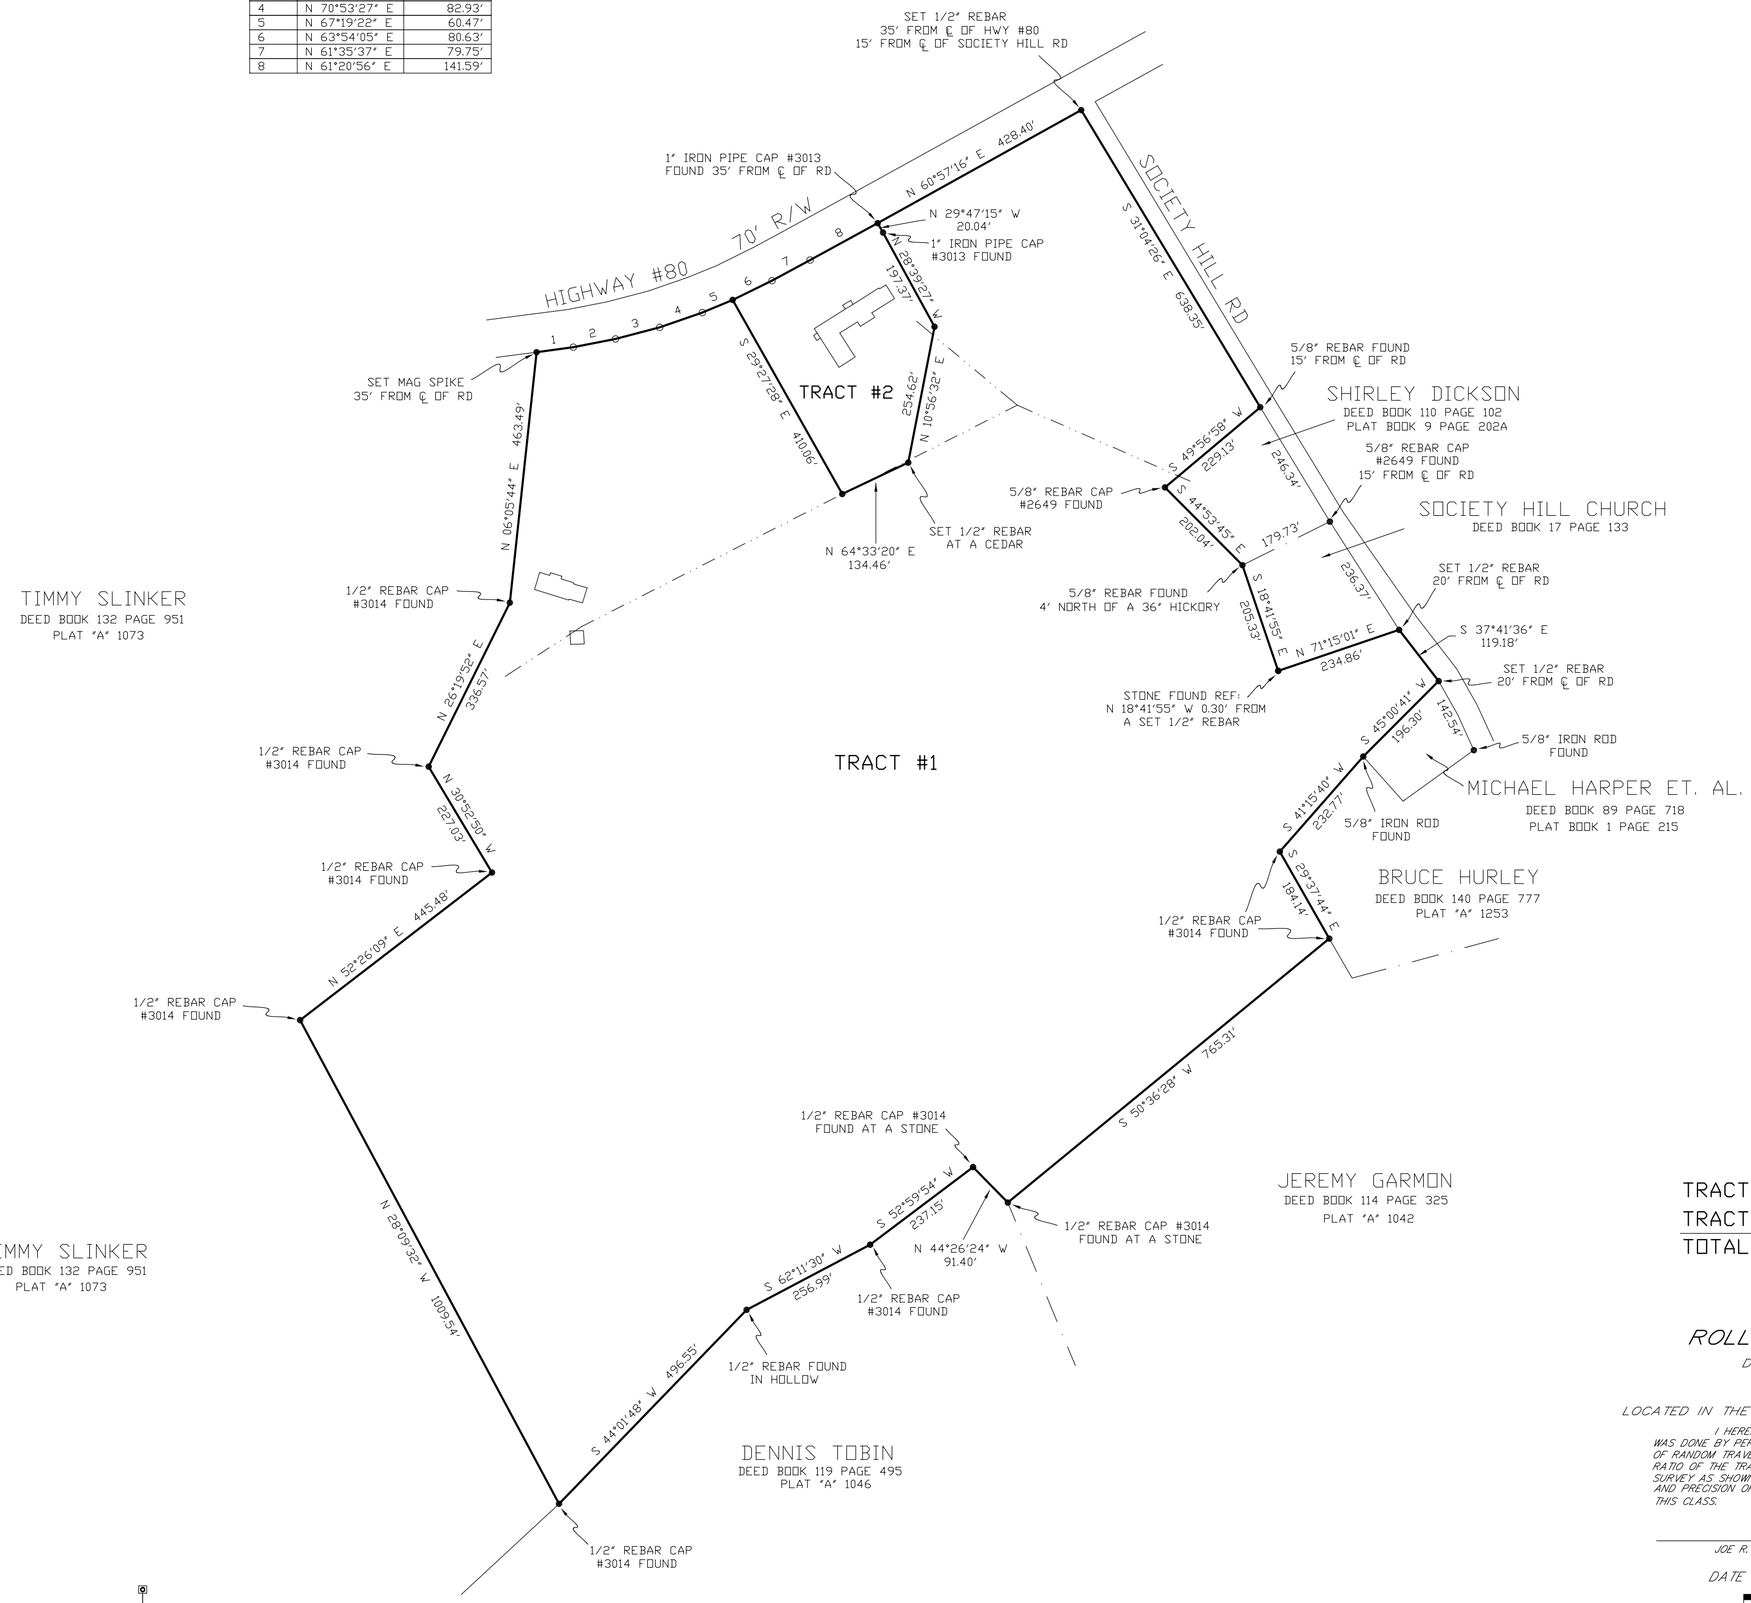

TRACT #1	61.94 ACRES±
TRACT #2	2.46 ACRES±
TOTAL	64.40 ACRES±

BOUNDARY SURVEY FOR

ROLLIN HARPER ESTATE

DEED BOOK 45 PAGE 369

LOCATED IN THE GASCON COMMUNITY OF METCALFE CO., KY.

I HEREBY CERTIFY THAT THE SURVEY DEPICTED BY THIS PLAT WAS DONE BY PERSONS UNDER MY DIRECT SUPERVISION BY THE METHOD OF RANDOM TRAVERSE WITH SIDESHOTS. THE UNADJUSTED PRECISION RATIO OF THE TRAVERSE WAS 1:10,000 AND WAS NOT ADJUSTED. THE SURVEY AS SHOWN HEREON IS A RURAL SURVEY AND THE ACCURACY AND PRECISION OF SAID SURVEY MEETS ALL THE SPECIFICATIONS OF THIS CLASS.

JOE R. LEFTWICH P.L.S. # 3013 *DATE*

DATE 11-05-13 *SCALE 1" = 200'*

0' 200' 400'

FILE: 13-141

THIS SURVEY COMPLIES WITH 201 KAR 18:150

SUBJECT TO ANY HIGHWAY RIGHT-OF-WAYS OR EASEMENTS

CORNERS NOTED AS SET 1/2" REBAR ARE 1/2" DIAMETER AND 18" IN LENGTH REBAR WITH YELLOW PLASTIC CAP ID - J. LEFTWICH PLS #3013

THIS SURVEY IS NOT INTENDED IN ANY WAY TO INDICATE THE NON-EXISTENCE OF ANY EASEMENT WHATSOEVER

THIS SURVEY IS SUBJECT TO ANY AND ALL FACTS THAT MAY BE DISCLOSED BY A FULL AND ACCURATE TITLE SEARCH

LEFTWICH LAND SURVEYING, INC.

902 W MAIN STREET GLASGOW, KENTUCKY 42141 PHONE 270-651-8406