Environmental Health Section
Alamance County Health Department
(336) 570-6367

Name:Backwoods Land LLC Tax Map #: 11-3-14
Subdivision: Uplands NW Lot#: 2
IP: X AWC: OP: WELL: X
EHS: RES Date: 3/27/2023

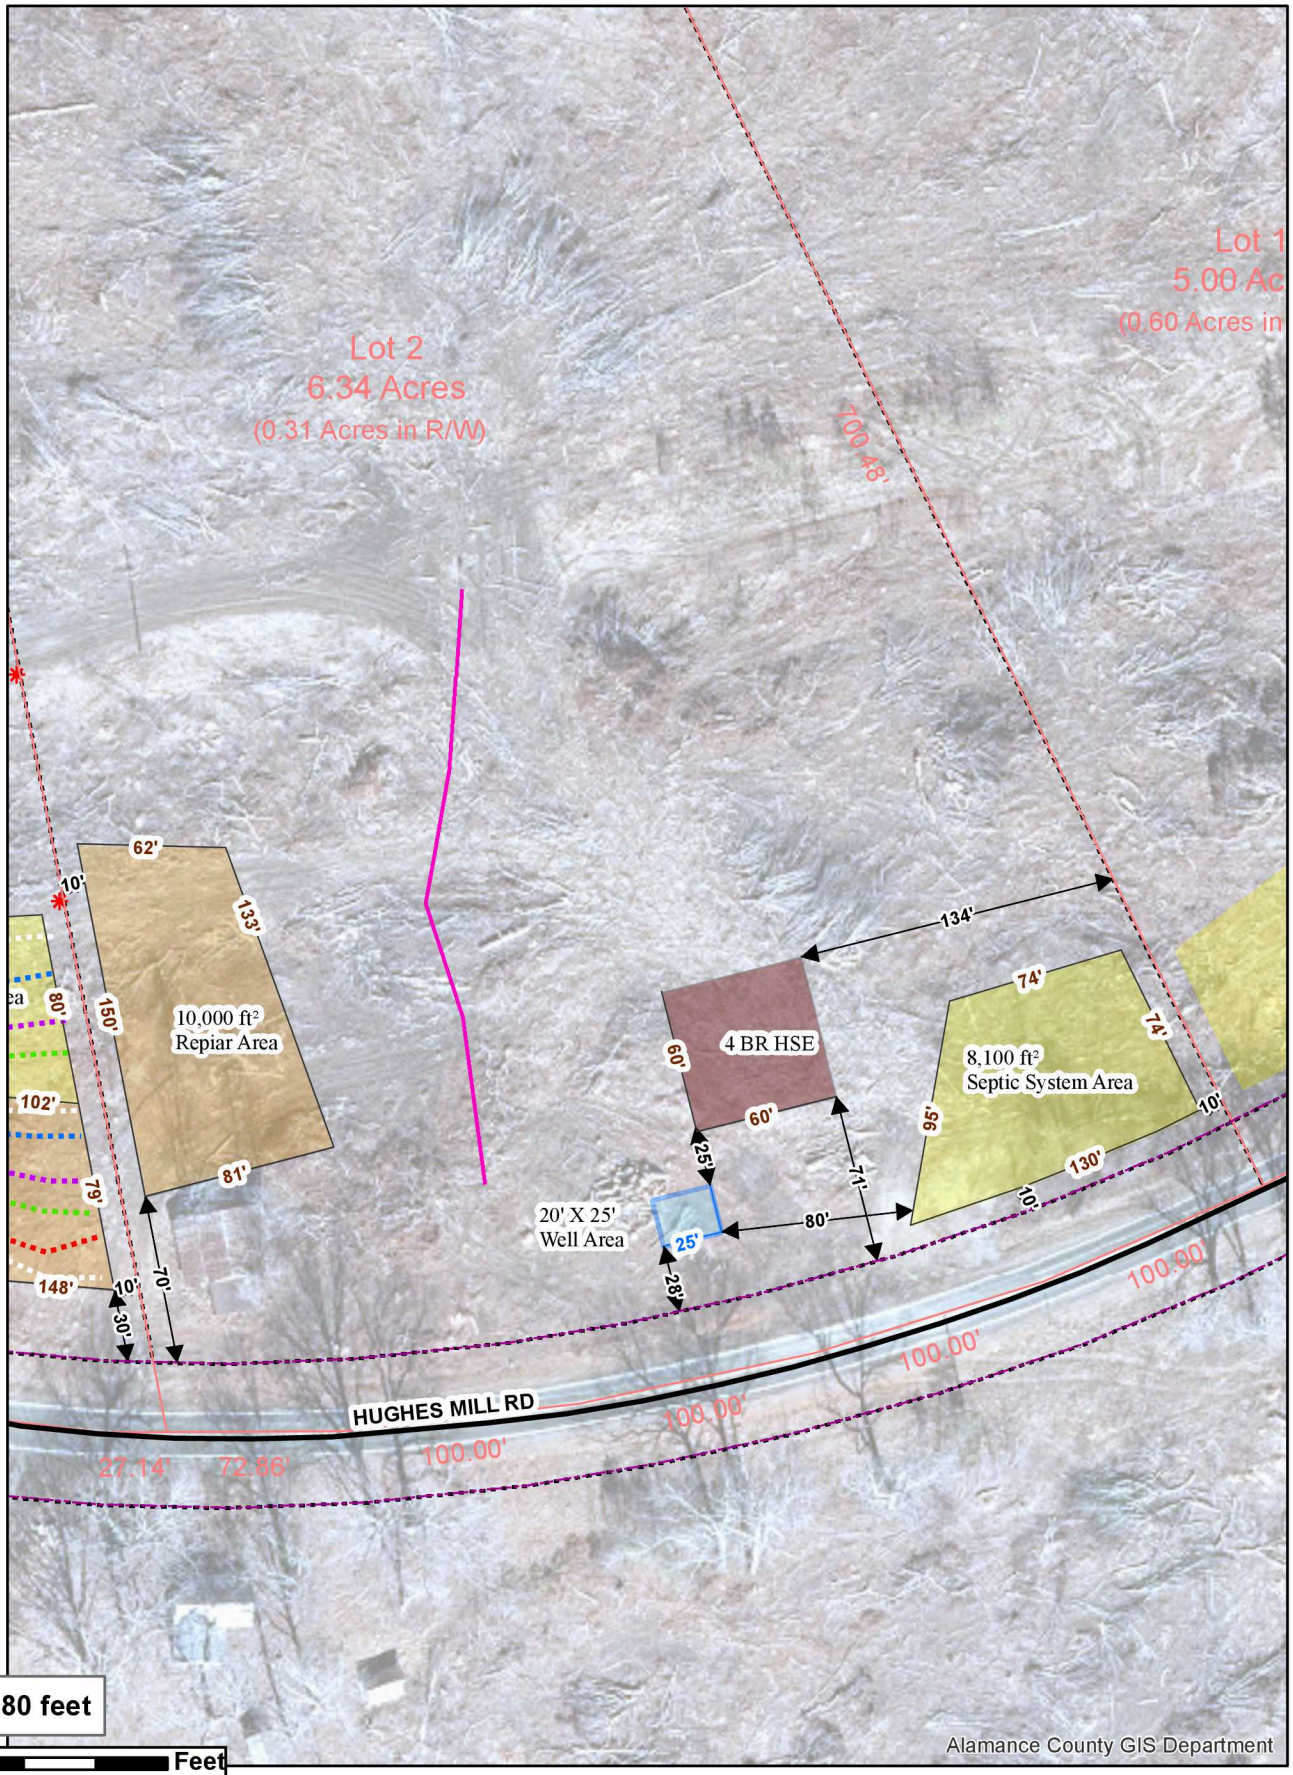

1 inch = 80 feet

Feet
0 15 30 60 90 120

Scale is approximate and may not be accurate on emailed, scanned, and faxed copies of this drawing.

Date Printed: 3/27/2023

This Map is the best representation of field data based on information supplied to ACHD and is accurate within the limits of our equipment.
This is not a survey map. Property Lines must be clearly marked in the field by the property owner prior to work on the well and septic system.