


FILE: P:\800\00051-306\CADD\DWG\C200 OVERALL SITE PLANDING PLOTTED BY: KNOERNSCHILD, SYDNEY PLOTTED ON: 08/18/25 3:05:06 PM

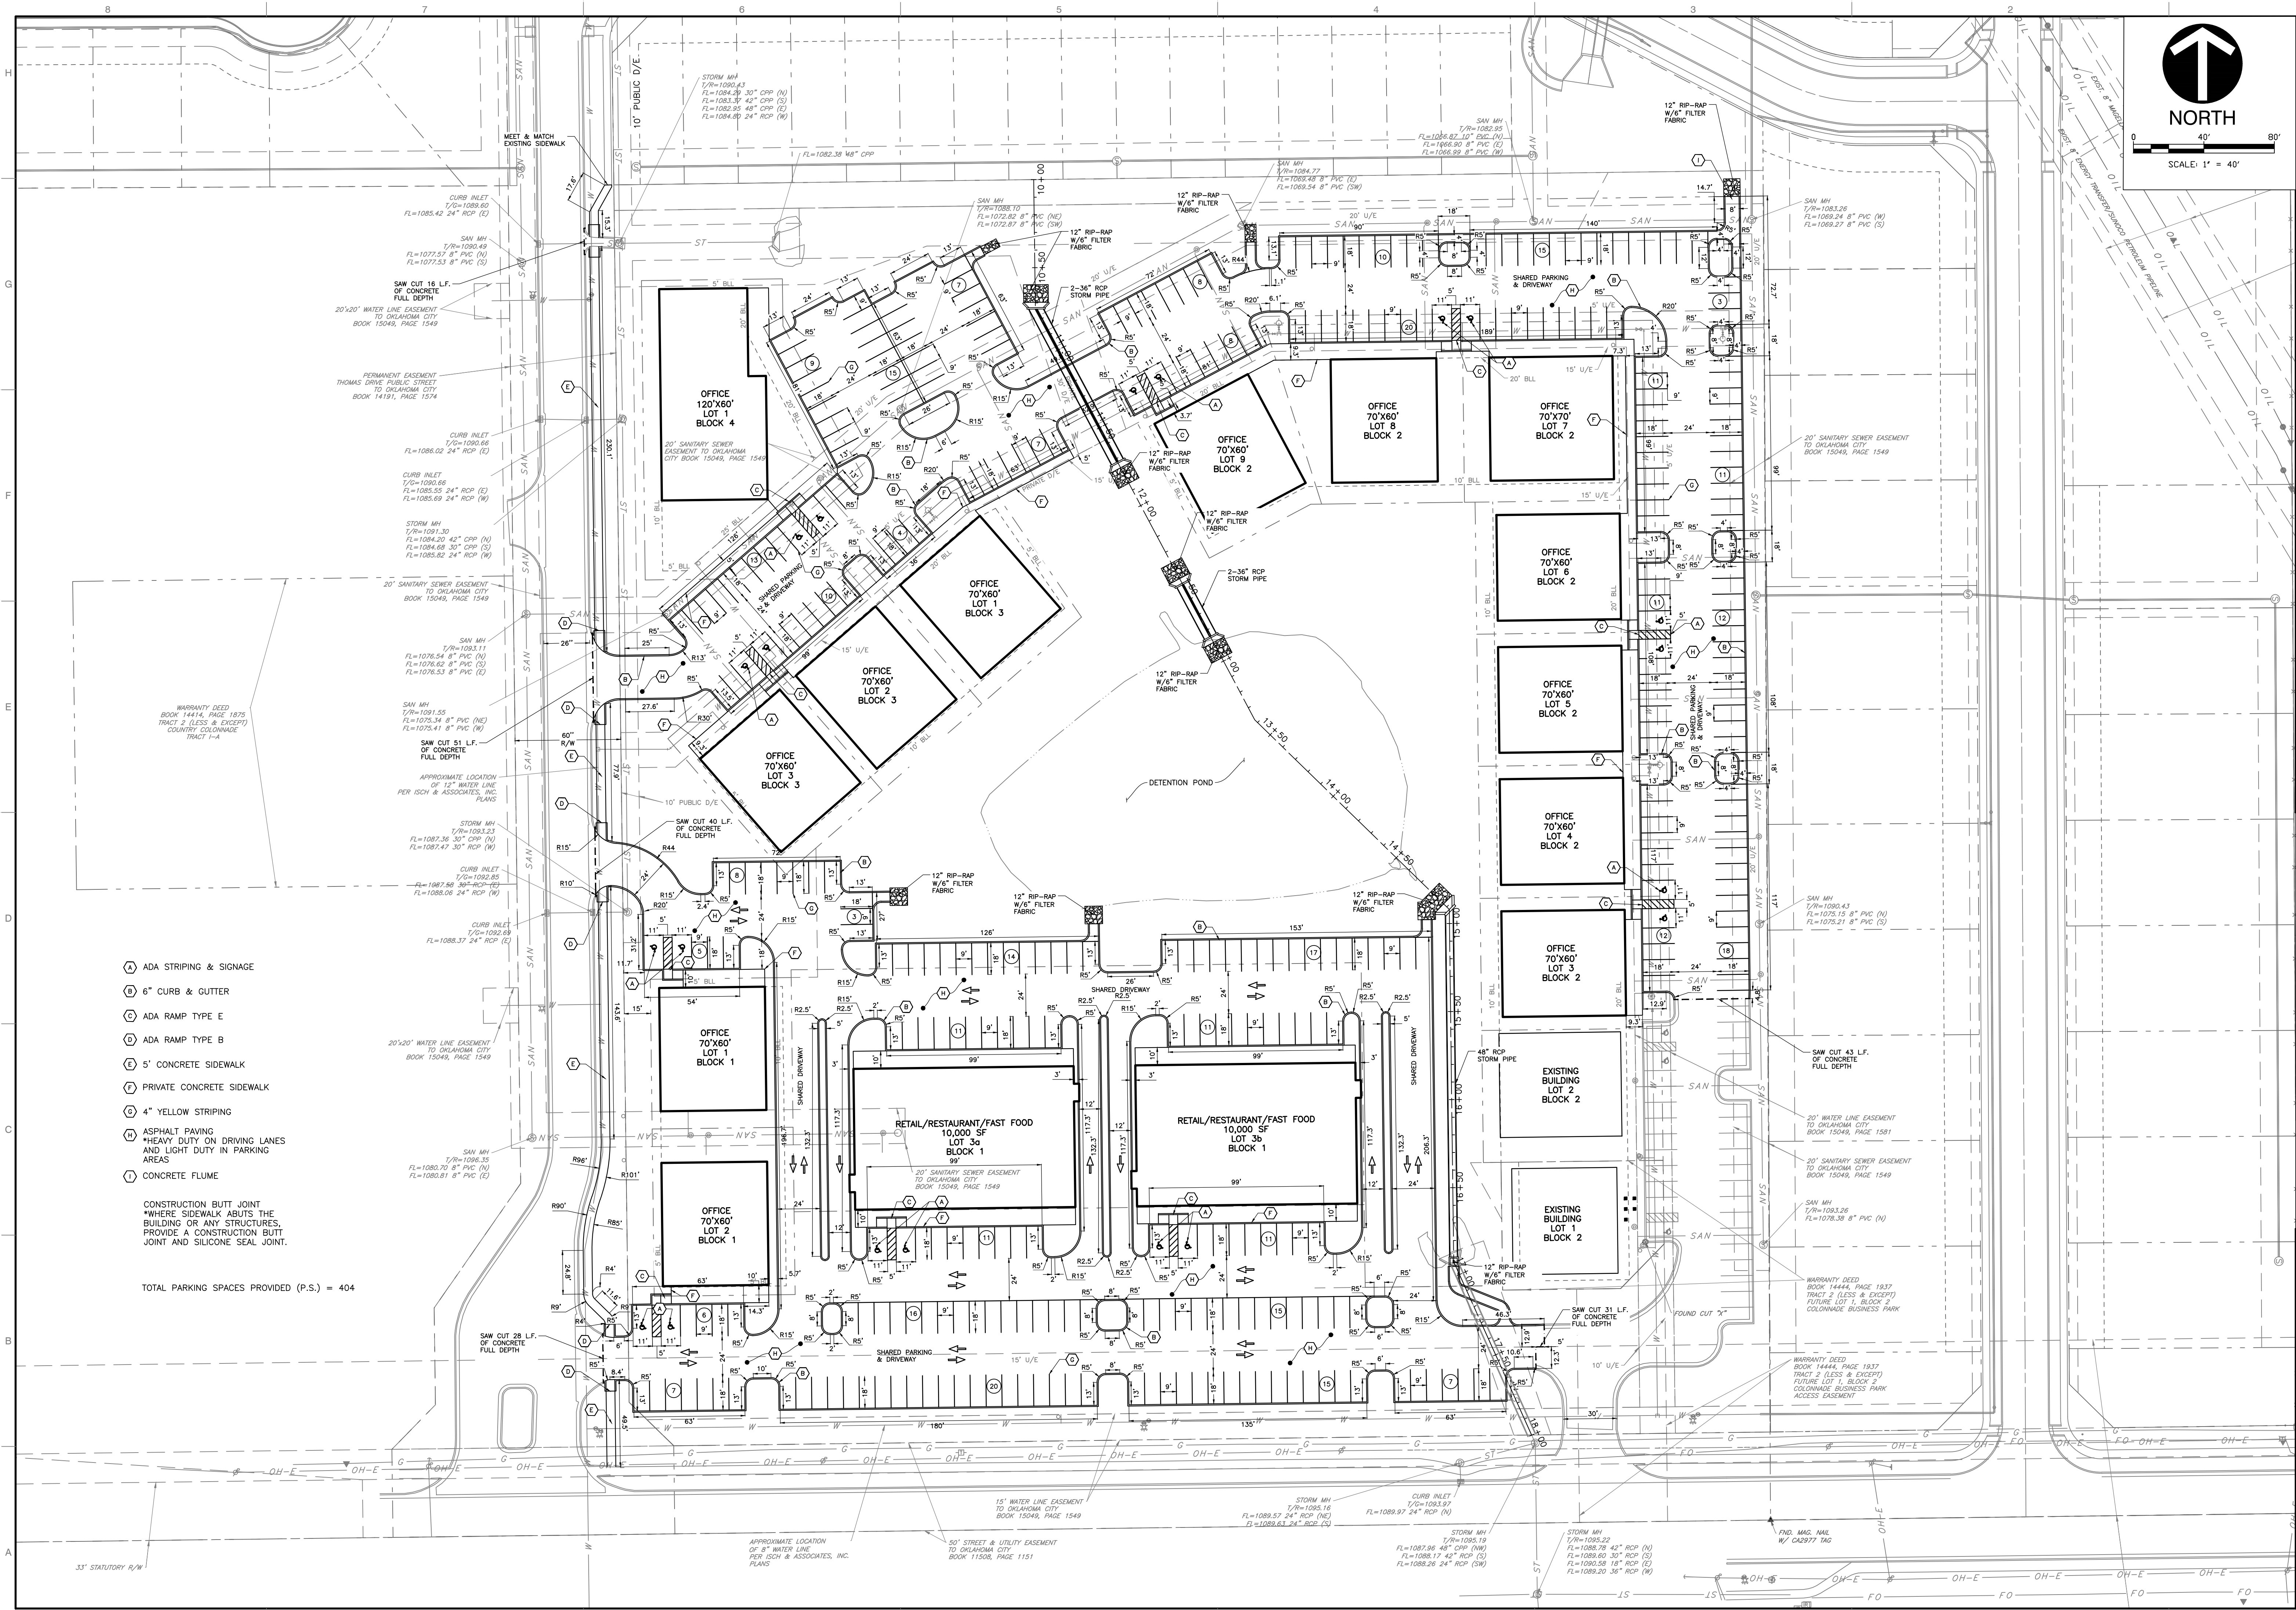

- (A) ADA STRIPING & SIGNAGE
- (B) 6" CURB & GUTTER
- (C) ADA RAMP TYPE E
- (D) ADA RAMP TYPE B
- (E) 5' CONCRETE SIDEWALK
- (F) PRIVATE CONCRETE SIDEWALK
- (G) 4" YELLOW STRIPING
- (H) ASPHALT PAVING
 - *HEAVY DUTY ON DRIVING LANES
 - AND LIGHT DUTY IN PARKING AREAS
- (I) CONCRETE FLUME

CONSTRUCTION BUTT JOINT
*WHERE SIDEWALK ABUTS THE
BUILDING OR ANY STRUCTURES,
PROVIDE A CONSTRUCTION BUTT
JOINT AND SILICONE SEAL JOINT.

TOTAL PARKING SPACES PROVIDED (P.S.) = 404

REVISION RECORD	
NO.	DATE

TG ENTERPRISE GROUP, LLC
COUNTRY COLONNADE
COMMERCIAL
OKLAHOMA CITY, OKLAHOMA

OVERALL SITE PLAN

DATE:
DWG SCALE:
PROJECT NO:
APPROVED BY:

CMH
GRM
351-306
DAK

4700 Gaillardia Parkway
Suite 101
Oklahoma City, OK 73142
Ph: 405.246.9411
www.cecinc.com

Civil & Environmental
Consultants, Inc.

CA #6428 EXP. 6/30/26