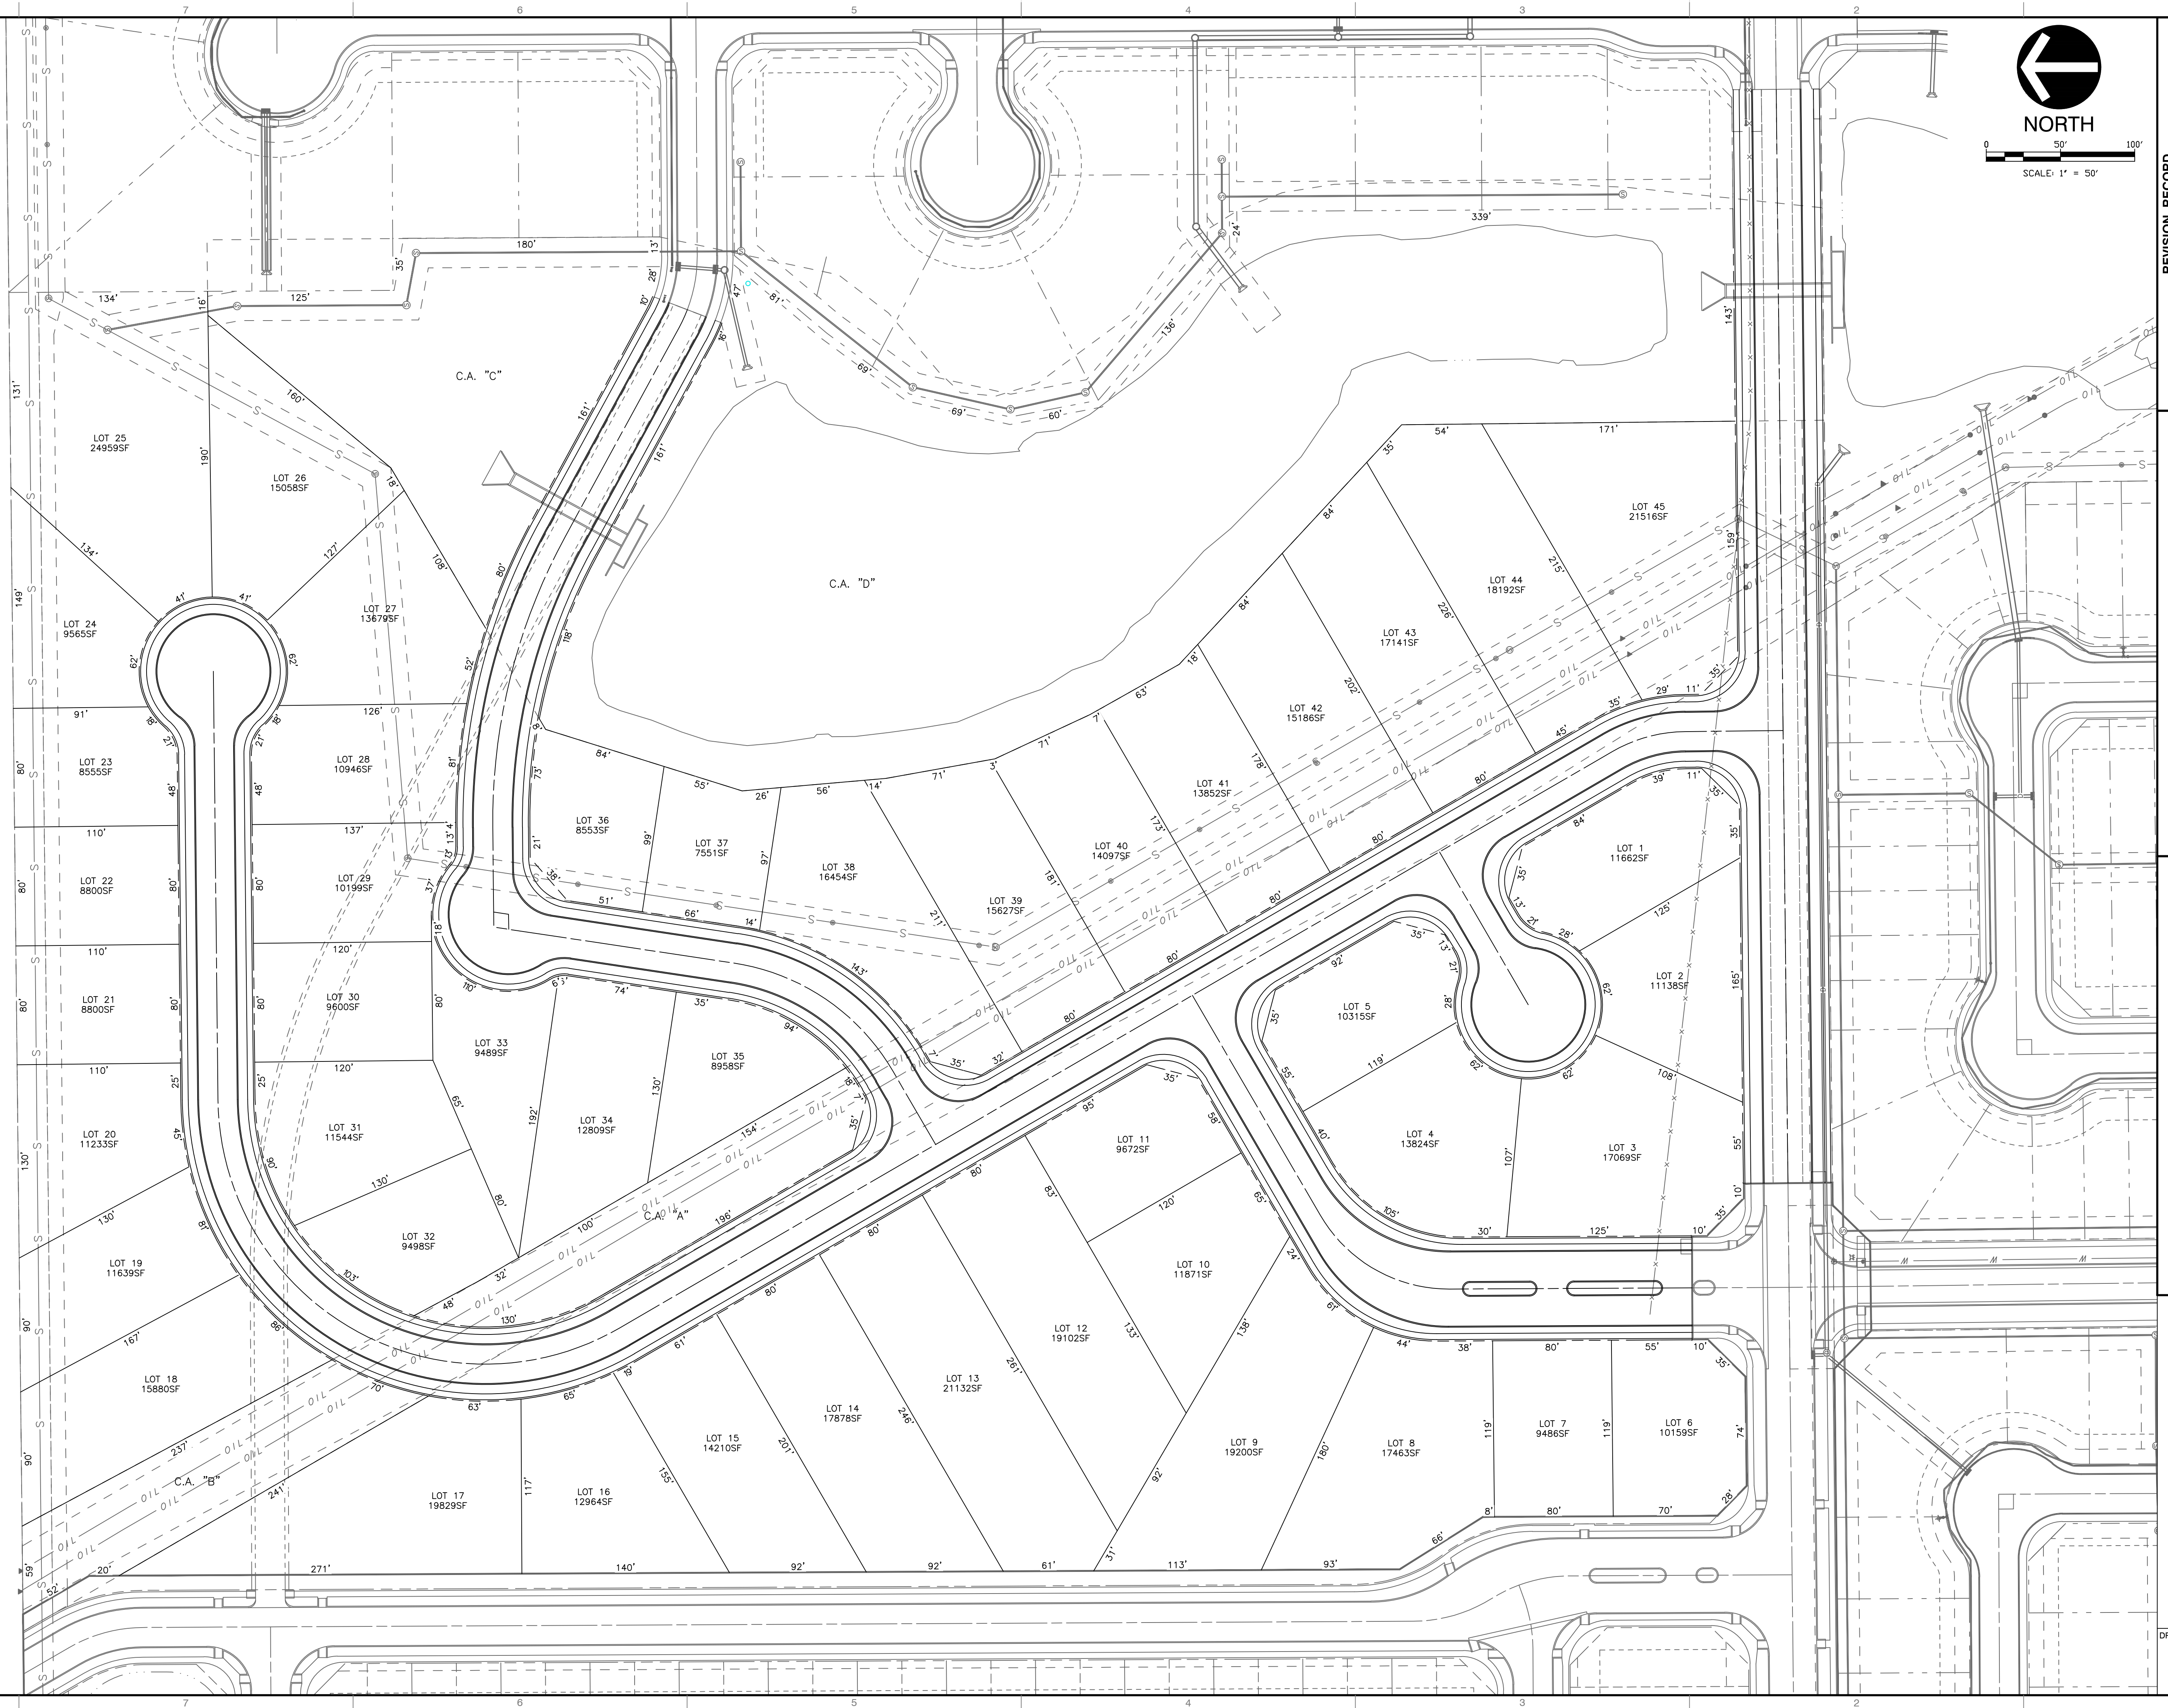


NORTH

0 50' 100'

SCALE: 1" = 50'

REVISION RECORD
DESCRIPTION

[illegible]


NO	DATE
----	------

4700 Gaillardia Parkway

Suite 101
Oklahoma City, OK 73142

Ph: 405.246.9411

www.cecinc.com

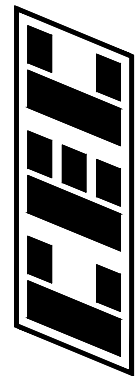

Civil & Environmental
Consultants, Inc.

TG ENTERPRISE GROUP, LLC

COUNTRY COLONNADE

PHASE VII
OKLAHOMA CITY, OKLAHOMA

UPDATED LAYOUT

45 LOTS

DATE:	DRAFT	DRAWN BY:	DRAFT
DMC SCALE:	SEE SHEET	CHECKED BY:	DRAFT

DWG SCALE:	SEE SHEET	CHECKED BY:	DRAFT
PROJECT NO:		337-379	

APPROVED BY:	DRAFT
--------------	-------

DRAWING NO.:

1 OF 1

P:\330-000\337-379\ -CAD0\DWG\XRref\XR-CV02-Layout No Pond.dwg/PAPER\ LS:(10/31/2024 - charmed) - LP: 10/31/2024 9:10 AM