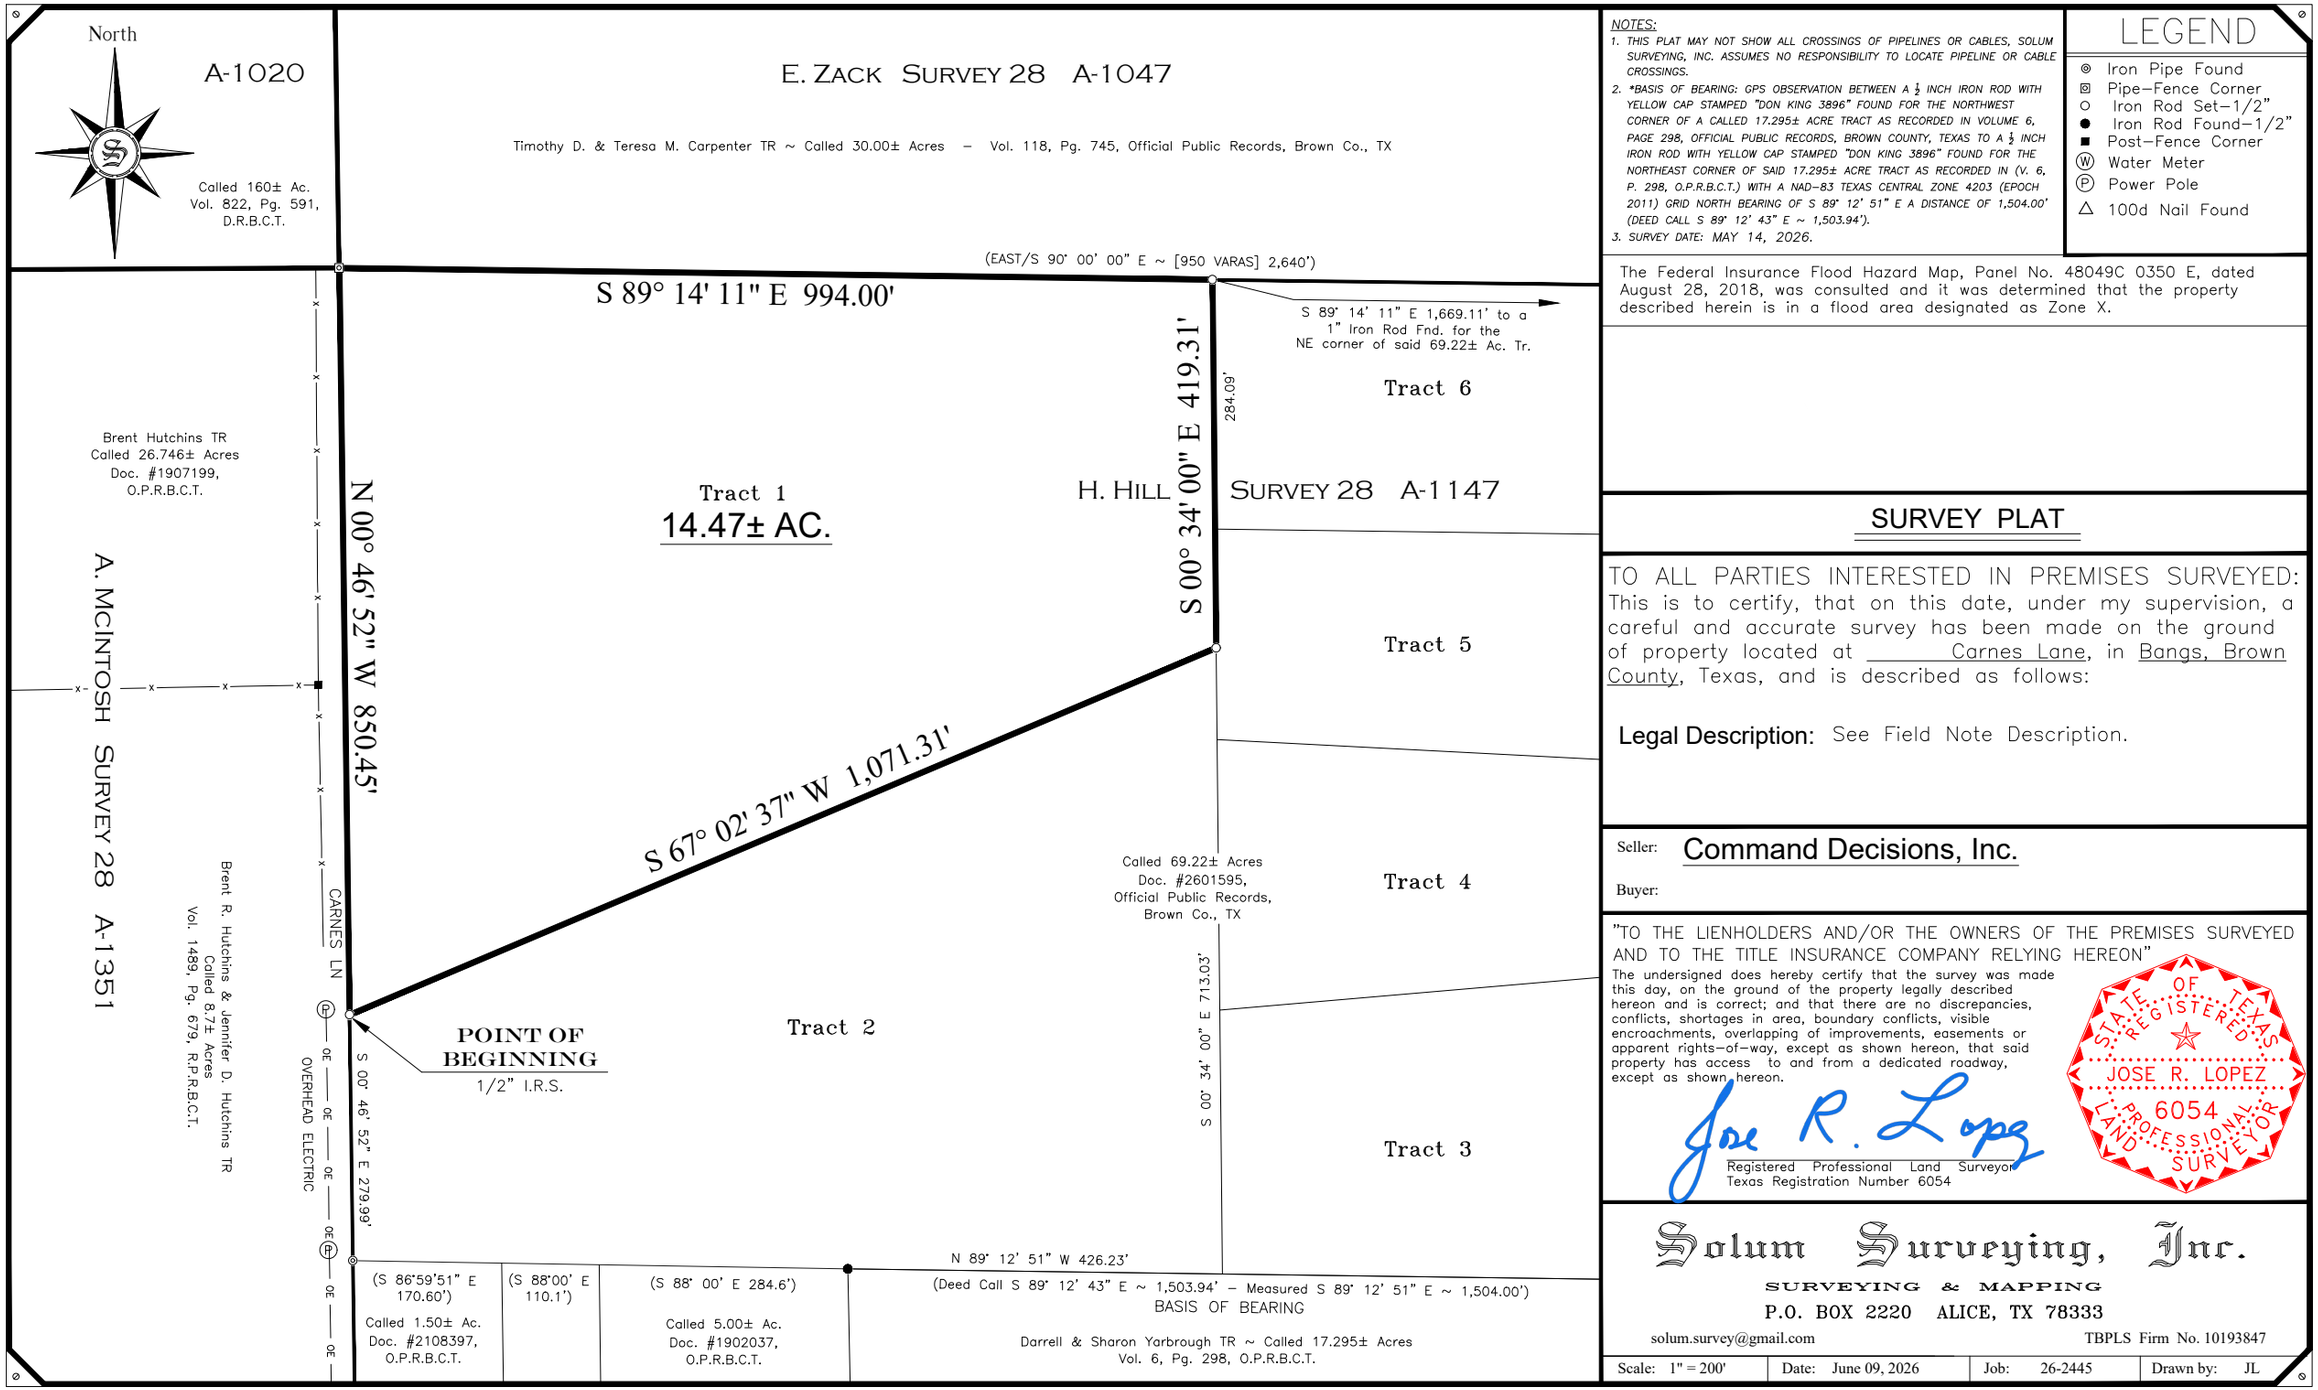


NOTES:

1. THIS PLAT MAY NOT SHOW ALL CROSSINGS OF PIPELINES OR CABLES, SOLUM SURVEYING, INC. ASSUMES NO RESPONSIBILITY TO LOCATE PIPELINE OR CABLE CROSSINGS.
2. *BASIS OF BEARING: GPS OBSERVATION BETWEEN A ½ INCH IRON ROD WITH YELLOW CAP STAMPED "DON KING 3896" FOUND FOR THE NORTHWEST CORNER OF A CALLED 17.295± ACRE TRACT AS RECORDED IN VOLUME 6, PAGE 298, OFFICIAL PUBLIC RECORDS, BROWN COUNTY, TEXAS TO A ½ INCH IRON ROD WITH YELLOW CAP STAMPED "DON KING 3896" FOUND FOR THE NORTHEAST CORNER OF SAID 17.295± ACRE TRACT AS RECORDED IN (V. 6, P. 298, O.P.R.B.C.T.) WITH A NAD–83 TEXAS CENTRAL ZONE 4203 (EPOCH 2011) GRID NORTH BEARING OF S 89° 12' 51" E A DISTANCE OF 1,504.00' (DEED CALL S 89° 12' 43" E ~ 1,503.94').
3. SURVEY DATE: MAY 14, 2026.

LEGEND

- ◎ Iron Pipe Found
- ▨ Pipe–Fence Corner
- ○ Iron Rod Set–1/2"
- ● Iron Rod Found–1/2"
- ■ Post–Fence Corner
- Ⓦ Water Meter
- Ⓟ Power Pole
- △ 100d Nail Found

The Federal Insurance Flood Hazard Map, Panel No. 48049C 0350 E, dated August 28, 2018, was consulted and it was determined that the property described herein is in a flood area designated as Zone X.

SURVEY PLAT

TO ALL PARTIES INTERESTED IN PREMISES SURVEYED: This is to certify, that on this date, under my supervision, a careful and accurate survey has been made on the ground of property located at _____ Carnes Lane, in Bangs, Brown County, Texas, and is described as follows:

Legal Description: See Field Note Description.

Seller: Command Decisions, Inc.

Buyer:

"TO THE LIENHOLDERS AND/OR THE OWNERS OF THE PREMISES SURVEYED AND TO THE TITLE INSURANCE COMPANY RELYING HEREON"

The undersigned does hereby certify that the survey was made this day, on the ground of the property legally described hereon and is correct; and that there are no discrepancies, conflicts, shortages in area, boundary conflicts, visible encroachments, overlapping of improvements, easements or apparent rights–of–way, except as shown hereon, that said property has access to and from a dedicated roadway, except as shown hereon.

Jose R. Lopez

Registered Professional Land Surveyor
Texas Registration Number 6054

STATE OF TEXAS REGISTERED JOSE R. LOPEZ 6054 PROFESSIONAL LAND SURVEYOR

Solum Surveying, Inc.
SURVEYING & MAPPING
P.O. BOX 2220 ALICE, TX 78333
solum.survey@gmail.com
TBPLS Firm No. 10193847

Scale: 1" = 200'	Date: June 09, 2026	Job: 26-2445	Drawn by: JL