


LEGEND

- 1/2" STEEL ROD SET
- 1/2" STEEL ROD SET PREVIOUSLY
- △ SPIKE NAIL SET PREVIOUSLY
- PP POWER POLE
- W WATER METER
- WV WATER METER
- BOUNDARY LINE
- - - PROPERTY LINE
- - - EASEMENT LINE
- CHAINLINK FENCE
- OHE OVERHEAD ELECTRIC LINE

LINE TABLE		
LINE	BEARING	DISTANCE
L1	N 01°31'12" E	5.35'
L2	N 32°46'56" E	83.66'
L3	N 07°33'10" E	20.42'
L4	N 05°44'48" E	119.51'
L5	N 44°30'11" E	33.38'
L6	S 00°04'30" W	182.54'
L7	S 56°01'05" W	100.40'
L8	S 89°21'54" E	23.70'
L9	S 44°30'11" W	33.85'
L10	N 00°04'30" E	24.41'
L11	N 44°30'11" E	38.05'
L12	S 80°09'23" E	171.40'
L13	N 89°21'54" W	195.56'
L14	S 02°42'37" W	2.40'
L15	N 80°09'23" W	14.96'
L16	S 89°21'54" E	14.86'
L17	N 02°42'37" E	260.95'
L18	S 80°09'23" E	27.35'
L19	S 08°29'16" W	254.28'
L20	S 21°19'59" W	4.82'

SEE LEGAL DESCRIPTION
ATTACHED


I, Douglas W. Underwood, Registered Professional Land Surveyor, hereby certify that a survey was made on the ground on the property legally described herein, and that the plat herewith is a true, correct and accurate representation of the property legally described hereinabove.

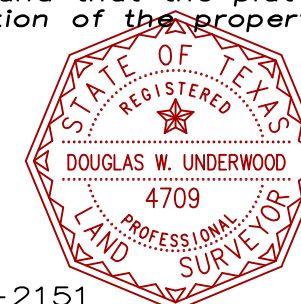

Douglas W. Underwood

Douglas W. Underwood
Registered Professional
Land Surveyor No. 4709
Firm No. 10006300

DATE OF SURVEY: 07/20/22

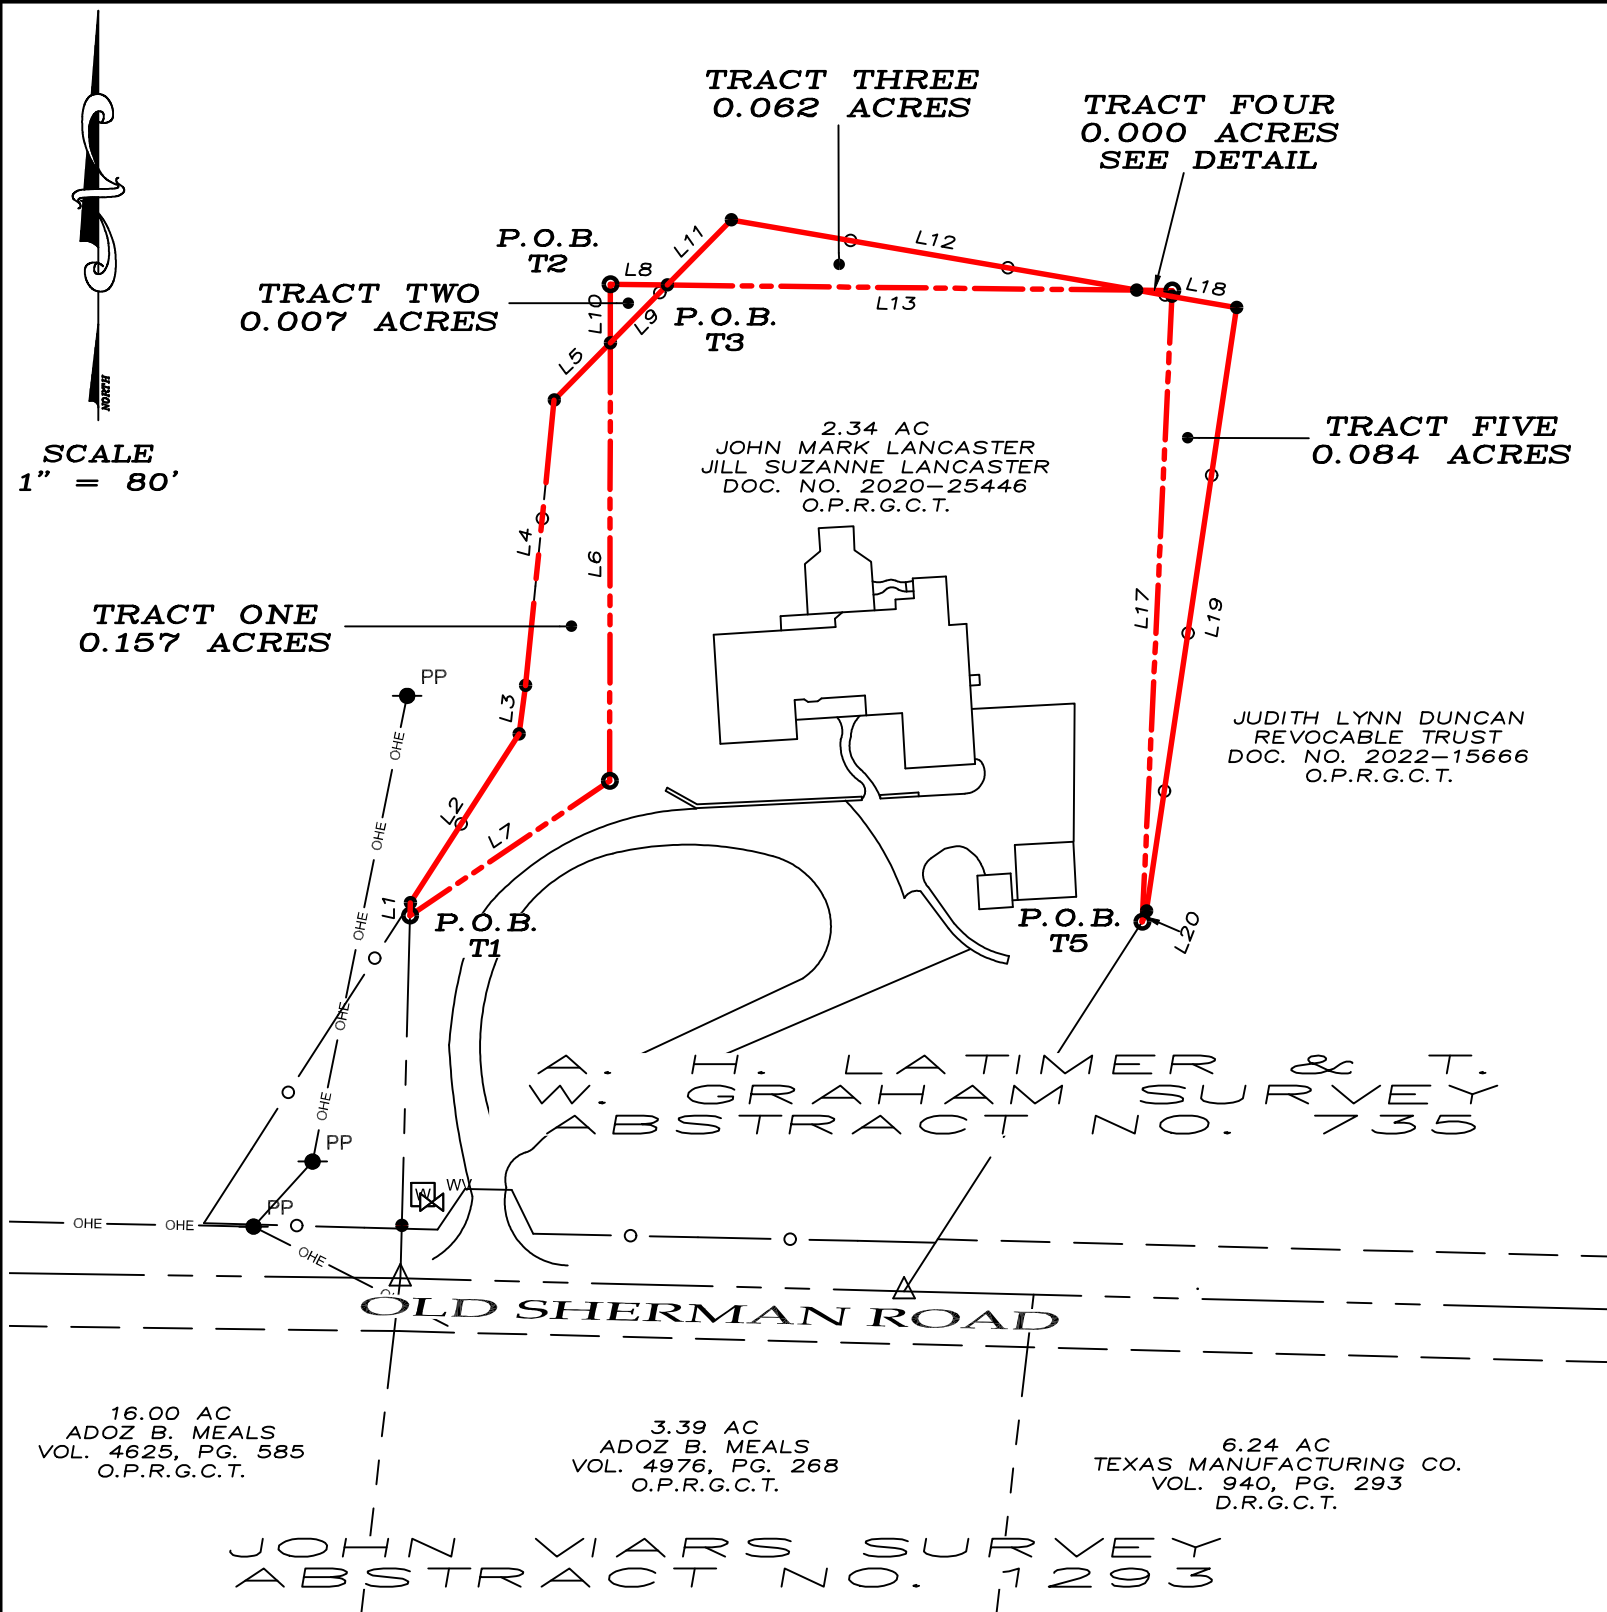

This survey contains information that is proprietary to Underwood Drafting & Surveying, Inc. Its use or disclosure in whole or part without the express written permission of Underwood Drafting & Surveying, Inc. is prohibited.

This survey is also unpublished work protected under the copyright laws of the United States of America. If this work becomes published, the following notice shall apply:

Copyright © 2022
Underwood Drafting & Surveying, Inc.
All rights reserved.

~ BASIS OF BEARINGS ~
GRID NORTH, NAD 83
TEXAS STATE PLANE COORDINATE SYSTEM
NORTH CENTRAL ZONE



DRAFTING & SURVEYING

3404 INTERURBAN ROAD

DENISON, TEXAS 75021

(903)465-2151