CERTIFICATE OF COUNTY REGISTER OF DEEDS

Received for record this____day of_____2003,at____o'clock___.m. & recorded in Volume_____of Certified Survey Maps of Adams County, Page_____

DOCUMENT NO. 429661

Adams County Register of Deeds

ADAMS COUNTY CERTIFIED SURVEY MAP NO. 4589

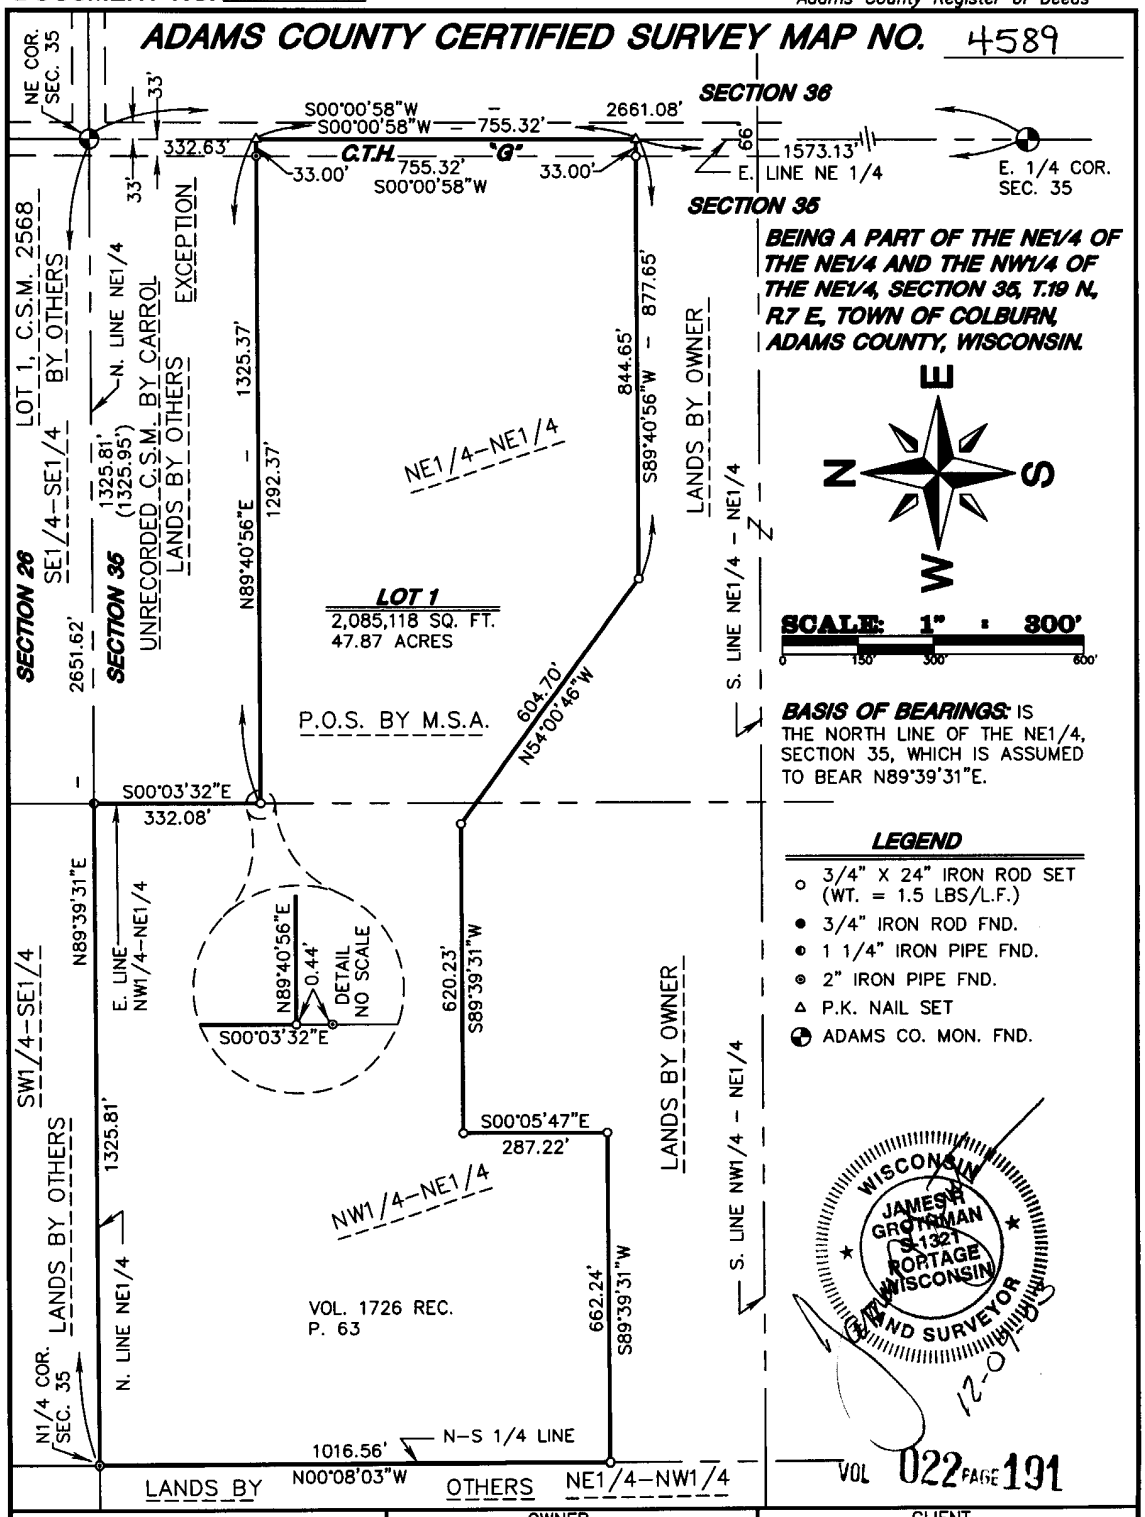

VOL 022 PAGE 191

As prepared by:	OWNER	CLIENT
GROTHMAN & ASSOCIATES, S.C. **LAND SURVEYORS** PO BOX 373 PORTAGE, WI 53901 Phone Portage (608) 742-7788 Phone Sauk (608) 644-8877 Fax (608) 742-0434	ROBERT & GAIL BRILL W264 N2062 DERRHAVEN CT. PEWAUKEE, WI 53072	ROBERT & GAIL BRILL W264 N2062 DEERHAVEN CT. PEWAUKEE, WI 53072
	PROJ: 1103-941 DWG: 1103941	DRAFTED BY: D. ABLEMAN SHEET 1 OF 2 CHECKED BY: J.R.G. FILE NO. 1103-941

SURVEYOR'S CERTIFICATE

I, JAMES R. GROTHMAN, Registered Land Surveyor, do hereby certify that by the order of **Robert** and **Gail Brill,** I have surveyed, monumented, mapped and divided a part of the Northeast Quarter of the Northeast Quarter and the Northwest Quarter of the Northeast Quarter of Section 35, Town 19 North, Range 7 East, Town of Colburn, Adams County, Wisconsin, described as follows:

Beginning at the north quarter corner of Section 35;
thence North 89°39'31" East along the north line of the Northeast Quarter of said Section 35, 1,325.81 feet to the northeast corner of the Northwest Quarter of the Northeast Quarter of said Section 35;
thence South 00°03'32" East along the east line of the Northwest Quarter of the Northeast Quarter of said Section 35, 332.08 feet;
thence North 89°40'56" East, 1,325.37 feet to a point in the center line of County Trunk Highway G, said point also being in the east line of the Northeast Quarter of said Section 35;
thence South 00°00'58" West along the center line of County Trunk Highway G and the east line of the Northeast Quarter of said Section 35, 755.32 feet;
thence South 89°40'56" West, 877.65 feet;
thence North 54°00'46" West, 604.70 feet;
thence South 89°39'31" West, 620.23 feet;
thence South 00°05'47" East, 287.22 feet;
thence South 89°39'31" West, 662.24 feet to a point in the north – south quarter line of said Section 35;
thence North 00°08'03" West along the north – south quarter line of said Section 35, 1,016.56 feet to the point of beginning.
Containing 2,085,118 square feet, (47.87 acres), more or less. And being subject to County Trunk Highway G right-of-way along the easterly 33 feet thereof and servitudes and easements of use or record, if any.

I DO FURTHER CERTIFY that this is a true and correct representation of the boundaries of the land surveyed and that I have fully complied with the Provisions of Chapter 236.34 of the Wisconsin State Statutes and the Adams County Subdivision Ordinances to the best of my knowledge and belief.

JAMES R. GROTHMAN
Registered Land Surveyor, No. 1321
Dated: December 9, 2003
File No.: 1103-941

WISCONSIN
JAMES R GROTHMAN
S-1321
PORTAGE
WISCONSIN
LAND SURVEYOR

NO REVIEW
UNDER ORDINANCE #9
DEC 1 1 2003
ADAMS COUNTY PLANNING
AND ZONING DEPARTMENT

429661

Recorded–Adams County WI
Register of Deeds Office–
Jodi M. Helgeson–Register

DEC 1 1 2003

Time: 1:00 pm
Volume: 22 Page: 191-192
Fee: $13.00 pd 2
#2284

VOL 022 PAGE 192