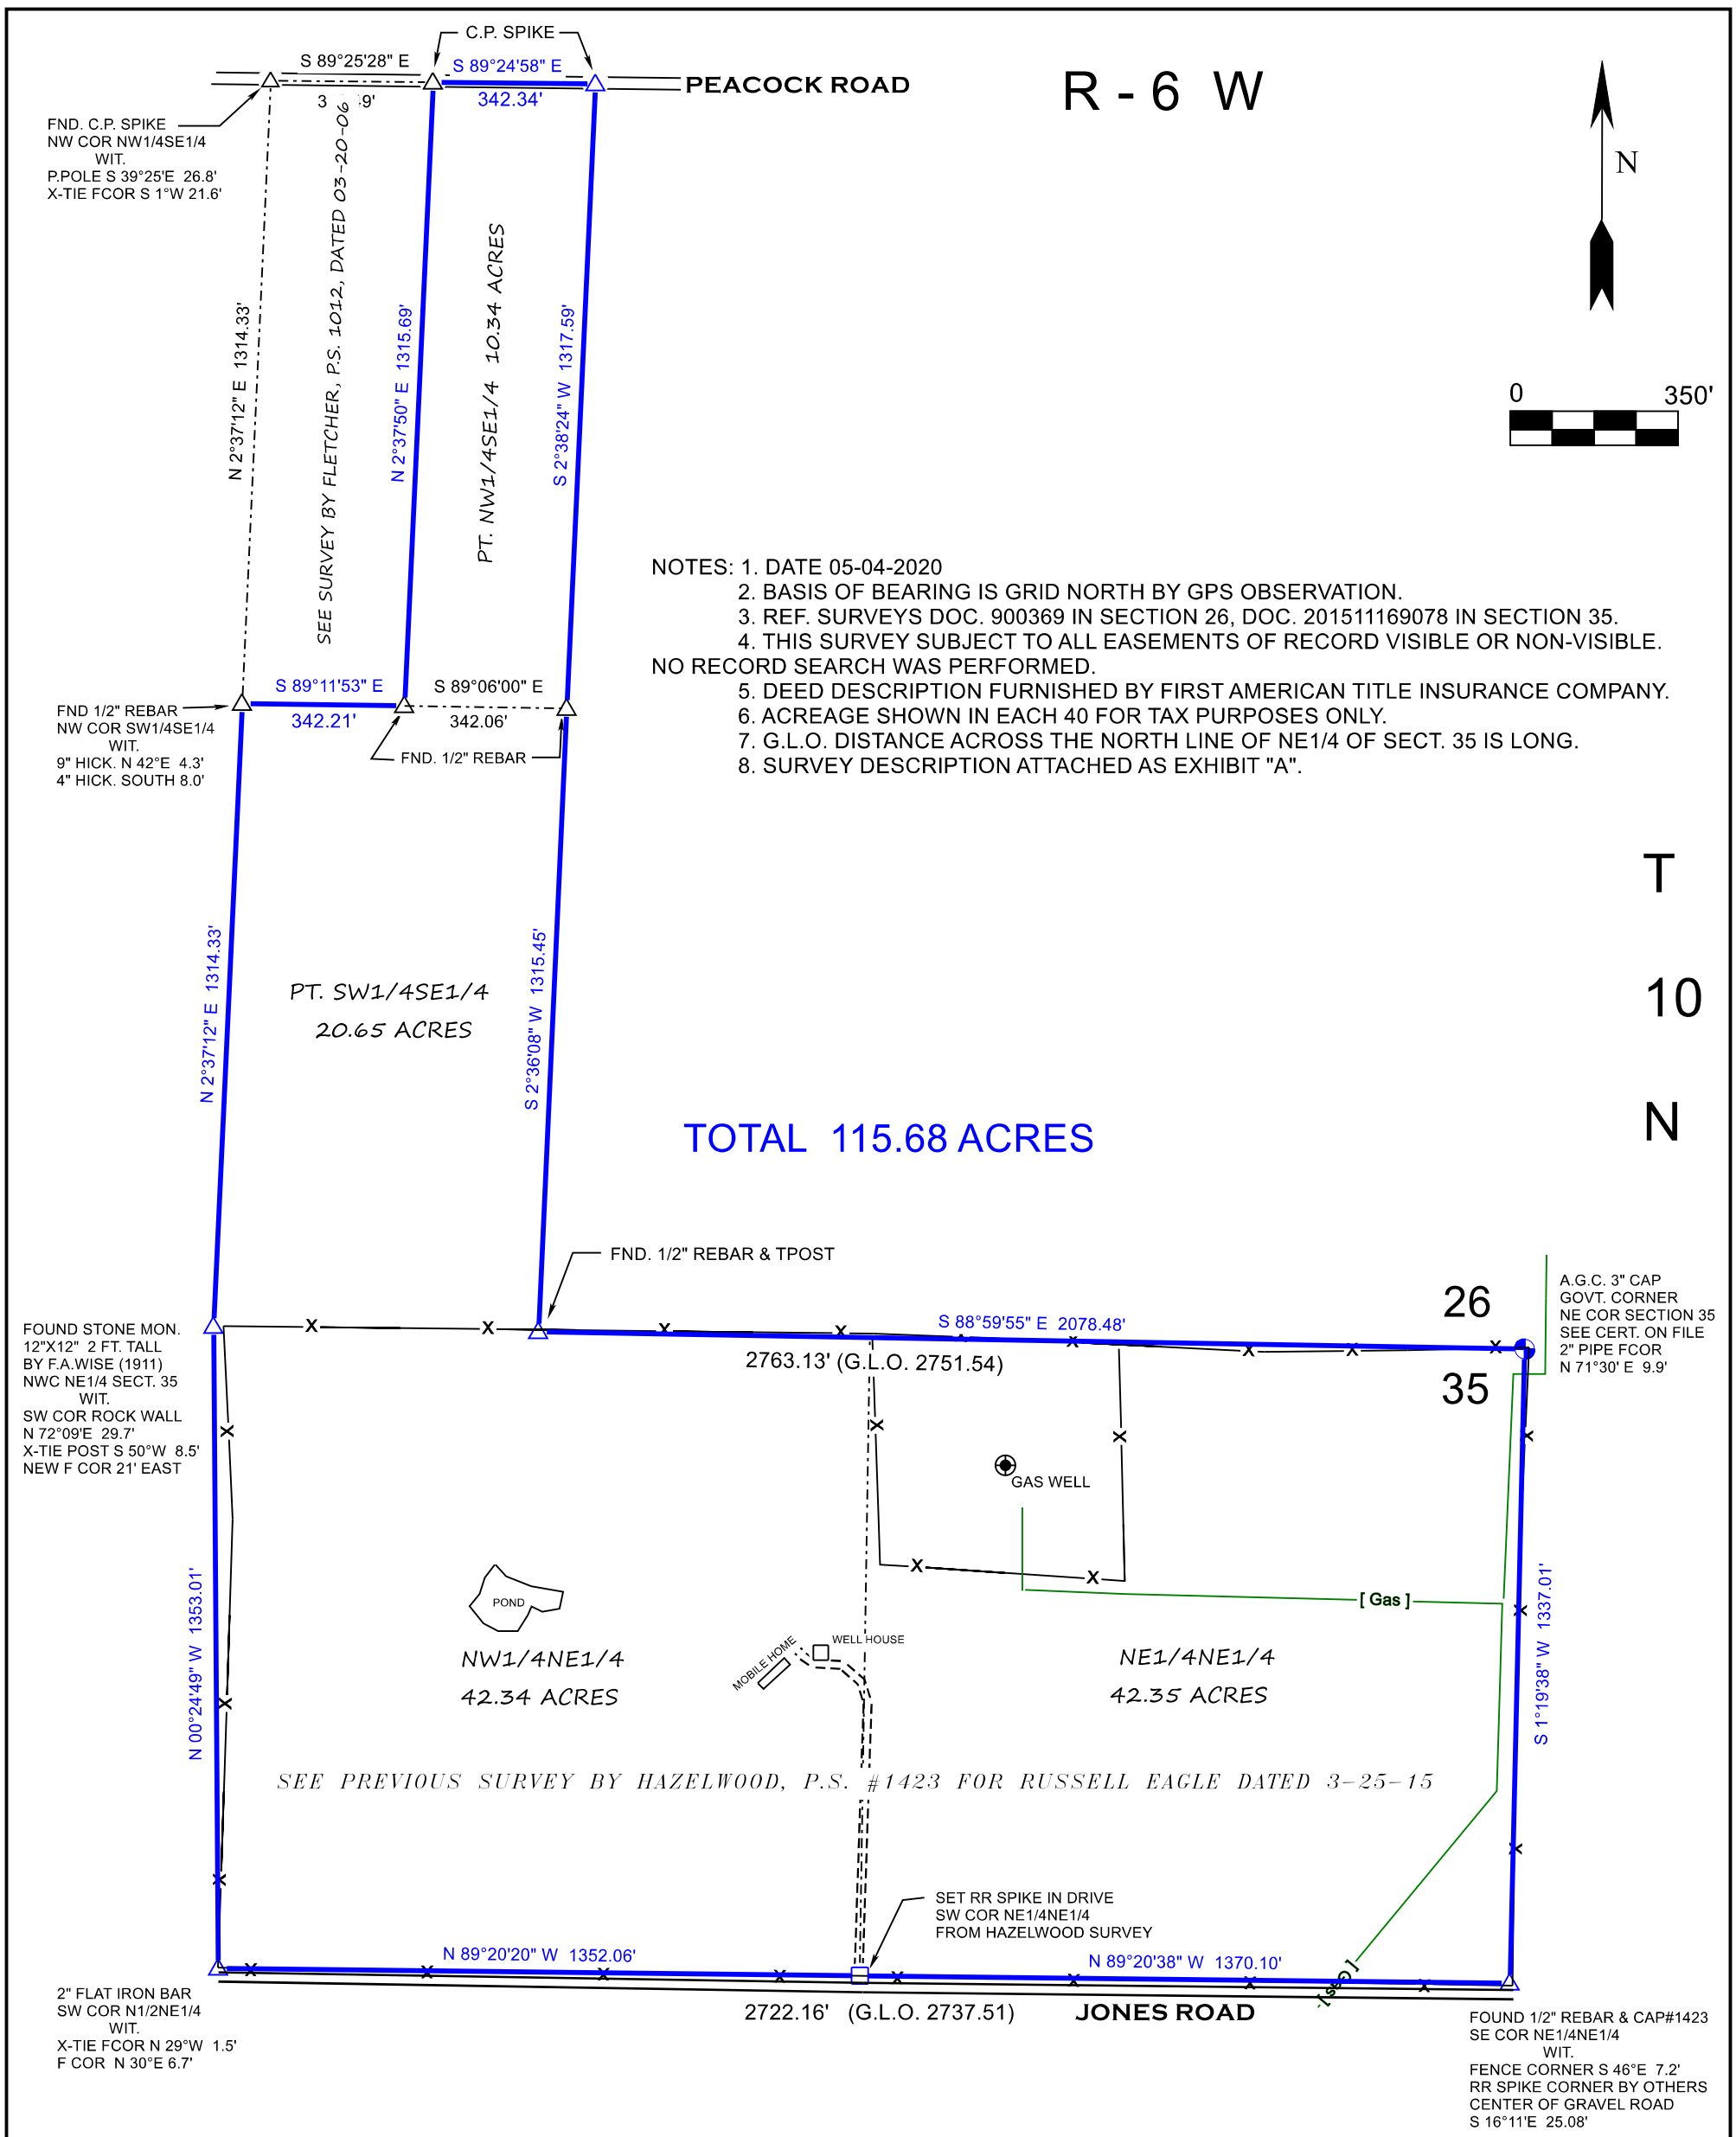

NOTES: 1. DATE 05-04-2020
2. BASIS OF BEARING IS GRID NORTH BY GPS OBSERVATION.
3. REF. SURVEYS DOC. 900369 IN SECTION 26, DOC. 201511169078 IN SECTION 35.
4. THIS SURVEY SUBJECT TO ALL EASEMENTS OF RECORD VISIBLE OR NON-VISIBLE. NO RECORD SEARCH WAS PERFORMED.
5. DEED DESCRIPTION FURNISHED BY FIRST AMERICAN TITLE INSURANCE COMPANY.
6. ACREAGE SHOWN IN EACH 40 FOR TAX PURPOSES ONLY.
7. G.L.O. DISTANCE ACROSS THE NORTH LINE OF NE1/4 OF SECT. 35 IS LONG.
8. SURVEY DESCRIPTION ATTACHED AS EXHIBIT "A".

PLAT OF SURVEY FOR THE USE AND BENEFIT OF RIDGEWOOD TIMBER CORPORATION
THE N1/2NE1/4 OF SECTION 35, & PART OF THE W1/2SE1/4 OF SECTION 26
T- 10 N R-06 W, WHITE COUNTY, ARKANSAS

LEGEND

- △ MONUMENT FOUND
- GAS WELL
- A.G.C. GOVT. COR
- BOUNDARY
- —X— Fence
- GAS PIPELINE

SURVEYOR'S CERTIFICATE - I, RANDALL CLOUD, P.S. #1707, HEREBY CERTIFY THAT A GROUND SURVEY WAS COMPLETED BY ME ON 05-01-2020. ALL CORNERS WERE LOCATED OR SET AS SHOWN.

randall cloud surveying
RCSurveying.com
P.O.Box 33
Rosston, AR 71858
Ph. 501-350-2346
randy@rcsurveying.com

LICENSED PROFESSIONAL SURVEYOR
STATE OF ARKANSAS
No. 1707
SIGNATURE
RANDALL P. CLOUD
05/04/2020

FILE NAME	PLAT CODE	
ridgewoodvelvetridge.TRV	500-10N-06W-0-26-200-73-1707 35-100	
SCALE 350 Ft/In	DATE 05-04-2020	DRAWN BY RC
JOB 20-022	REVISION 1/1	SHEET 1/1

Traverse PC