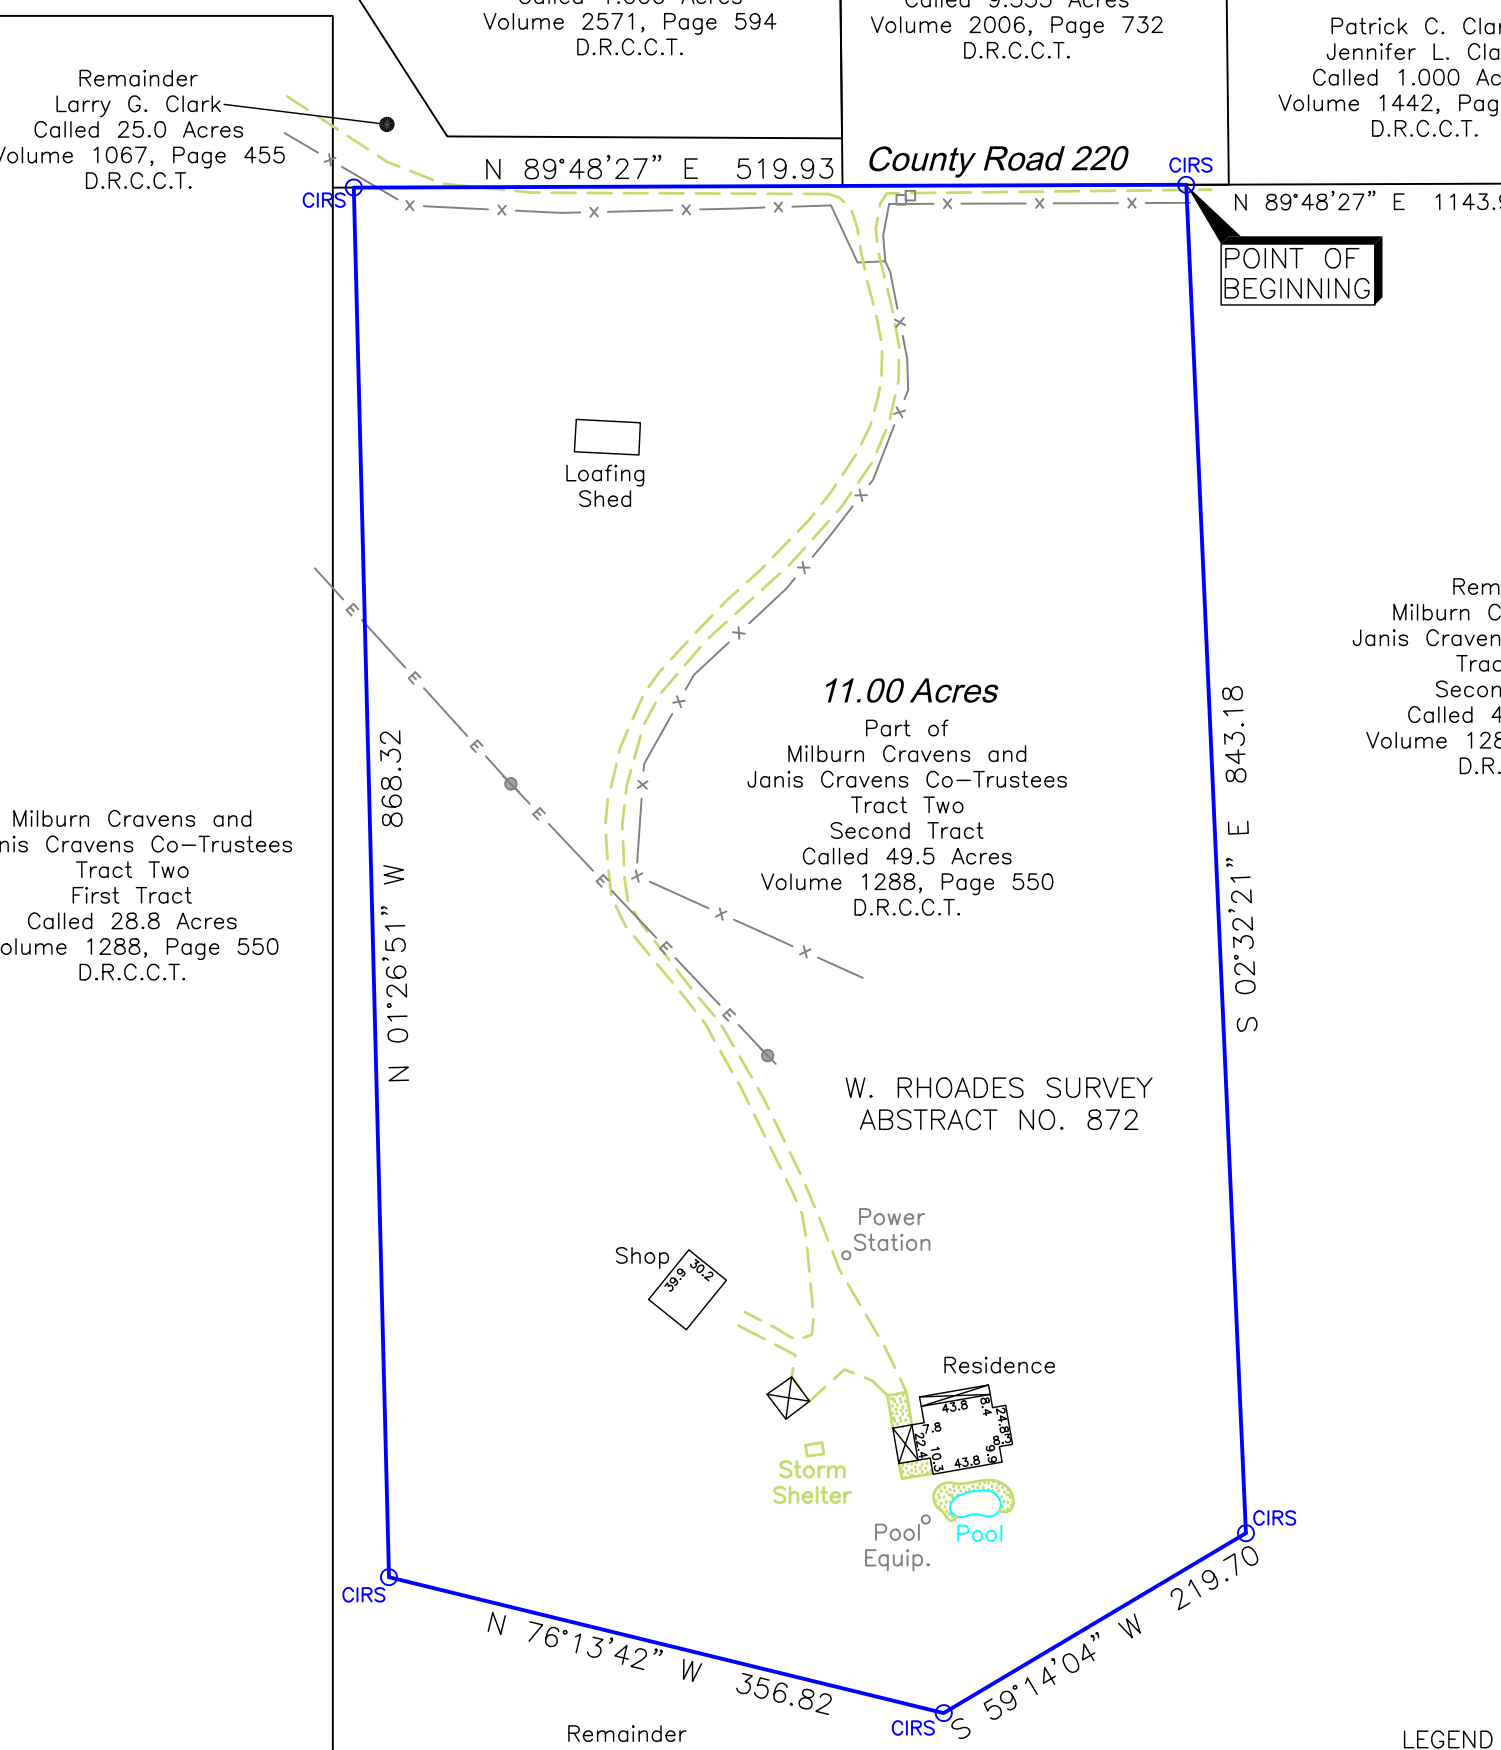
Volume 2571, Page 594
D.R.C.C.T.
Volume 2006, Page 732
D.R.C.C.T.
Patrick C. Clar
Jennifer L. Cla
Called 1.000 Ac
Volume 1442, Pag
D.R.C.C.T.
Remainder
Larry G. Clark
Called 25.0 Acres
Volume 1067, Page 455
D.R.C.C.T.
N 89°48'27" E 519.93
County Road 220
CIRS
N 89°48'27" E 1143.
POINT OF BEGINNING
Loafing Shed
11.00 Acres
Part of
Milburn Cravens and
Janis Cravens Co-Trustees
Tract Two
Second Tract
Called 49.5 Acres
Volume 1288, Page 550
D.R.C.C.T.
Rem
Milburn C
Janis Craven
Trac
Secon
Called 4
Volume 128
D.R.
Milburn Cravens and
nis Cravens Co-Trustees
Tract Two
First Tract
Called 28.8 Acres
olume 1288, Page 550
D.R.C.C.T.
N 01°26'51" W 868.32
S 02°32'21" E 843.18
W. RHOADES SURVEY
ABSTRACT NO. 872
Power Station
Shop
39.9
30.2
Residence
43.8
24.8
7.8
10.3
22.2
6.9
Storm Shelter
Pool
Pool Equip.
CIRS
N 76°13'42" W 356.82
S 59°14'04" W 219.70
Remainder
LEGEND