Authentisign ID: 17C899EC-797F-F011-B484-00224822F75A

T 9 N - R 7 W

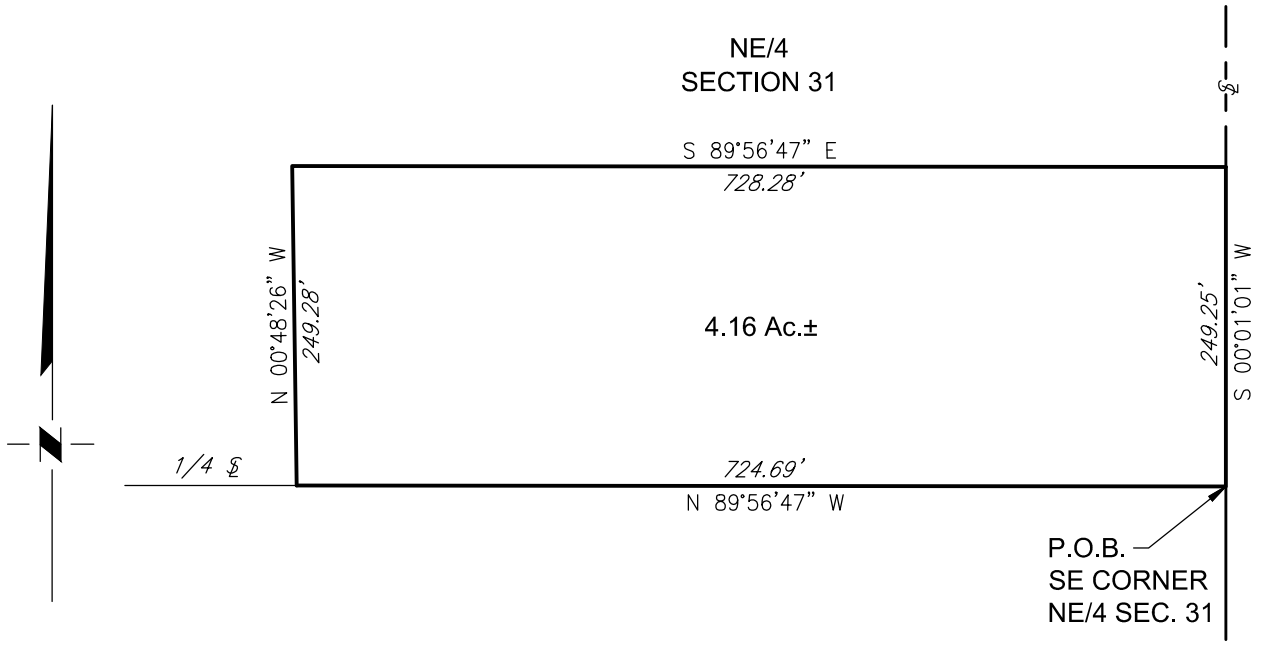

METES & BOUNDS DESCRIPTION:

METES AND BOUNDS DESCRIPTION OF A TRACT OF LAND IN THE NORTHEAST QUARTER (NE/4) OF SECTION THIRTY-ONE (31), TOWNSHIP NINE (9) NORTH, RANGE SEVEN (7) WEST OF THE INDIAN MERIDIAN, GRADY COUNTY, OKLAHOMA, MORE PARTICULARLY DESCRIBED AS FOLLOWS:

BEGINNING at the SE Corner of the NE/4 of said Section 31; THENCE N 89°56'47" W a distance of 724.69 feet; THENCE N 00°48'26" W a distance of 249.28 feet; THENCE S 89°56'47" E a distance of 728.28 feet; THENCE S 00°01'01" W a distance of 249.25 feet to the POINT OF BEGINNING. Contains 4.16 Acres more or less.

NOTE:

- This drawing is for the purpose of depicting a plot plan and does not represent a boundary survey.

NO.	REVISION	DATE	BY

SURVEYED BY: N.H.
DRAWN BY: T.A.W.
APPROVED BY: D.M.D.

PLOT PLAN

CIMARRON. SURVEYING & MAPPING CO.
C.A. No. 1780 Expires June 30, 2022
1530 SW 89th Street, Bldg. C3
Oklahoma City, OK
(405) 692-7348
www.cimsurvey.com

SCALE:	1"=150'
DATE:	12/02/20
JOB NO.:	2014200
DWG. NO.:	2014.200TR4
AFE. NO:	
SHEET	1 OF 1