VOLUME _____ OF CERTIFIED SURVEY MAPS, PAGE _____

CERTIFIED SURVEY MAP, NUMBER_____

IN THE NORTHWEST ¼ OF THE SOUTHWEST ¼, SECTION 4 AND IN THE NORTHEAST ¼ OF THE SOUTHEAST ¼, AND IN THE SOUTHEAST ¼ OF THE SOUTHEAST ¼, SECTION 5, ALL IN TOWNSHIP 27 NORTH, RANGE 10 WEST, TOWN OF UNION, EAU CLAIRE COUNTY, WISCONSIN, BEING ALL OF LOT 2, CERTIFIED SURVEY MAP NUMBER 3527, VOLUME 20, PAGES 41–42, DOCUMENT NUMBER 1183260

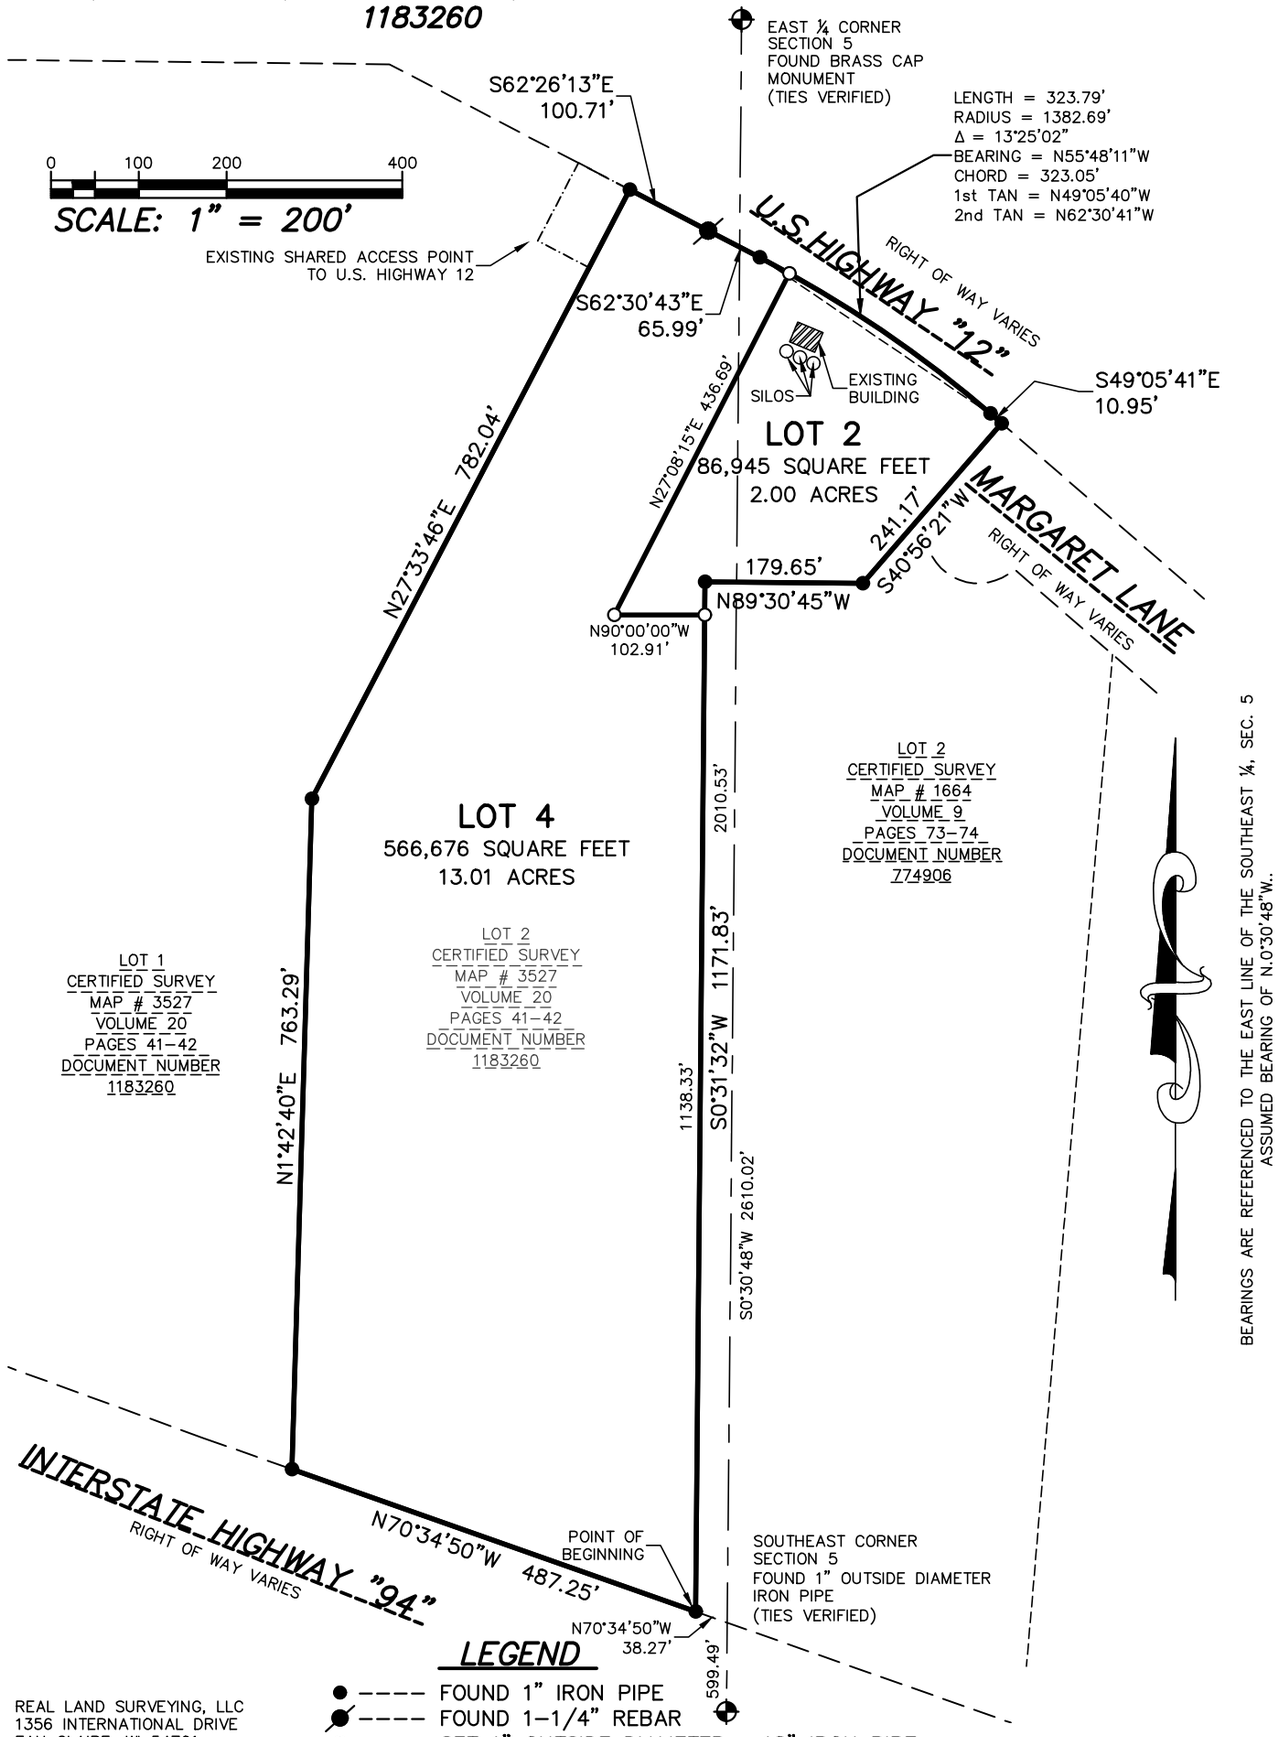

LEGEND

- ● ---- FOUND 1" IRON PIPE
- ⁄● ---- FOUND 1-1/4" REBAR
- ○ ---- SET 1" OUTSIDE DIAMETER x 18" IRON PIPE WEIGHING 1.13 POUNDS PER LINEAR FOOT
- ( ) ---- RECORDED AS

REAL LAND SURVEYING, LLC
1356 INTERNATIONAL DRIVE
EAU CLAIRE, WI 54701
(715)514-4116
rlswi.com
CADD No. 26347