TRACTS
1 : 2

SCALE
1" = 400

VINCENT SURVEYING
MANKATO

FARM SURVEYED WITH
HIGH ACCURACY TRIMBLE
GPS EQUIPMENT

↑ N

LANDOWNER: MARY DEPUYDT
LOCATION: NW¼
SECTION: 23
TOWNSHIP: BERNADOTTE
COUNTY: NICOLLET
DATE: 10/4/2007
CONTRACTOR: NELSON BROS. TILING
SURVEYOR: WINGERT SURVEYING
TOTAL FOOTAGE = 2007 = 15,210'
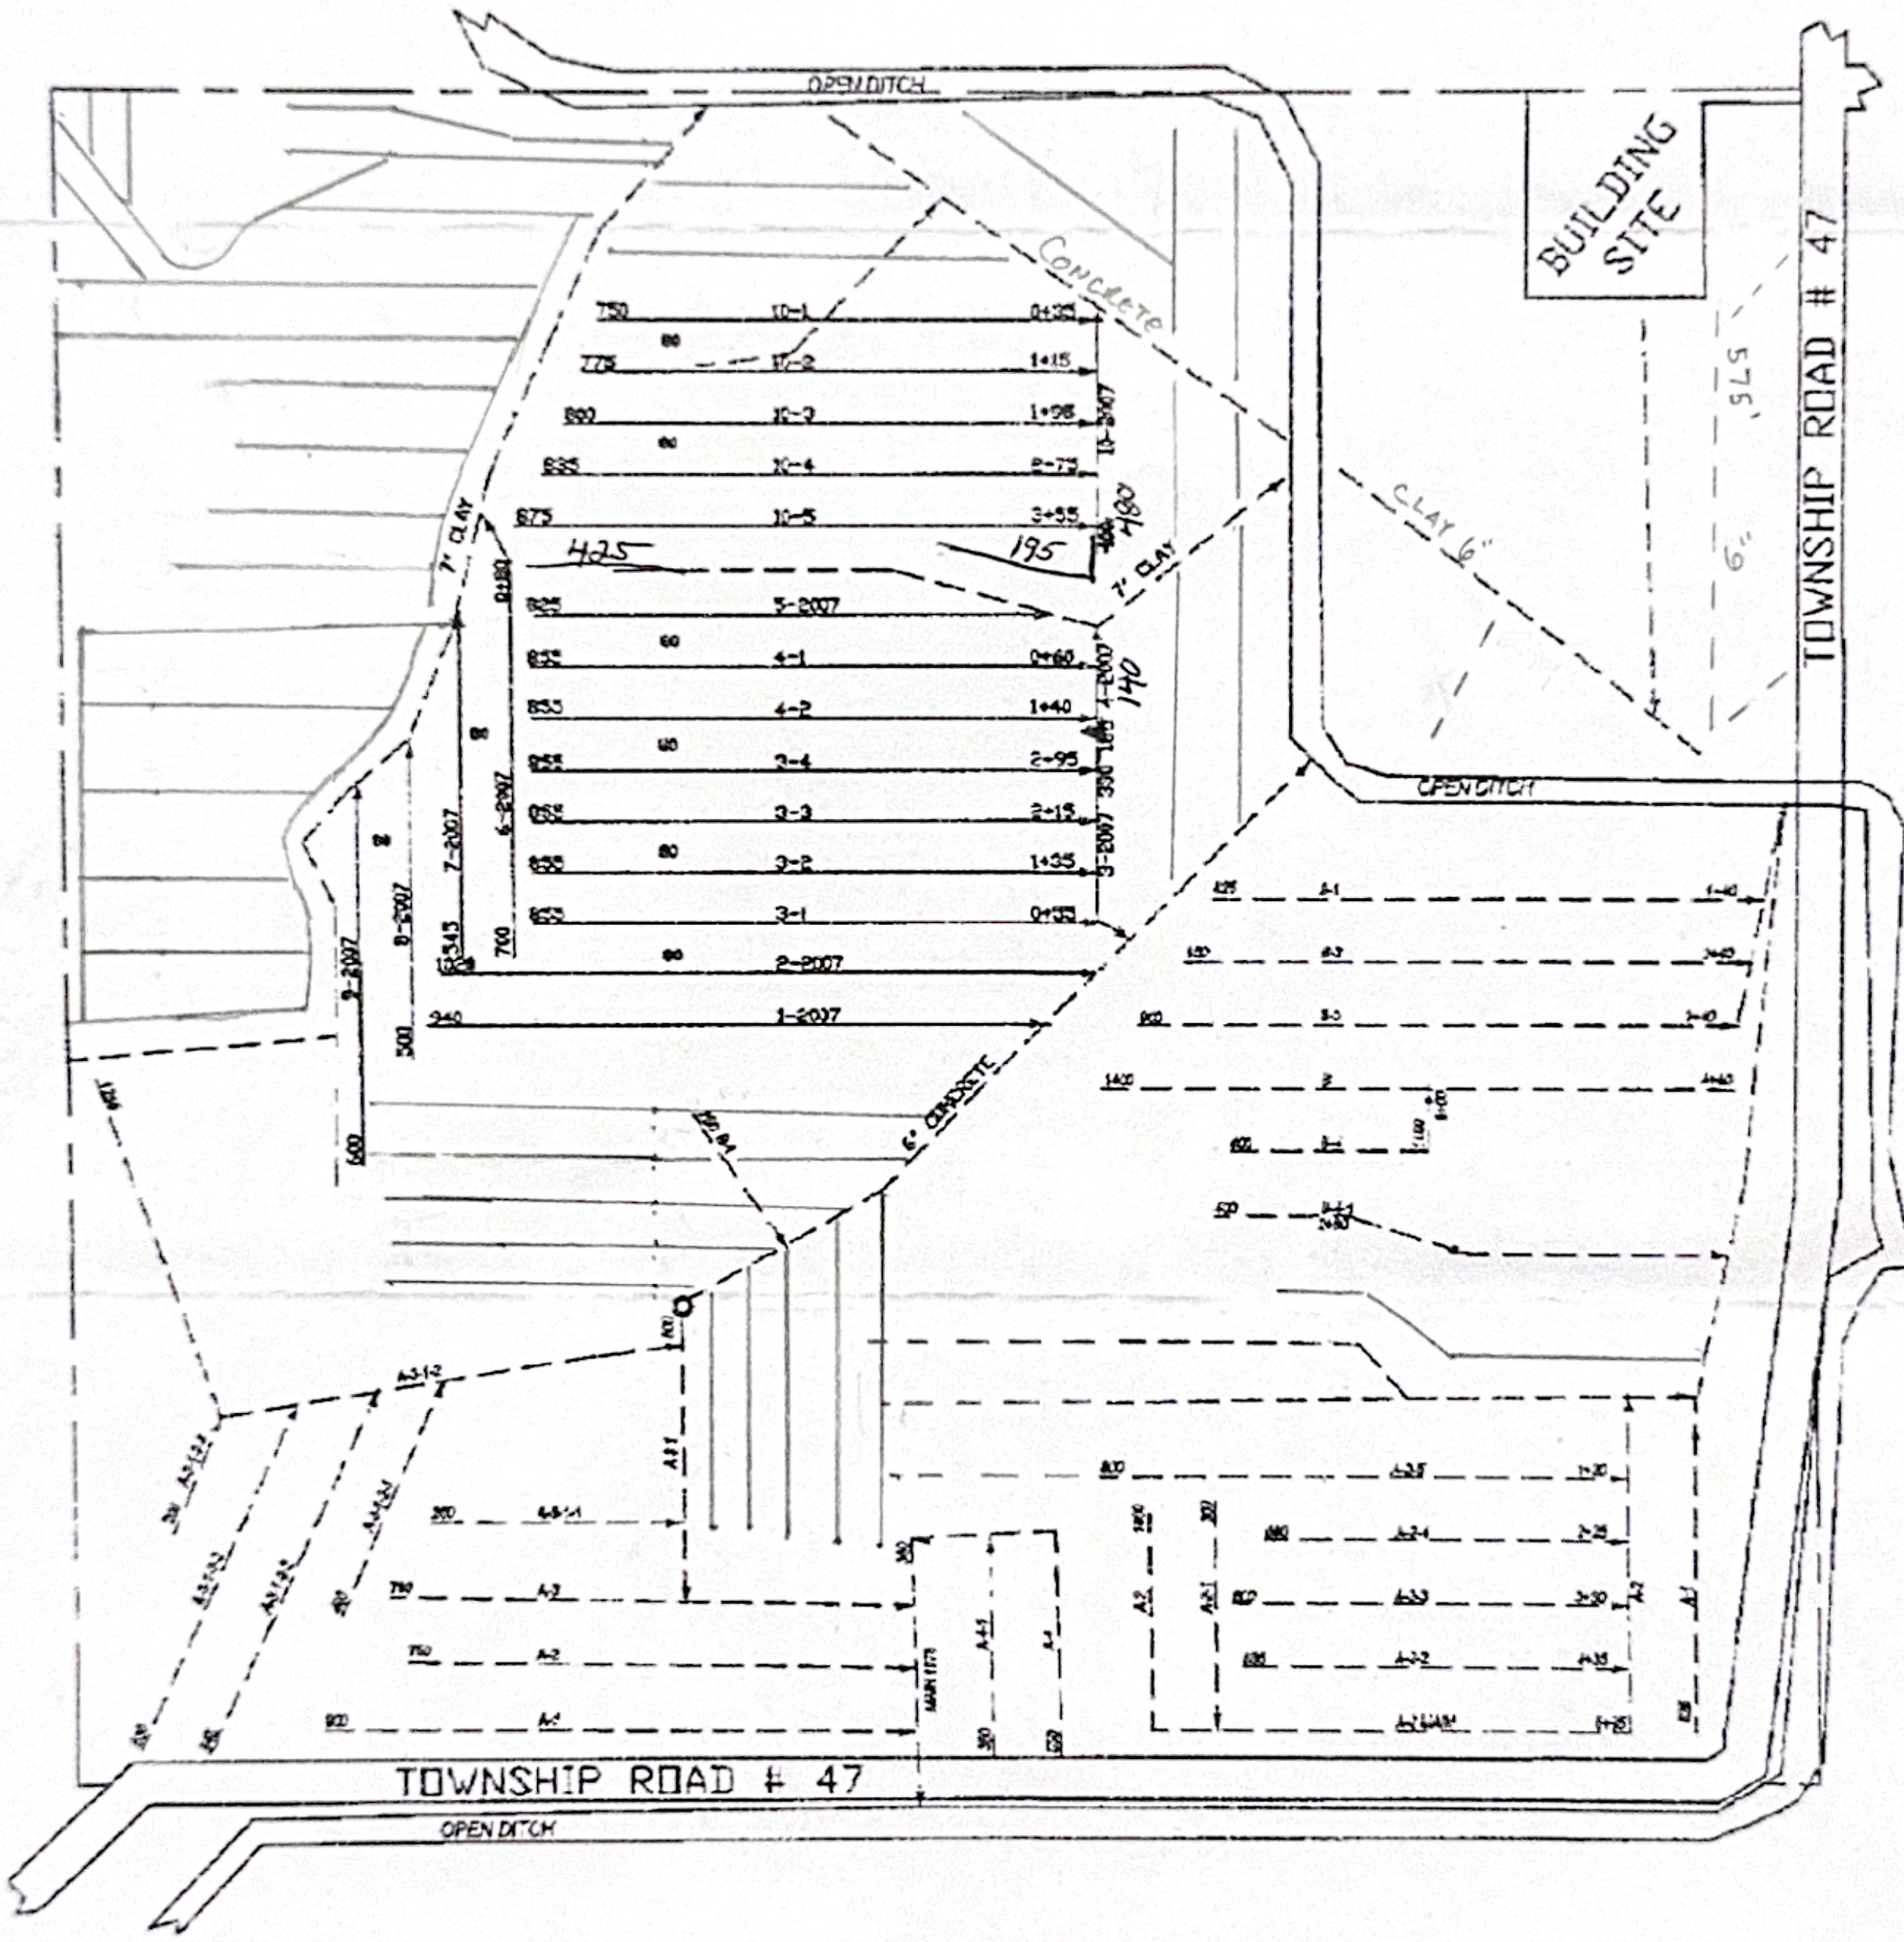
MASTER OF 4 MAPS