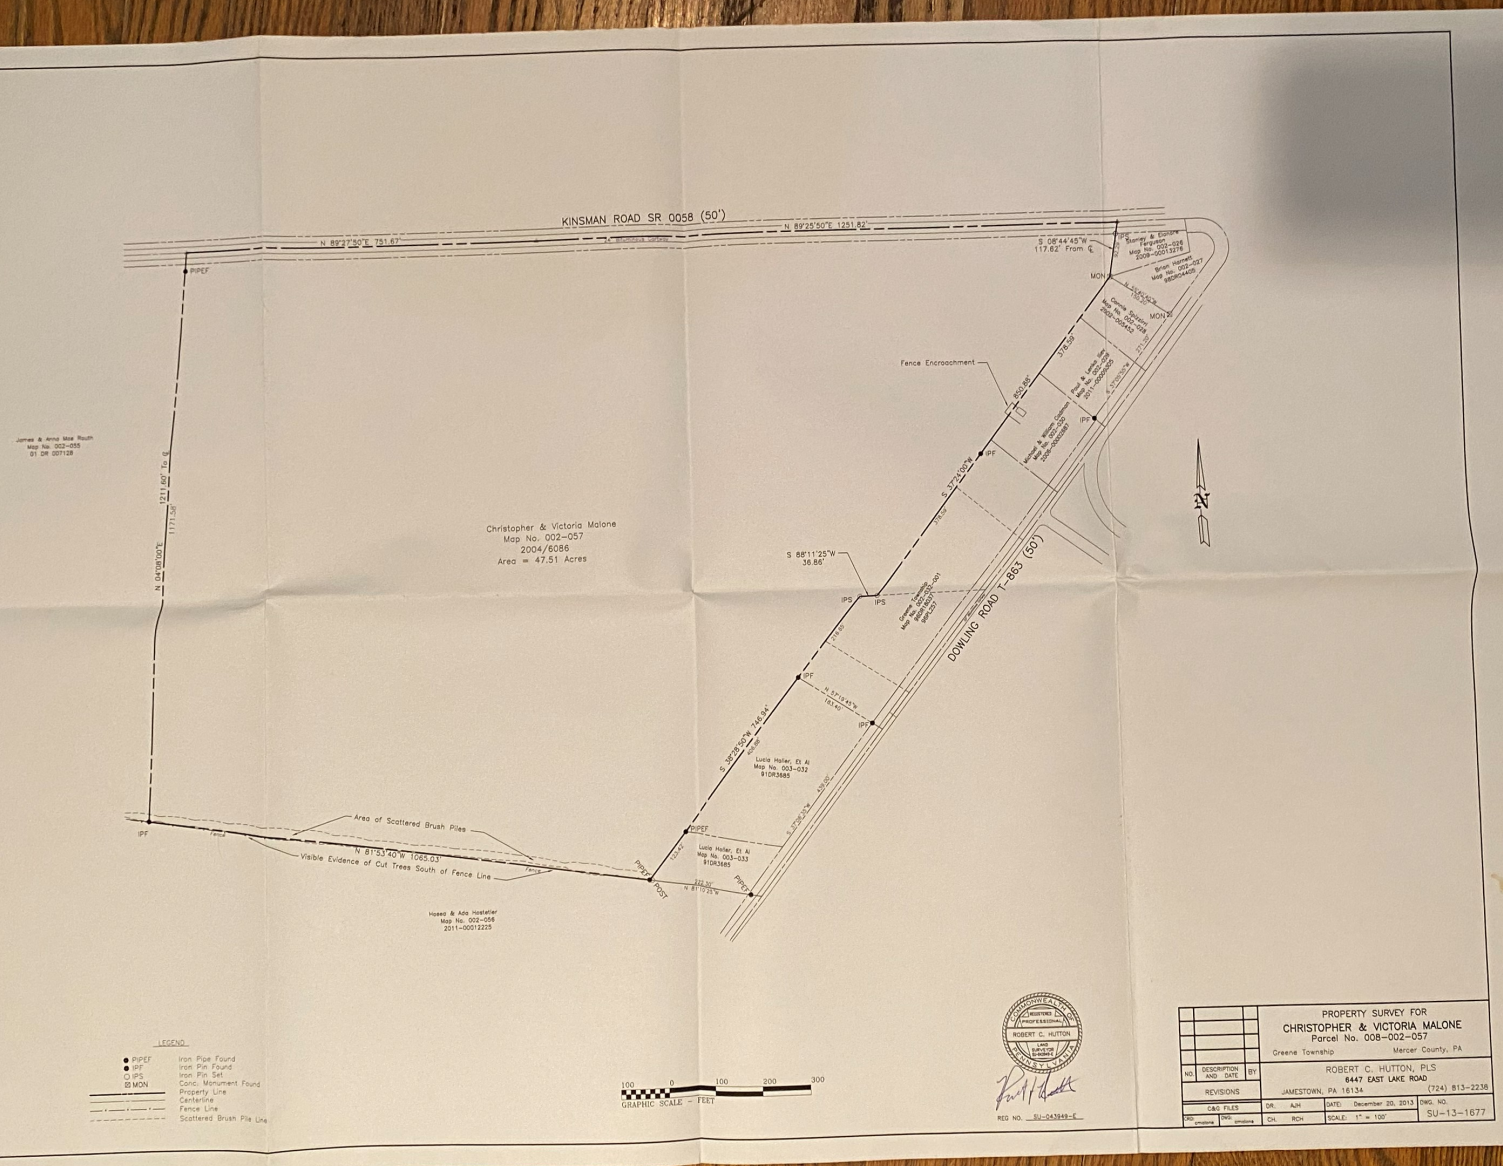

KINSMAN ROAD SR 0058 (50')
N 89°27'50"E 751.67'
N 89°25'50"E 1251.82'
S 08°44'45"W
117.62' From ℄
PIPEF
MON
Fence Encroachment
S 37°24'00"W
376.59'
IPF
IPS
S 88°11'25"W
36.86'
DOWLING ROAD T-863 (50')
N 04°08'00"E
1211.60' To ℄
1177.36'
Christopher & Victoria Malone
Map No. 002-057
2004/6086
Area = 47.51 Acres
James & Anna Mae Routh
Map No. 002-055
01 DR 007128
Area of Scattered Brush Piles
Visible Evidence of Cut Trees South of Fence Line
N 81°30'40"W 1065.03'
Fence
PIPEF
POINT
N 81°17'25"W
Hosed & Ada Hostetler
Map No. 002-056
2011-00012225
Lucia Haller, Et Al
Map No. 003-032
910R3685
S 16°28'52"W 746.64'
S 37°24'00"W
S 37°24'00"W 329.90'
S 37°24'00"W
181.42'
S 37°24'00"W
73.54'
Property Line
Fence Line
Scattered Brush Pile Line
LEGEND
PIPEF Iron Pipe Found
IPF Iron Pin Found
IPS Iron Pin Set
MON Conc. Monument Found
Property Line
Centerline
Fence Line
Scattered Brush Pile Line
100 0 100 200 300
GRAPHIC SCALE – FEET
REGISTERED PROFESSIONAL
ROBERT C. HUTTON
LAND SURVEYOR
COMMONWEALTH OF PENNSYLVANIA
REG NO. SU-043949-E
PROPERTY SURVEY FOR
CHRISTOPHER & VICTORIA MALONE
Parcel No. 008-002-057
Greene Township Mercer County, PA
NO. DESCRIPTION AND DATE BY
REVISIONS
ROBERT C. HUTTON, PLS
6447 EAST LAKE ROAD
JAMESTOWN, PA. 16134 (724) 813-2238
C&G FILES
DR. AJH DATE: December 20, 2013 DWG. NO.
SCALE: 1" = 100' SU-13-1677
CH. RCH