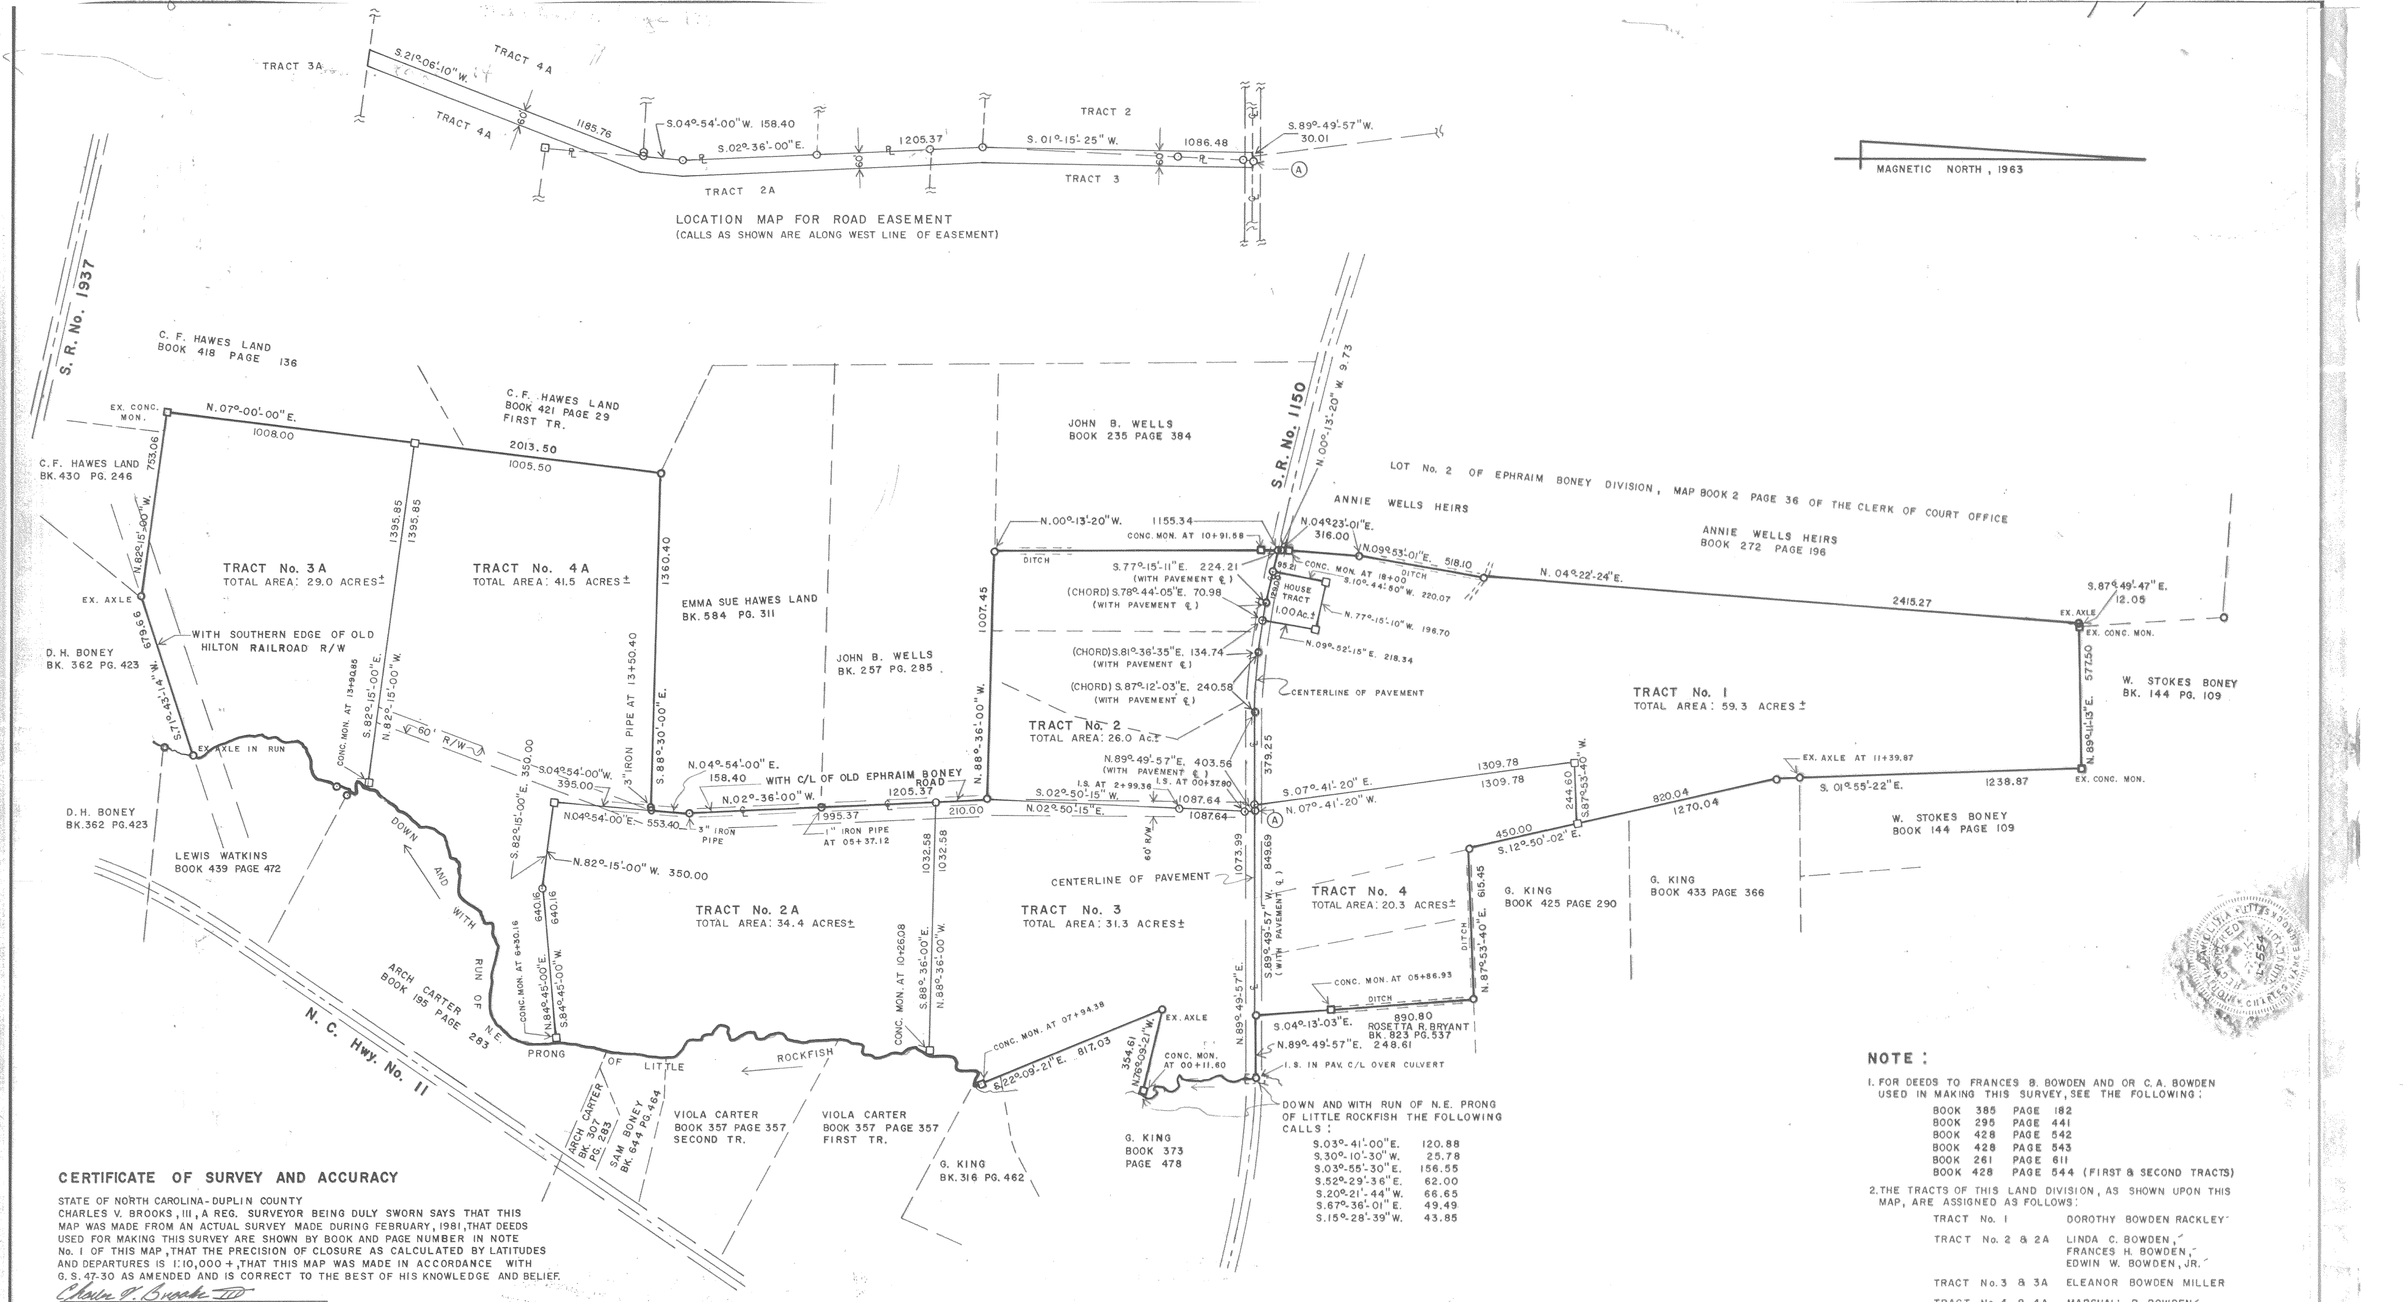

CERTIFICATE OF SURVEY AND ACCURACY

STATE OF NORTH CAROLINA-DUPLIN COUNTY
CHARLES V. BROOKS, III, A REG. SURVEYOR BEING DULY SWORN SAYS THAT THIS MAP WAS MADE FROM AN ACTUAL SURVEY MADE DURING FEBRUARY, 1981, THAT DEEDS USED FOR MAKING THIS SURVEY ARE SHOWN BY BOOK AND PAGE NUMBER IN NOTE No. 1 OF THIS MAP, THAT THE PRECISION OF CLOSURE AS CALCULATED BY LATITUDES AND DEPARTURES IS 1:10,000+, THAT THIS MAP WAS MADE IN ACCORDANCE WITH G.S. 47-30 AS AMENDED AND IS CORRECT TO THE BEST OF HIS KNOWLEDGE AND BELIEF.

Charles V. Brooks III
CHARLES V. BROOKS, III, R.S. L-554

STATE OF NORTH CAROLINA-DUPLIN COUNTY
I Shirley S. Young, A NOTARY PUBLIC OF DUPLIN COUNTY, N.C. HEREBY CERTIFY THAT CHARLES V. BROOKS, III PERSONALLY APPEARED BEFORE ME THIS DAY AND ACKNOWLEDGED THE DUE EXECUTION OF THE FOREGOING CERTIFICATE WITNESS MY HAND AND OFFICIAL SEAL, THIS THE 5th DAY OF December 19 82.
MY COMMISSION EXPIRES: January 19, 1985.

Shirley S. Young
NOTARY PUBLIC

NORTH CAROLINA, Duplin COUNTY
THE FOREGOING OR ANNEXED CERTIFICATE OF Shirley S. Young
NOTARY PUBLIC IS CERTIFIED TO BE CORRECT. THIS INSTRUMENT DULY RECORDED AND VERIFIED, THIS 1 DAY OF May, 1984 AT 3:00 O'CLOCK P M. IN MAP BOOK 11 PAGE 173.
Christine W. Williams
Register of Deeds
By: Joyce W. Williams
Assistant / Deputy

NOTE:

1. FOR DEEDS TO FRANCES B. BOWDEN AND OR C.A. BOWDEN USED IN MAKING THIS SURVEY, SEE THE FOLLOWING:

BOOK 385	PAGE 182	
BOOK 295	PAGE 441	
BOOK 428	PAGE 542	
BOOK 428	PAGE 543	
BOOK 261	PAGE 611	
BOOK 428	PAGE 544	(FIRST & SECOND TRACTS)

2. THE TRACTS OF THIS LAND DIVISION, AS SHOWN UPON THIS MAP, ARE ASSIGNED AS FOLLOWS:

TRACT No. 1	DOROTHY BOWDEN RACKLEY
TRACT No. 2 & 2A	LINDA C. BOWDEN, FRANCES H. BOWDEN, EDWIN W. BOWDEN, JR.
TRACT No. 3 & 3A	ELEANOR BOWDEN MILLER
TRACT No. 4 & 4A	MARSHALL B. BOWDEN

LEGEND

- ○ IRON STAKE
- □ CONCRETE MONUMENT
- ——— PROPERTY LINES OF THIS SURVEY
- — — — TIE LINE, ADJOINING PROPERTY LINES, AND OLD PROPERTY LINES

BK 11 PG 173

BROOKS-BLANCHARD & ASSOC., P.A. REGISTERED LAND SURVEYORS WALLACE & KENANSVILLE, N. C.	DATE: FEBRUARY, 1981 0 100 200 300 400 500 600 700 800 SCALE: 1 INCH = 330 FT.	TOWNSHIP - ISLAND CREEK COUNTY - DUPLIN STATE - NORTH CAROLINA	SURVEY FOR: THE HEIRS OF "C.A. BOWDEN & FRANCES BROWER WELLS BOWDEN"