Unofficial Document

Plat Cabinet - 1 - 24

property of

J. B. HOBGOOD

Cunningham Twp., Person Co., N.C.
July, 1979 Scale 1" = 200'

200' 100' 0 200' 400'

Paul L. Bailey, RLS-1561, Roxboro, N.C.

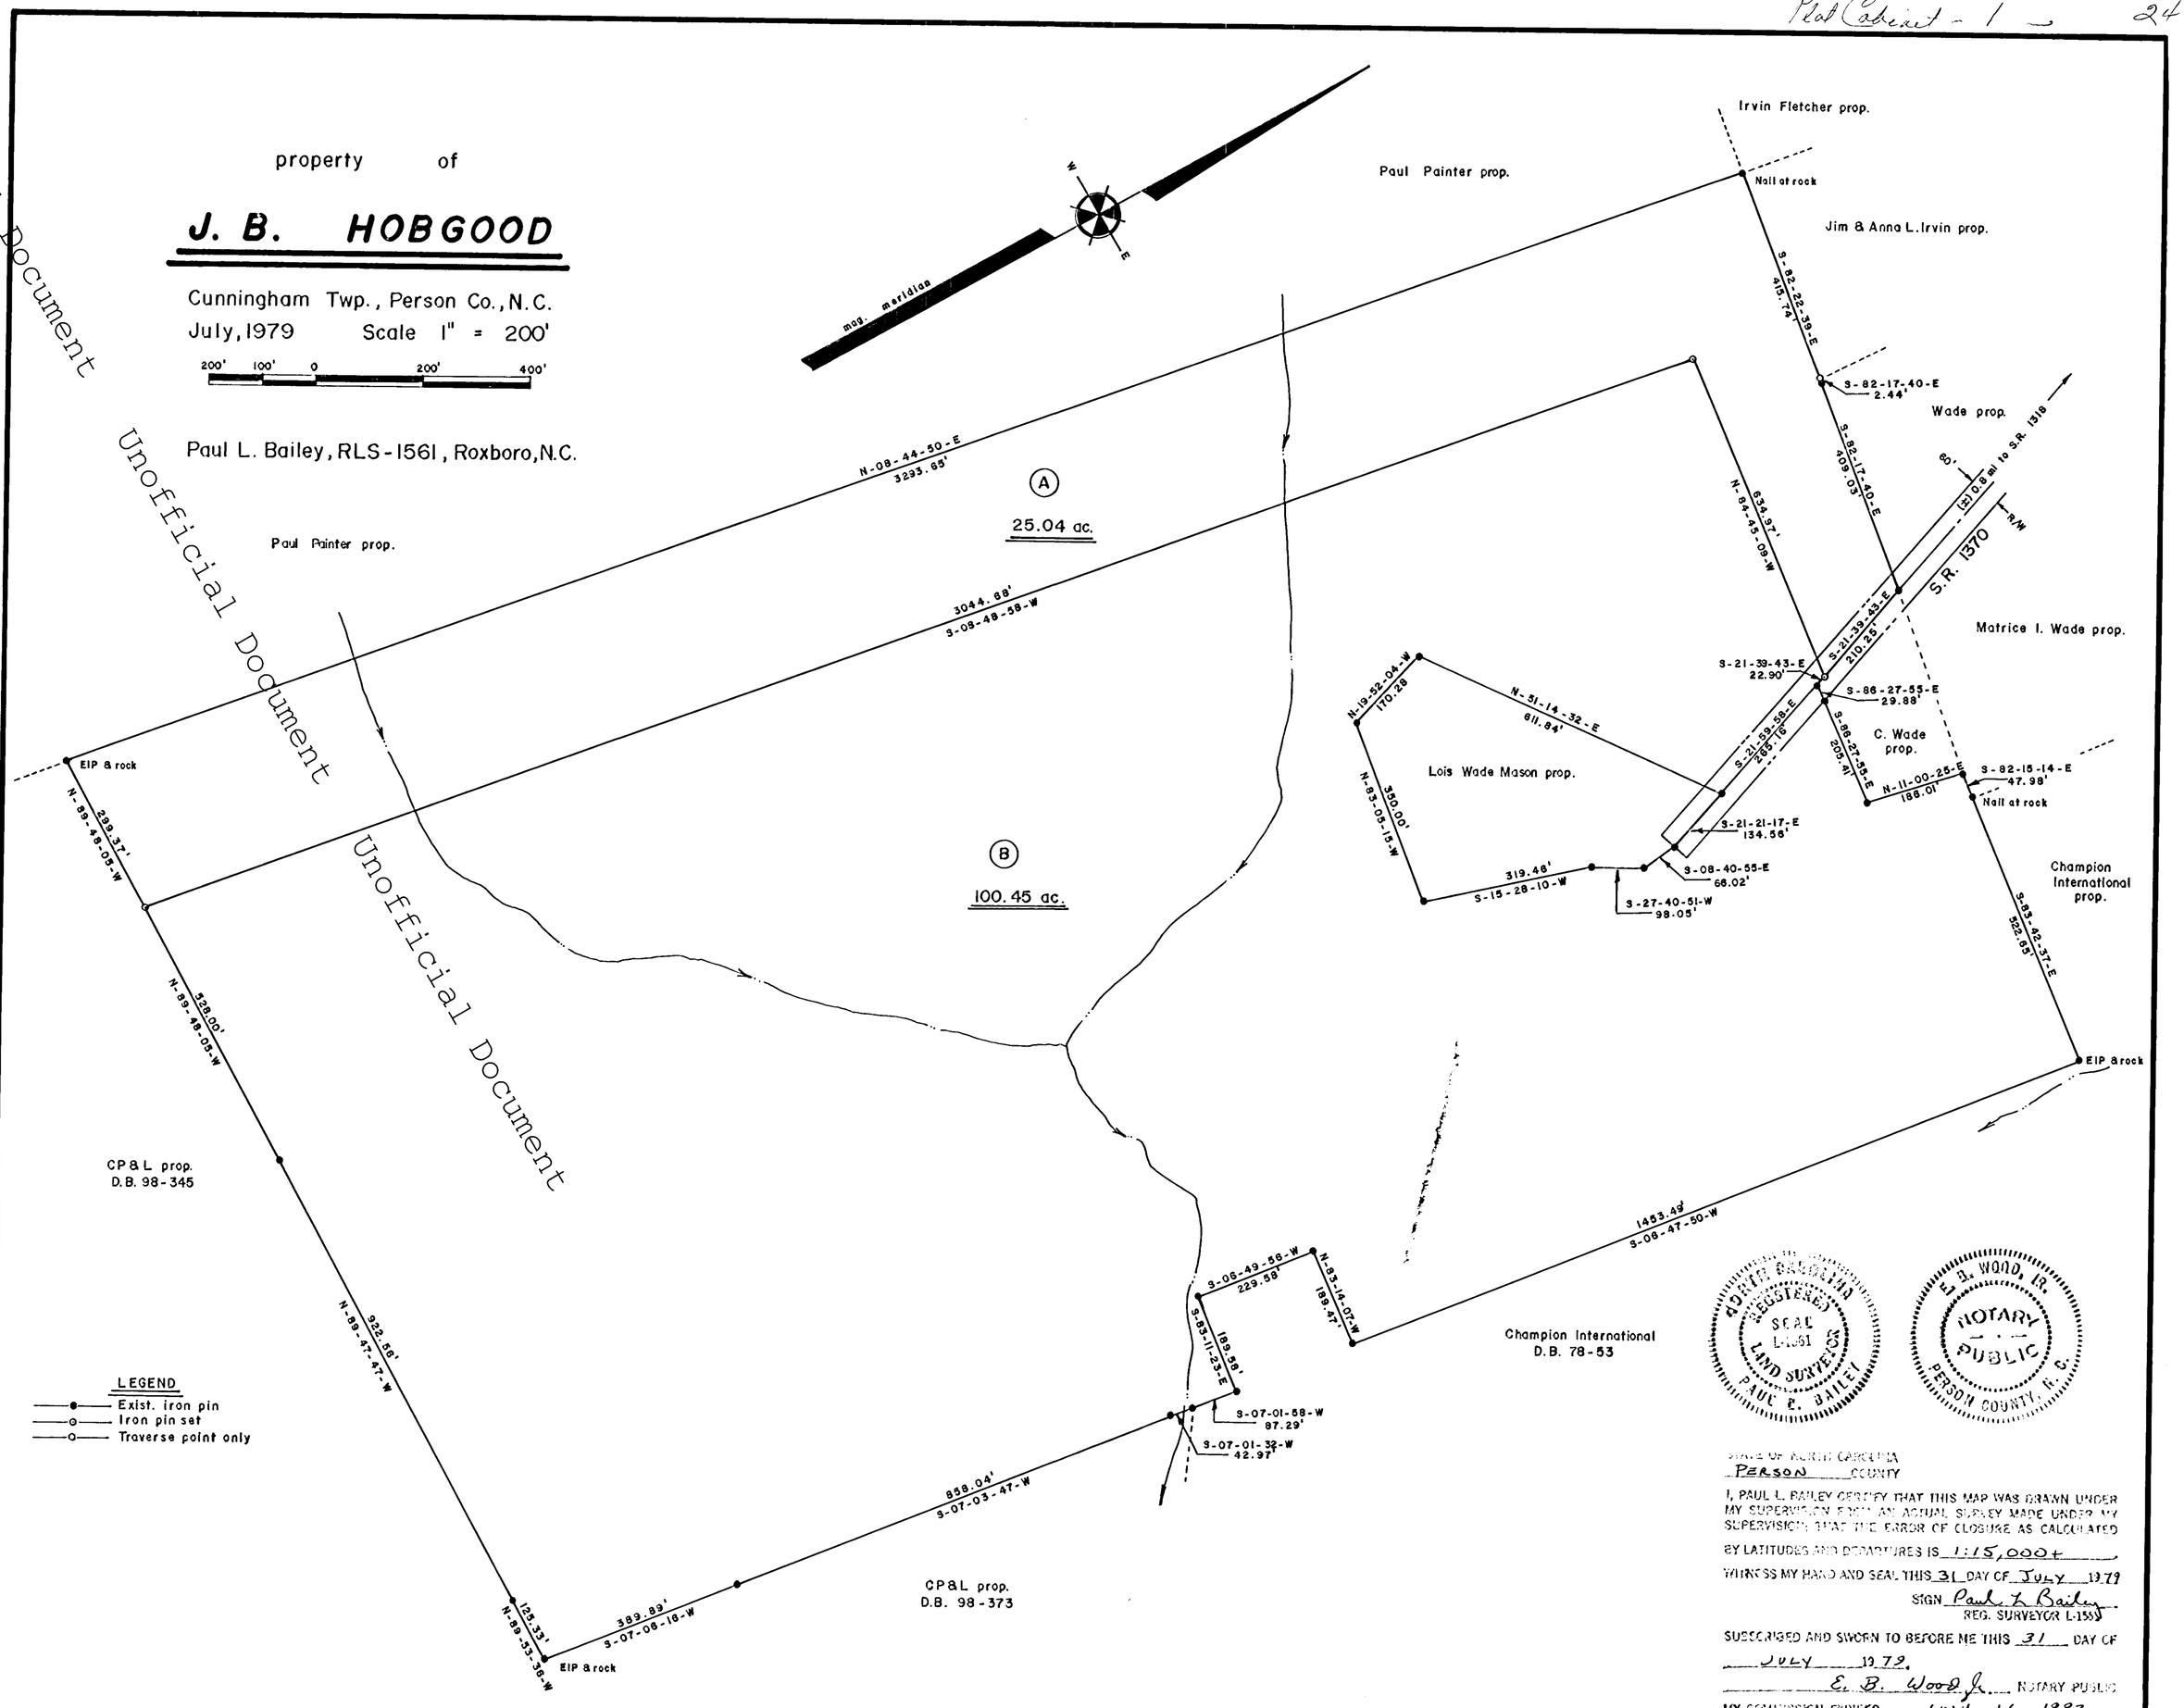

NORTH CAROLINA REGISTERED SEAL L-1561 LAND SURVEYOR PAUL L. BAILEY

E. B. WOOD, JR. NOTARY PUBLIC PERSON COUNTY, N. C.

STATE OF NORTH CAROLINA
PERSON COUNTY

I, PAUL L. BAILEY CERTIFY THAT THIS MAP WAS DRAWN UNDER MY SUPERVISION FROM AN ACTUAL SURVEY MADE UNDER MY SUPERVISION; THAT THE ERROR OF CLOSURE AS CALCULATED BY LATITUDES AND DEPARTURES IS 1:15,000+.

WITNESS MY HAND AND SEAL THIS 31 DAY OF JULY 1979

SIGN Paul L. Bailey
REG. SURVEYOR L-1561

SUBSCRIBED AND SWORN TO BEFORE ME THIS 31 DAY OF JULY 1979.

E. B. Wood Jr. NOTARY PUBLIC

MY COMMISSION EXPIRES JULY 16, 1983