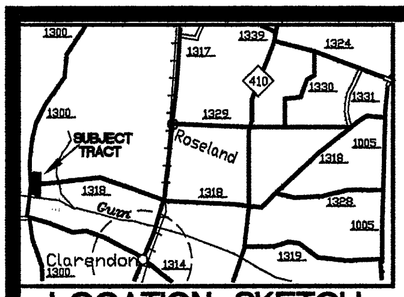


LOCATION SKETCH
(NOT TO SCALE)

2006002098
COLUMBUS CO, NC FEE $21.00
PRESENTED & RECORDED
03-27-2006 11:17:42 AM
KANDANCE H WHITEHEAD
REGISTER OF DEEDS
BY PAULA HUCKS
DEPUTY
BK: PB 80
PG: 14-14

SURVEY FOR

# LINDA M. HAYES

WILLIAMS TOWNSHIP
MARCH 10, 2006

COLUMBUS COUNTY, N.C.
SCALE: 1" = 200'

GRAPHIC SCALE

200 0 100 200 400 800

( IN FEET )
1 inch = 200 ft.

**DEED REFERENCE: BOOK 808 – PAGE 471**

**BEING A PORTION OF SECTION 28**
**SEE PLAT IN DEED BOOK MM – PAGE 508 & 509**

**ACREAGE NORTH OF ℄ OF S.R. 1318:**
**10.72 ACRES +/– TOTAL**
**9.79 ACRES +/– Excl.**
**S.R. Rights-of-Way**

**ACREAGE SOUTH OF ℄ OF S.R. 1318:**
**18.23 ACRES +/– TOTAL**
**16.97 ACRES +/– Excl.**
**S.R. Rights-of-Way**




**LINE DATA TABLE**

| LINE | BEARING | LENGTH |
|---|---|---|
| L1 | N 01°50'05" E | 116.68' |
| L2 | N 12°54'49" E | 2.29' |
| L3 | N 88°41'21" W | 33.00' |
| L4 | N 23°05'22" W | 22.66' |
| L5 | N 56°50'22" W | 158.40' |
| L6 | N 69°35'22" W | 132.00' |
| L7 | N 61°55'22" W | 57.20' |
| L8 | N 75°50'22" W | 42.70' |
| L9 | S 29°19'38" W | 54.00' |
| L10 | S 76°09'38" W | 70.20' |
| L11 | S 24°29'38" W | 114.70' |
| L12 | S 86°59'38" W | 52.70' |
| L13 | N 17°50'22" W | 98.40' |
| L14 | S 67°24'38" W | 64.92' |
| L15 | S 67°24'38" W | 32.78' |

**NOTE:**
LINES Ⓐ - Ⓑ BEING A SERIES OF TRAVERSE LINES ALONG THE RUN OF GUM SWAMP. LINES WERE GENERATED USING DEED BOOK 593 PAGE 607 AND DEED BOOK 209 PAGE 350. RUN OF GUM SWAMP THE LINE. NOT SURVEYED THIS DATE DUE TO BEING INACCESSIBLE BY HIGH WATER LEVELS.

**LEGEND:**
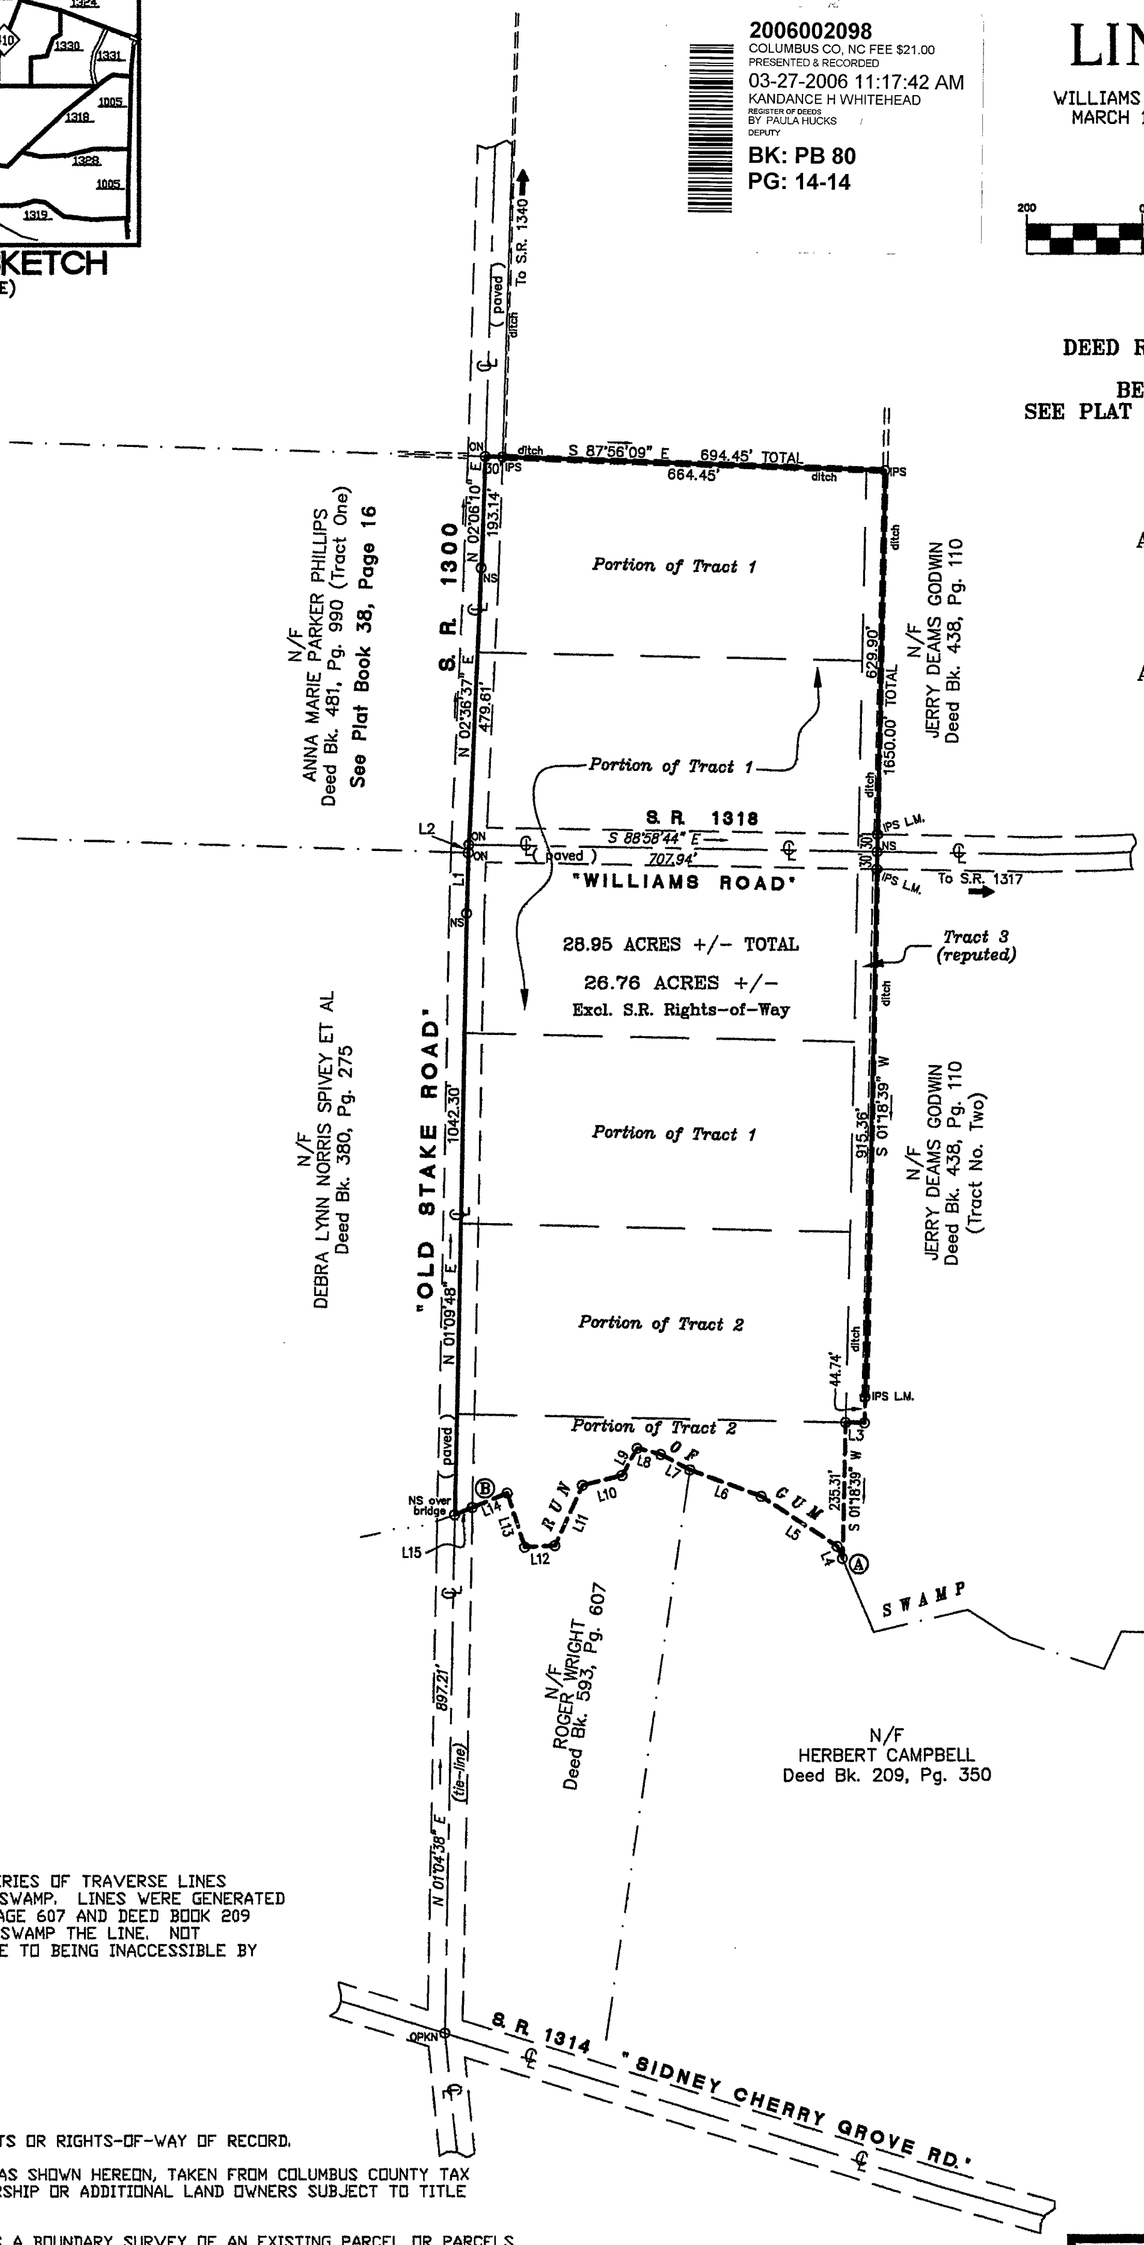
| | |
|---|---|
| ——— | SURVEYED PROPERTY LINE |
| — — — | PLOTTED PROPERTY LINES FROM DOCUMENTARY EVIDENCE |
| —— · · —— | CENTERLINE OF ROAD |
| —— · · —— | ADJOINER PROPERTY LINE |
| DML | OLD MARKED PROPERTY LINE |
| ECM | EXISTING CONCRETE MARKER |
| R/W | RIGHT OF WAY |
| IPS | IRON PIPE SET |
| OIR | OLD IRON REBAR |
| OIP | OLD IRON PIPE |
| ON | OLD NAIL |
| NS | NAIL SET |
| IRS | IRON REBAR SET |
| L.M. | LINE MARKER |
| ℄ | CENTER LINE |
| ⅊ | PROPERTY LINE |
| N/F | NOW OR FORMERLY |
| | POWER POLE |
| | GUYWIRE SUPPORT |

**NOTES:**
SUBJECT TO ANY EASEMENTS OR RIGHTS-OF-WAY OF RECORD.

ADJOINING LAND OWNERS, AS SHOWN HEREON, TAKEN FROM COLUMBUS COUNTY TAX RECORDS. CURRENT OWNERSHIP OR ADDITIONAL LAND OWNERS SUBJECT TO TITLE RECORDS SEARCH.

I HEREBY CERTIFY THIS IS A BOUNDARY SURVEY OF AN EXISTING PARCEL OR PARCELS OF LAND AND DOES NOT CREATE A NEW STREET OR CHANGE AN EXISTING STREET, BEING G.S. 47-30(f)(11)(c.1).

STATE OF NORTH CAROLINA - COUNTY OF COLUMBUS I NELSON D. SOLES CERTIFY THAT THIS PLAT WAS DRAWN UNDER MY SUPERVISION FROM AN ACTUAL SURVEY MADE UNDER MY SUPERVISION (DEED DESCRIPTION RECORDED AS NOTED HEREON); THAT THE BOUNDARIES NOT SURVEYED ARE CLEARLY INDICATED AS DRAWN FROM INFORMATION AS NOTED HEREON; THAT THE RATIO OF PRECISION AS CALCULATED IS 1:5,000+; THAT THIS PLAT WAS PREPARED IN ACCORDANCE WITH G.S. 47-30 AS AMENDED. WITNESS MY ORIGINAL SIGNATURE, LICENSE NUMBER AND SEAL THIS 10TH DAY OF MARCH, A.D., 2006.

PROFESSIONAL LAND SURVEYOR, L-2819. Nelson D. Soles

NORTH CAROLINA PROFESSIONAL SEAL L-2819 LAND SURVEYOR NELSON D. SOLES

| DATE | | |
|---|---|---|
| 03/10/06 | SOLES & WALKER, P.A., P.L.S. | JOB No. |
| SCALE | SURVEYING AND MAPPING | 06T633 |
| 1" = 200' | 104 COURTHOUSE SQUARE<br>WHITEVILLE, N.C. 28472<br>TEL/FAX: 910.642.2872 | DRAWING NO. |
| | | H-1158 |

BK 80 PG 14

Book 80 Page