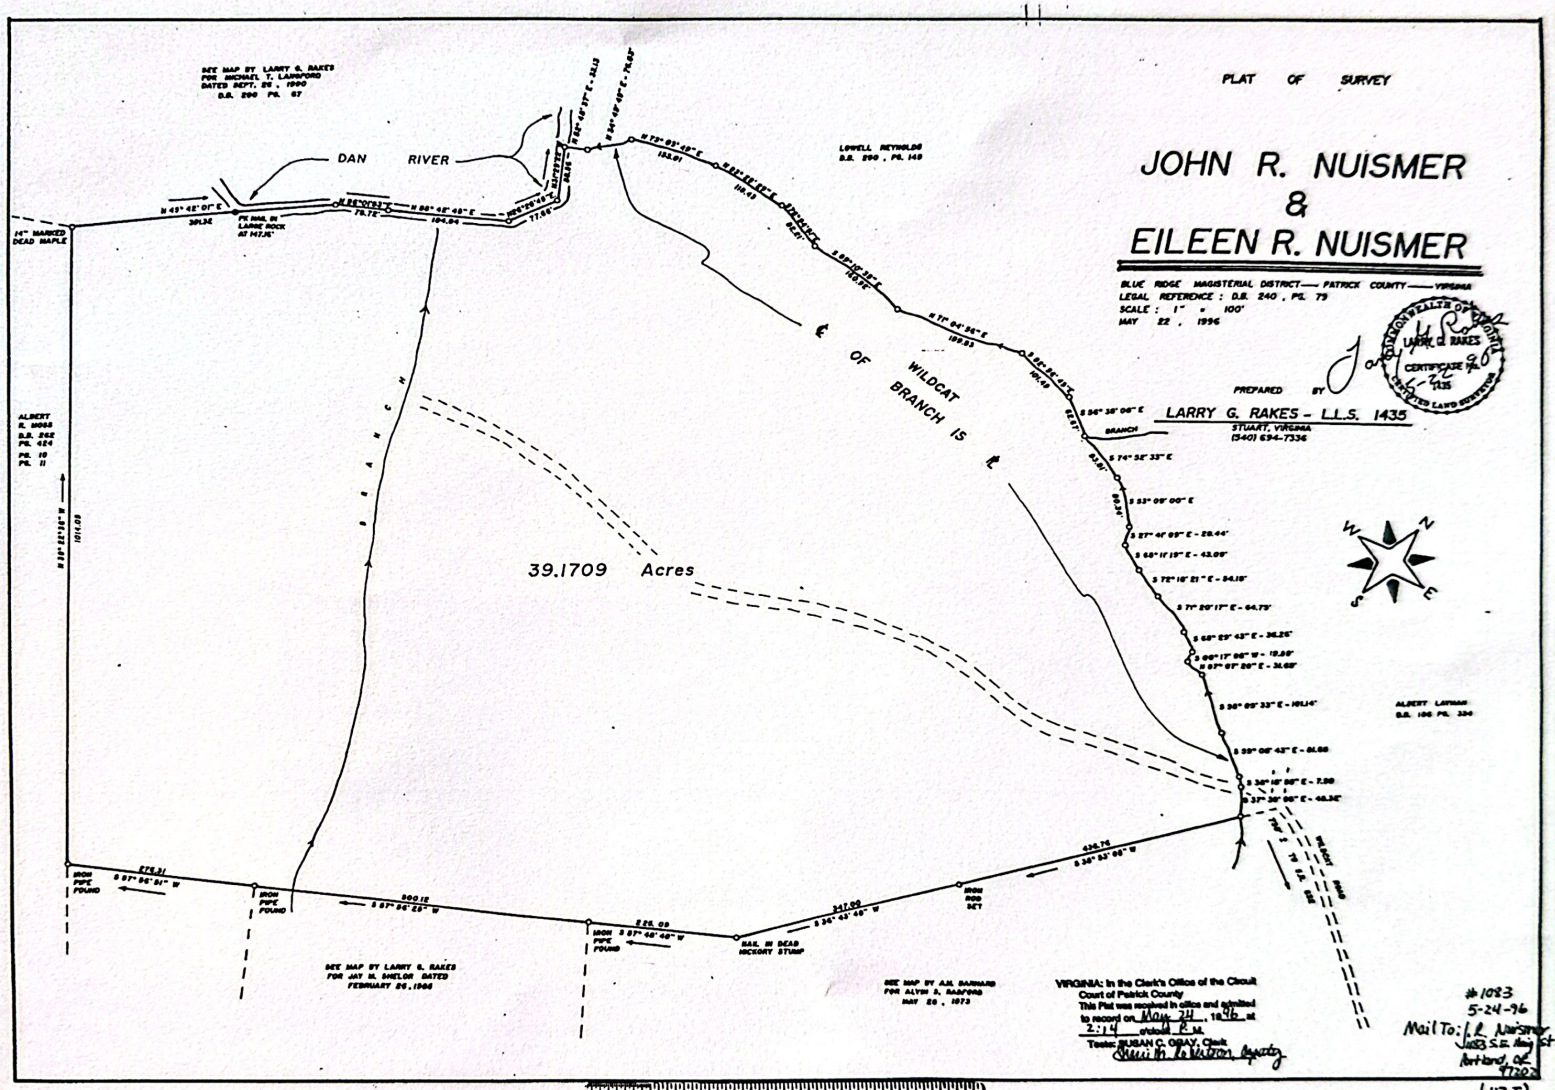
PLAT OF SURVEY
JOHN R. NUISMER
&
EILEEN R. NUISMER
BLUE RIDGE MAGISTERIAL DISTRICT —— PATRICK COUNTY —— VIRGINIA
LEGAL REFERENCE : D.B. 240 , PG. 79
SCALE : 1" = 100'
MAY 22 , 1996
PREPARED BY
LARRY G. RAKES - L.L.S. 1435
STUART, VIRGINIA
(540) 694-7334
LARRY G. RAKES
CERTIFICATE NO. 1435
CERTIFIED LAND SURVEYOR
DAN RIVER
℄ OF WILDCAT BRANCH IS ℄
BRANCH
39.1709 Acres
LOWELL REYNOLDS
D.B. 290 , PG. 149
ALBERT LATHAM
D.B. 106 PG. 334
ALBERT R. MOSS
D.B. 262
PG. 424
PG. 10
PG. 11
14" MARKED DEAD MAPLE
IRON PIPE FOUND
NAIL IN DEAD HICKORY STUMP
IRON ROD SET
SEE MAP BY LARRY G. RAKES FOR MICHAEL T. LANFORD DATED SEPT. 25 , 1990 D.B. 290 PG. 67
SEE MAP BY LARRY G. RAKES FOR JAY M. SHELOR DATED FEBRUARY 26 , 1966
SEE MAP BY A.M. BARNARD FOR ALVIN S. RAKES MAY 20 , 1973
VIRGINIA: In the Clerk's Office of the Circuit Court of Patrick County
This Plat was received in office and admitted to record on May 24 , 1996 at 2:14 o'clock P.M.
Teste: SUSAN C. OBAY, Clerk
#1083
5-24-96
Mail To: J.R. Nuismer
1033 S.E. Ankeny St.
Portland, OR
97202
(117J)

117 J