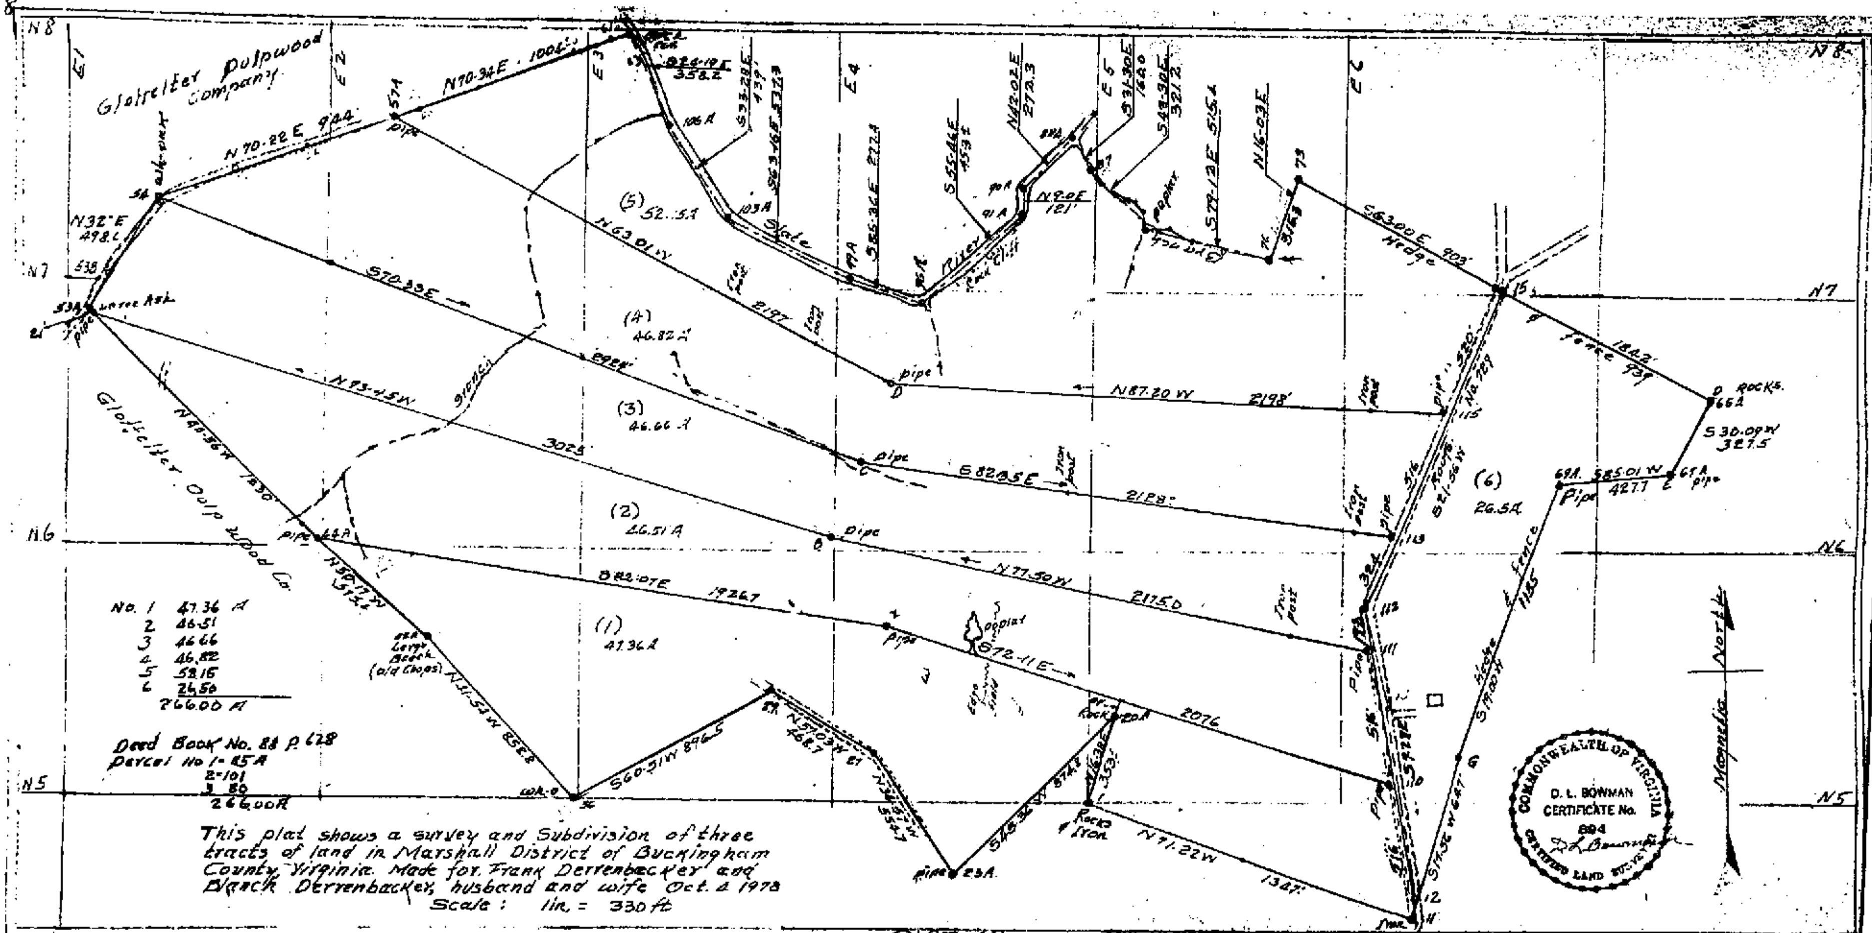

Glatfelter Pulpwood Company
Glatfelter Pulp Wood Co.
N32°E 498.6
N70-22 E 944
N70-34E 1006
S26-19E 358.2
S33-28E 439'
S63-16E 537.3
S85-36E 272.4
S55-46E 453'
N42-02E 272.3
N9.0E 121'
S31-30E 162.0
S49-30E 321.2
S79-13E 515.6
N16-03E
S63-00E 903'
Hedge
Fence 939
S30.09W 327.5
S85.01W 427.7
State
River
S70-33E
N73-45W
3025
N63.01W
2197
N87.20W
2198'
S82.35E
2128'
N77.50W
2175.0
S82.07E
1926.7
S72-11E
2076
N48-36W 1830
N50-12W 514'
N11-51W 858.8
S60-31W 896.5
N71-22W
1347'
S17-36W 647
S17-00W
Hedge & Fence 1185
Route No. 727
S21-56W
(1) 47.36 A
(2) 46.51 A
(3) 46.66 A
(4) 46.82 A
(5) 52.55 A
(6) 26.5 A
pipe
Iron post
No. 1 47.36 A
2 46.51
3 46.66
4 46.82
5 52.15
6 26.50
266.00 A
Deed Book No. 88 P. 628
Parcel No 1- 85 A
2-101
3 80
266.00 A
This plat shows a survey and Subdivision of three tracts of land in Marshall District of Buckingham County, Virginia. Made for Frank Derrenbacker and Blanch Derrenbacker, husband and wife Oct. 4 1978
Scale: 1 in. = 330 ft
Magnetic North
COMMONWEALTH OF VIRGINIA
D. L. BOWMAN
CERTIFICATE No.
894
CERTIFIED LAND SURVEYOR