37

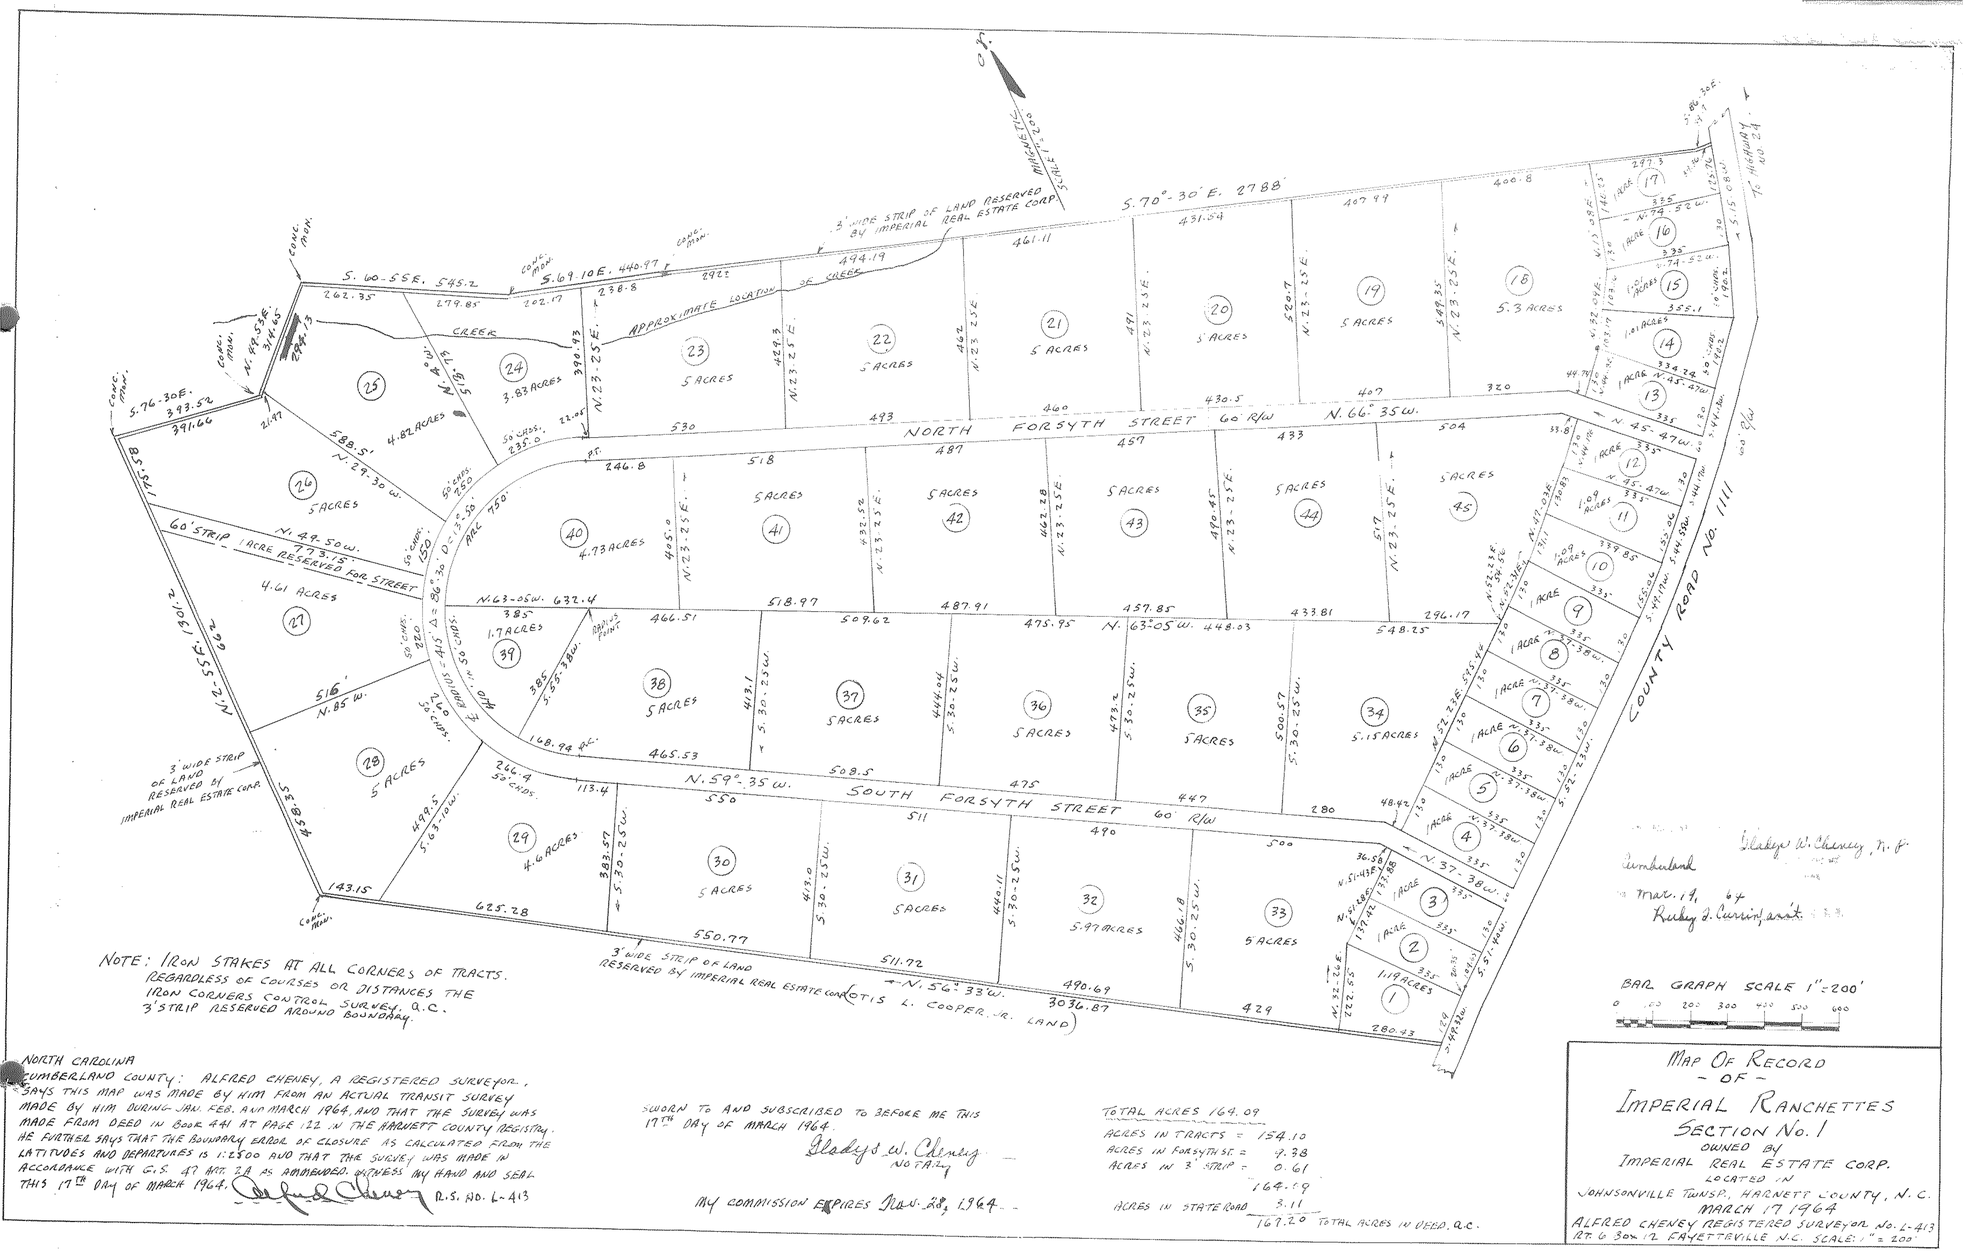

NOTE: IRON STAKES AT ALL CORNERS OF TRACTS. REGARDLESS OF COURSES OR DISTANCES THE IRON CORNERS CONTROL SURVEY. Q.C. 3' STRIP RESERVED AROUND BOUNDARY.

Gladys W. Cheney, N. P.
Cumberland
Mar. 19, 64
Rickey J. Cussins, asst.

BAR GRAPH SCALE 1" = 200'

0 100 200 300 400 500 600

NORTH CAROLINA
CUMBERLAND COUNTY: ALFRED CHENEY, A REGISTERED SURVEYOR, SAYS THIS MAP WAS MADE BY HIM FROM AN ACTUAL TRANSIT SURVEY MADE BY HIM DURING JAN. FEB. AND MARCH 1964 AND THAT THE SURVEY WAS MADE FROM DEED IN BOOK 441 AT PAGE 122 IN THE HARNETT COUNTY REGISTRY. HE FURTHER SAYS THAT THE BOUNDARY ERROR OF CLOSURE AS CALCULATED FROM THE LATITUDES AND DEPARTURES IS 1:2500 AND THAT THE SURVEY WAS MADE IN ACCORDANCE WITH G.S. 47 ART. 2A AS AMENDED. WITNESS MY HAND AND SEAL THIS 17TH DAY OF MARCH 1964. Alfred Cheney R.S. NO. L-413

SWORN TO AND SUBSCRIBED TO BEFORE ME THIS 17TH DAY OF MARCH 1964.
Gladys W. Cheney
NOTARY

MY COMMISSION EXPIRES Nov. 28, 1964

TOTAL ACRES 169.09

ACRES IN TRACTS =	154.10
ACRES IN FORSYTH ST. =	9.38
ACRES IN 3' STRIP =	0.61
	164.09
ACRES IN STATE ROAD	3.11
	167.20 TOTAL ACRES IN DEED. Q.C.

MAP OF RECORD - OF - IMPERIAL RANCHETTES SECTION No. 1

OWNED BY
IMPERIAL REAL ESTATE CORP.
LOCATED IN
JOHNSONVILLE TWNSP., HARNETT COUNTY, N.C.
MARCH 17 1964
ALFRED CHENEY REGISTERED SURVEYOR No. L-413
RT. 6 BOX 12 FAYETTEVILLE, N.C. SCALE: 1" = 200'