Book 23 Page 188

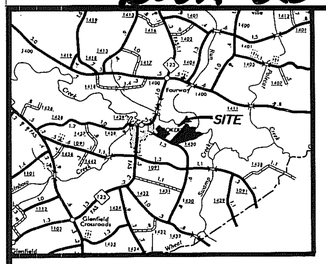

Vicinity Map

BEARINGS & DISTANCES FROM POINT (A) TO POINT (B) AS MEASURED ALONG CENTERLINE OF BRANCH

From Point (A)

S 40-58-05 E	79.07'	S 32-02-36 W	61.14'	N 78-39-13 W	58.09'
S 80-40-47 W	59.27'	S 67-14-17 W	41.48'	N 54-46-40 W	32.25'
N 79-54-44 W	18.42'	S 03-08-26 W	39.83'	S 56-44-51 W	34.18'
S 54-44-26 W	26.91'	S 55-20-38 W	49.63'	S 26-37-27 W	16.83'
S 83-56-05 W	42.79'	N 13-27-13 W	20.45'	S 43-10-42 W	68.98'
S 13-38-26 E	19.86'	N 48-37-24 W	36.07'	S 86-54-18 W	33.22'
S 42-49-02 W	18.78'	S 37-37-45 W	48.33'	S 42-05 57 W	35.42'
N 71-12-32 W	73.46'	N 83-11-39 W	40.11'	S 69-11-51 W	20.78'
N 25-06-58 W	52.26'	S 38-53-38 W	44.27'	S 36-47-22 W	8.87'
S 61-37-09 W	49.62'	S 42-28-05 W	28.51'	S 87-42-50 W	72.02'
S 28-16-42 E	100.18'	S 68-45-47 W	24.90'	S 59-17-21 W	36.83'
N 78-35-11 W	46.42'	S 30-32-17 W	4.36'	N 83-59-17 W	49.82'
S 01-17-07 E	36.87'	S 19-54-50 W	33.51'	S 38 24 40 W	62.11'
S 41-39-28 W	18.92'	S 30-01-04 W	28.22'		
N 69-29-07 W	36.86'	S 12-54-27 E	45.75'		
N 42-12-28 W	30.98'	S 45-40-00 W	17.61'		
S 60-53-24 W	99.89'	N 32-26-10 W	42.70'		
S 50-45-55 E	36.93'	S 75-20-26 W	43.08'		
S 27-13-33 E	24.97'	S 10-52-11 W	19.33'		
S 07-22-46 W	37.41'	S 78-07-06 W	19.92'		
S 72-32-16 W	30.57'	N 44-54-47 W	42.02'		
S 02-51-00 W	24.23'	N 02-45-47 W	19.47'		
S 33-55-46 W	67.34'	N 82-44-42 W	15.96'		
S 87-36-48 W	38.37'	S 25-01-38 W	70.72'		
N 49-07-01 W	9.75'	S 68-33-42 E	56.56'		
N 15-11-56 W	35.42'	S 07-43-00 E	26.49'		
N 73-25-51 W	40.38'	S 61-58-02 W	33.93'		
S 00-40-30 W	40.39'	N 87-55-30 W	25.56'		
S 56-50-09 W	14.80'	S 59-45-46 W	21.60'		
N 51-32-33 W	18.83'	N 69-32-25 W	60.05'		
S 54-23-37 W	38.62'	S 55-30-11 W	18.16'		
N 79-21-33 W	20.58'	S 51-55-22 W	8.34'		
N 27-59-48 W	16.37'	S 32-45-50 W	22.64'		
S 78-25-20 W	115.88'	S 87-38-20 W	50.90'		
S 03-42-07 W	19.60'	N 63-31-56 W	28.31'		
S 73-27-59 W	30.57'	S 84-04-39 W	15.23'		
N 49-07-11 W	18.29'	S 75-50-54 W	13.42'		
S 16-45-42 W	88.25'	S 53-44-16 W	14.96'		
N 75-30-02 W	21.85'	S 55-53-12 W	54.39'		
S 47-53-58 W	73.16'	S 76-55-08 W	33.97'		
N 77-38:57 W	150.25'	S 44-57-54 W	26.82'		
S 20-16-44 W	72.28'	S 28-12-47 W	20.92'		
N 37-34-10 W	73.95'	S 84-59-40 W	21.68'		
N 65-28-49 W	46.26'	S 08-34-53 E	34.01'		
S 15-29-22 W	31.89'	S 80-28-13 W	39.55'		
S 33-13-35 W	28.70'	S 25-04-38 W	11.46'		
S 71-52-07 W	63.54'	S 71-13-20 W	14.69'		
S 16-48-26 E	51.07'	N 63-28-04 W	17.08'		
S 04-54-03 E	48.67'	N 34-26-30 W	18.97'		
N 75-46-51 W	60.72'	N 88-47-56 W	17.78'		
S 67-29-12 W	62.81'	S 71-11-24 W	29.23'		
S 43-13-32 W	49.76'	N 82-23-21 W	15.56'		
S 72-04-31 W	29.06'	S 88-26-17 W	39.38'		
N 65-40-39 W	48.69'	S 75-08-12 W	30.94'		

To Point (B)

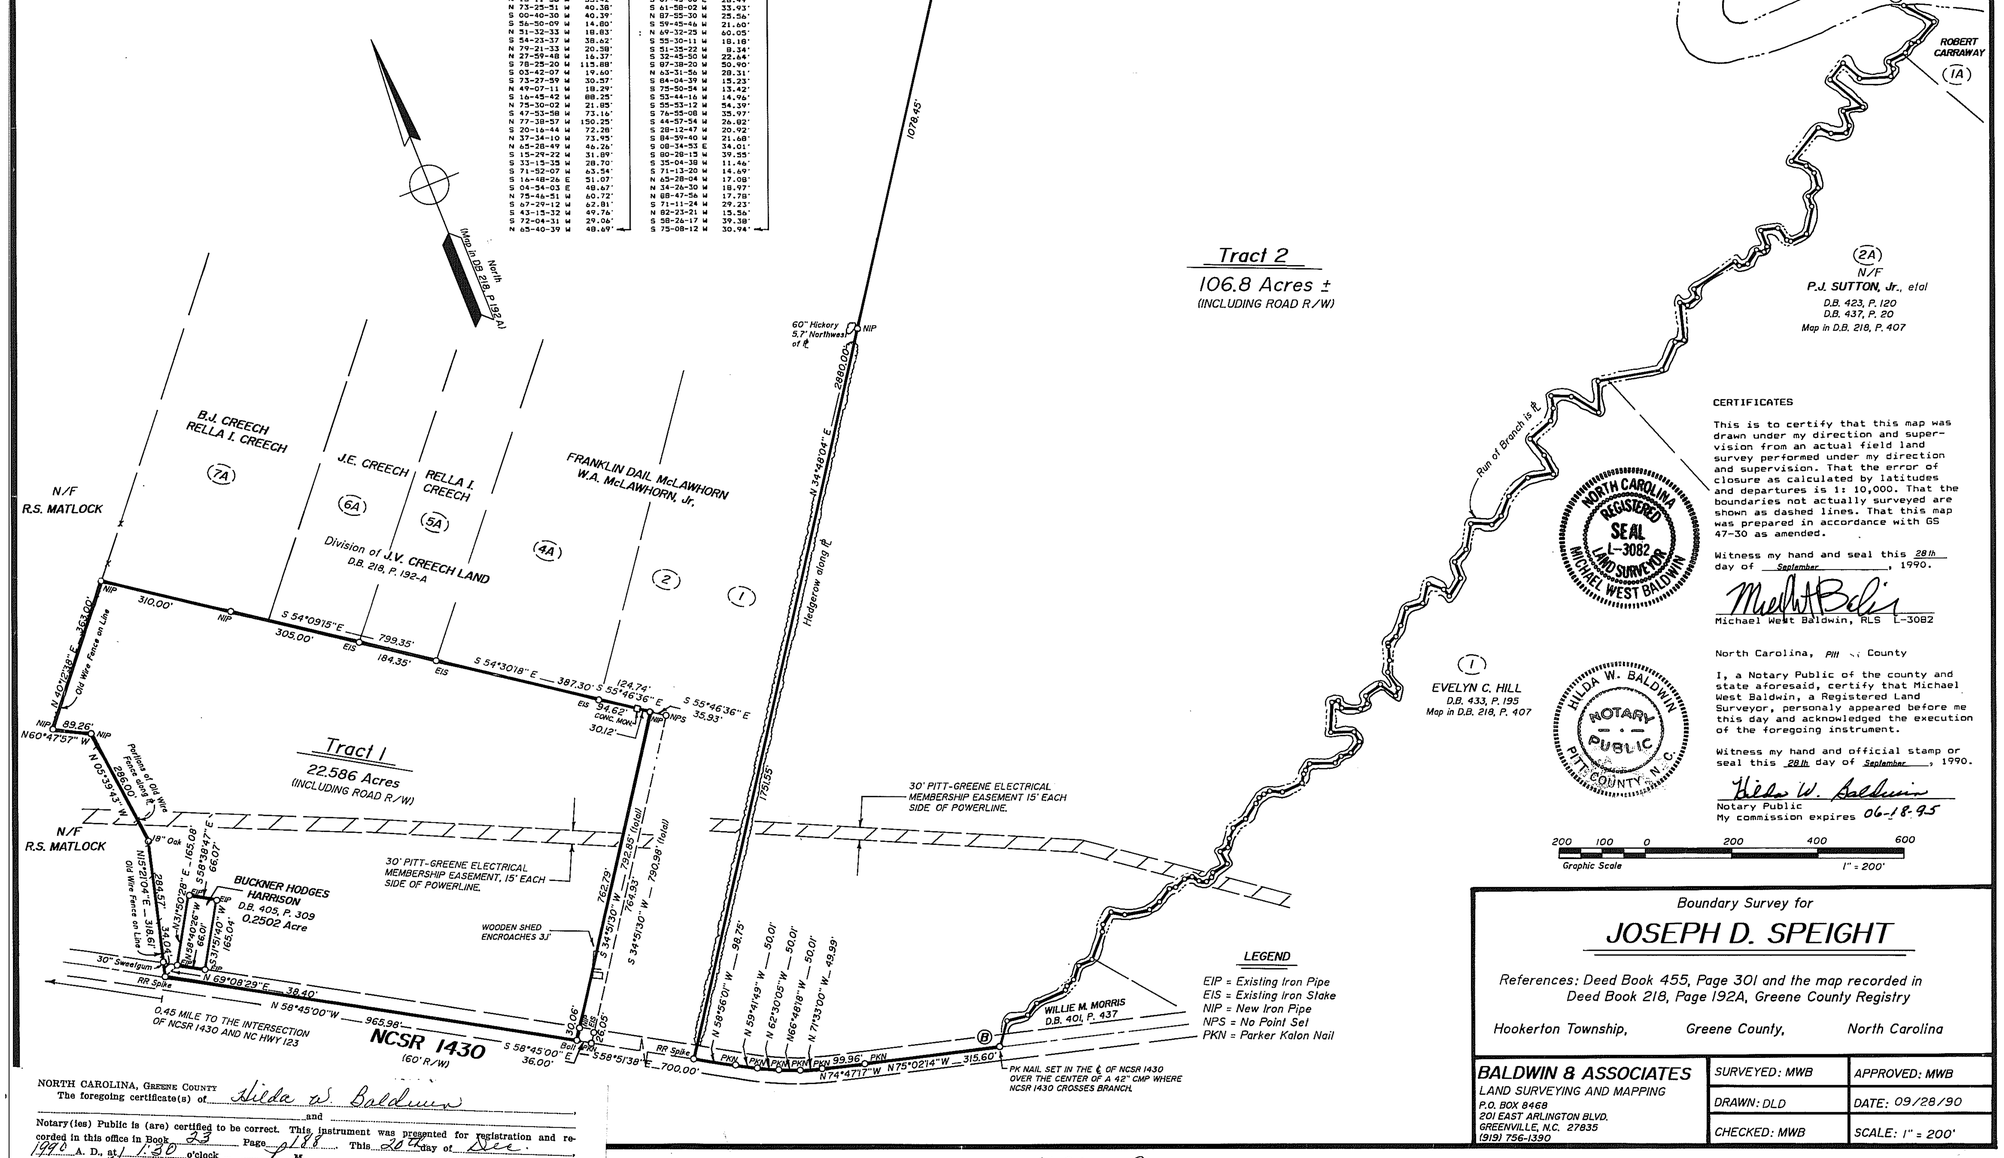

CERTIFICATES

This is to certify that this map was drawn under my direction and supervision from an actual field land survey performed under my direction and supervision. That the error of closure as calculated by latitudes and departures is 1: 10,000. That the boundaries not actually surveyed are shown as dashed lines. That this map was prepared in accordance with GS 47-30 as amended.

Witness my hand and seal this 28th day of September, 1990.

Michael West Baldwin, RLS L-3082

NORTH CAROLINA REGISTERED SEAL L-3082 LAND SURVEYOR MICHAEL WEST BALDWIN

North Carolina, Pitt County

I, a Notary Public of the county and state aforesaid, certify that Michael West Baldwin, a Registered Land Surveyor, personaly appeared before me this day and acknowledged the execution of the foregoing instrument.

Witness my hand and official stamp or seal this 28th day of September, 1990.

Hilda W. Baldwin
Notary Public
My commission expires 06-18-95

HILDA W. BALDWIN NOTARY PUBLIC PITT COUNTY, N.C.

Boundary Survey for

JOSEPH D. SPEIGHT

References: Deed Book 455, Page 301 and the map recorded in Deed Book 218, Page 192A, Greene County Registry

Hookerton Township, Greene County, North Carolina

BALDWIN & ASSOCIATES LAND SURVEYING AND MAPPING P.O. BOX 8468 201 EAST ARLINGTON BLVD. GREENVILLE, N.C. 27835 (919) 756-1390	SURVEYED: MWB	APPROVED: MWB
	DRAWN: DLD	DATE: 09/28/90
	CHECKED: MWB	SCALE: 1" = 200'

NORTH CAROLINA, GREENE COUNTY
The foregoing certificate(s) of Hilda W. Baldwin and
Notary(ies) Public is (are) certified to be correct. This instrument was presented for registration and recorded in this office in Book 23 Page 188 This 20th day of Dec. 1990 A. D., at 1:30 o'clock P. M.
Hazel Murray Register of Deeds, Greene County By

12-20-90 1:30 PM