NOTES

1.) AREAS CALCULATED BY COORDINATE COMPUTATION.

2.) THE NORTH MERIDIAN IS REFERENCED TO DEED BOOK 835, PAGE 298 OF THE DUPLIN COUNTY REGISTRY.

3.) ALL IMPROVEMENTS ARE NOT NECESSARILY SHOWN HEREON.

4.) THE RECORDED PLAT MAP BOOK 05, PAGE 10 INDICATES A NETWORK OF STREETS AND SUBDIVISION LOTS WHICH HAVE BEEN UNOPENED OR ABANDONED. AS ALLOWED BY N.C. STATUTE 136-96 THE MYRA S. WEST HEIRS HAVE FILED A DECLARATION OF WITHDRAWAL OF DEDICATION OF ABANDONED STREETS AND TERMINATION OF EASEMENTS AND RECORDED IN THE DUPLIN COUNTY REGISTER OF DEEDS.

B0022 P0254 10-31-2007 11:26:26.000
Davis H. Brinson
Duplin County, NC Register of Deeds page 1 of 1

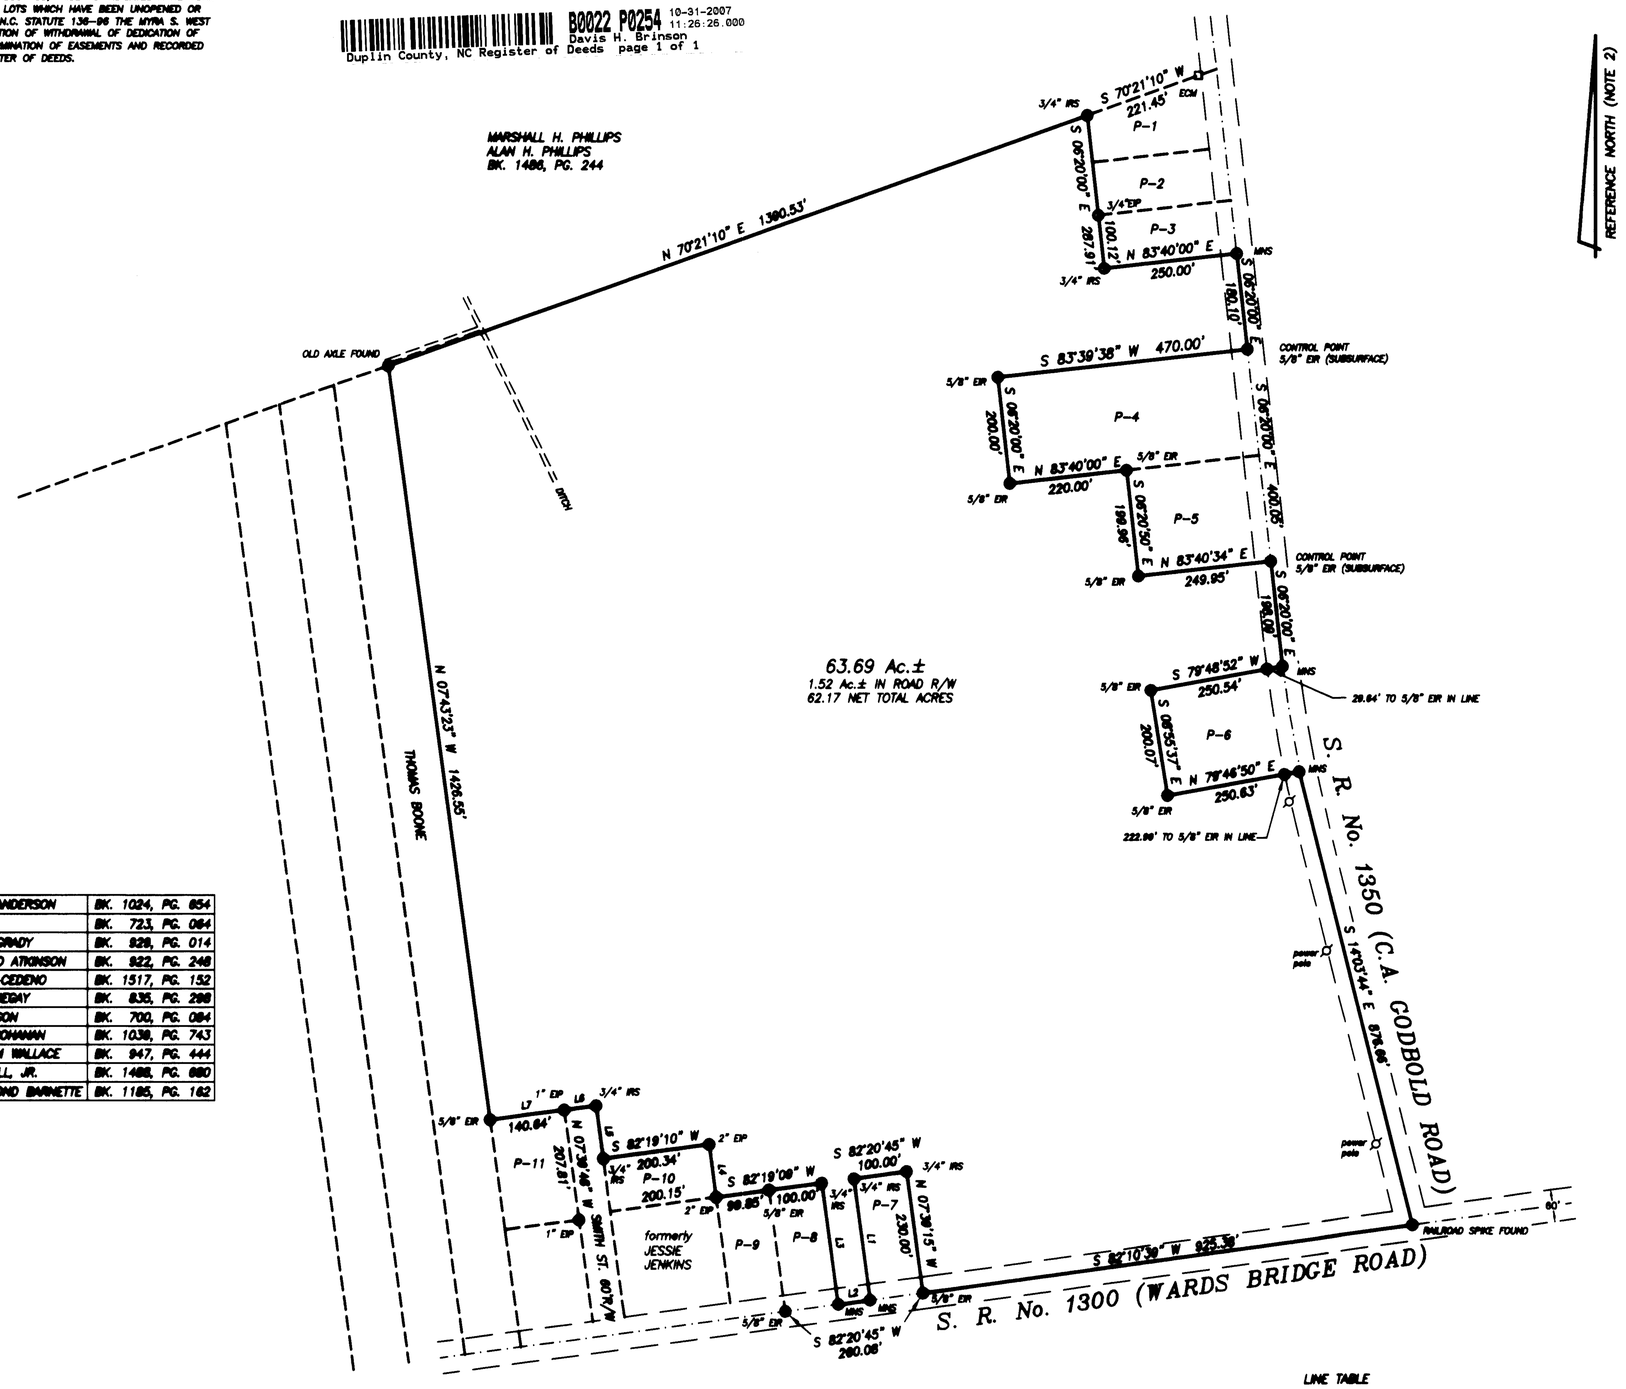

P-1	DORIS WHITE SANDERSON	BK. 1024, PG. 854
P-2	WILLIAM GRADY	BK. 723, PG. 064
P-3	WILLIAM DAVID GRADY	BK. 928, PG. 014
P-4	DONALD EDWARD ATKINSON	BK. 922, PG. 248
P-5	EVELYN BELEN-CEDENO	BK. 1517, PG. 152
P-6	JAMES W. KORNEGAY	BK. 835, PG. 298
P-7	JUDY R. HARDISON	BK. 700, PG. 084
P-8	LAWRENCE C. BOHANAN	BK. 1038, PG. 743
P-9	ROBERT GRAHAM WALLACE	BK. 947, PG. 444
P-10	JERRY W. EZZELL, JR.	BK. 1488, PG. 880
P-11	ANTHONY RAYMOND BARNETTE	BK. 1185, PG. 162

LEGEND

- MNS – "MAG" NAIL SET
- EIR – EXISTING IRON ROD
- EIP – EXISTING IRON PIPE
- ISS – IRON STAKE SET
- IRS – IRON ROD SET
- IPS – IRON PIPE SET
- ECM – EXISTING CONCRETE MONUMENT
- CMS – CONCRETE MONUMENT SET
- NCGS – NC GEODETIC SURVEY TRAVERSE STATION
- OHD – OVERHEAD (ELECTRIC/TELEPHONE LINES)

LINE TABLE

LINE	BEARING	DISTANCE
L1	S 07°39'15" E	230.00'
L2	S 82°20'45" W	60.08'
L3	N 07°39'15" W	230.00'
L4	N 07°39'15" W	100.00'
L5	N 07°39'15" W	100.16'
L6	S 82°19'26" W	60.08'
L7	S 82°19'26" W	140.64'

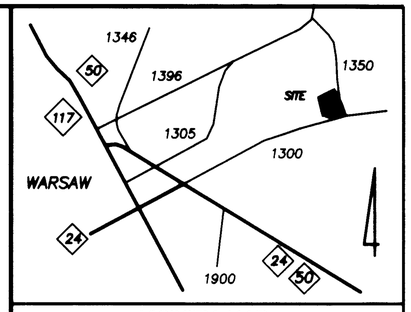

VICINITY MAP

RECORDED REFERENCES:

BOOK 486, PAGE 405
MAP BOOK 05, PAGE 10

ALL REFERENCES ARE RECORDED IN THE DUPLIN COUNTY REGISTRY OR CLERK OF COURT.

I, BRENT H. WHITFIELD, REGISTERED LAND SURVEYOR NO. L-3589 CERTIFY THAT THIS PLAT IS OF A SURVEY OF AN EXISTING PARCEL OR PARCELS OF LAND AND DOES NOT CREATE A STREET OR CHANGE AN EXISTING STREET.

Brent H. Whitfield 10-31-07
BRENT H. WHITFIELD L-3589

CERTIFICATE OF SURVEY & ACCURACY:

STATE OF NORTH CAROLINA --- DUPLIN COUNTY
I, BRENT H. WHITFIELD, A PROFESSIONAL LAND SURVEYOR, CERTIFY THAT THIS MAP WAS DRAWN FROM AN ACTUAL FIELD SURVEY PERFORMED UNDER MY DIRECTION AND SUPERVISION USING THE RECORDED REFERENCES ABOVE: THAT THE BOUNDARIES NOT SURVEYED ARE CLEARLY INDICATED AS DRAWN; THAT THE RATIO OF PRECISION IS 1:10,000+ AND THAT THIS MAP CONFORMS TO GS 47-30 AS AMENDED. WITNESS MY ORIGINAL SIGNATURE AND SEAL.

Brent H. Whitfield 10-31-07
BRENT H. WHITFIELD L-3589

NORTH CAROLINA PROFESSIONAL SEAL L-3589 LAND SURVEYOR BRENT H. WHITFIELD

REVIEW OFFICER'S CERTIFICATE:

STATE OF NORTH CAROLINA --- DUPLIN COUNTY
I, GARY M. ROSE, REVIEW OFFICER OF DUPLIN COUNTY, CERTIFY THAT THE MAP OR PLAT TO WHICH THIS CERTIFICATION IS AFFIXED MEETS ALL STATUTORY REQUIREMENTS FOR RECORDING.

Gary M. Rose
REVIEW OFFICER
10-31-07
DATE

CERTIFICATE OF REGISTRY:

STATE OF NORTH CAROLINA --- DUPLIN COUNTY
FILED FOR REGISTRATION, THIS
THE 31 DAY OF Oct, 2007,
AT 11:26:26:000 O'CLOCK A.M.
IN MAP BOOK 22, PAGE 254
DAVIS H. BRINSON, REGISTER OF DEEDS
BY: Janet Moore Asst

BRINSONDH10/07/2007

Brent H. Whitfield & Associates
P.O. BOX 261 213 WASHINGTON CIRCLE
WALLACE N.C. 28466
PHONE (910) 285-4222

DATE: JULY 18, 2007
200 0 200 400
SCALE 1" = 200'

TOWNSHIP – WARSAW
COUNTY – DUPLIN
STATE OF NORTH CAROLINA

BOUNDARY SURVEY FOR:

MYRA S. WEST HEIRS