
B0023 P0335 02-10-2009 09:59:30.000
Davis H. Brinson
Duplin County, NC Register of Deeds page 1 of 1

LEGEND

- MNS – "MAG" NAIL SET CENTERLINE PAVEMENT
- EIR – EXISTING IRON ROD
- EIP – EXISTING IRON PIPE
- ISS – IRON STAKE SET
- IRS – IRON ROD SET
- IPS – IRON PIPE SET
- ECM – EXISTING CONCRETE MONUMENT
- CMS – CONCRETE MONUMENT SET
- △ NCGS – NC GEODETIC SURVEY TRAVERSE STATION

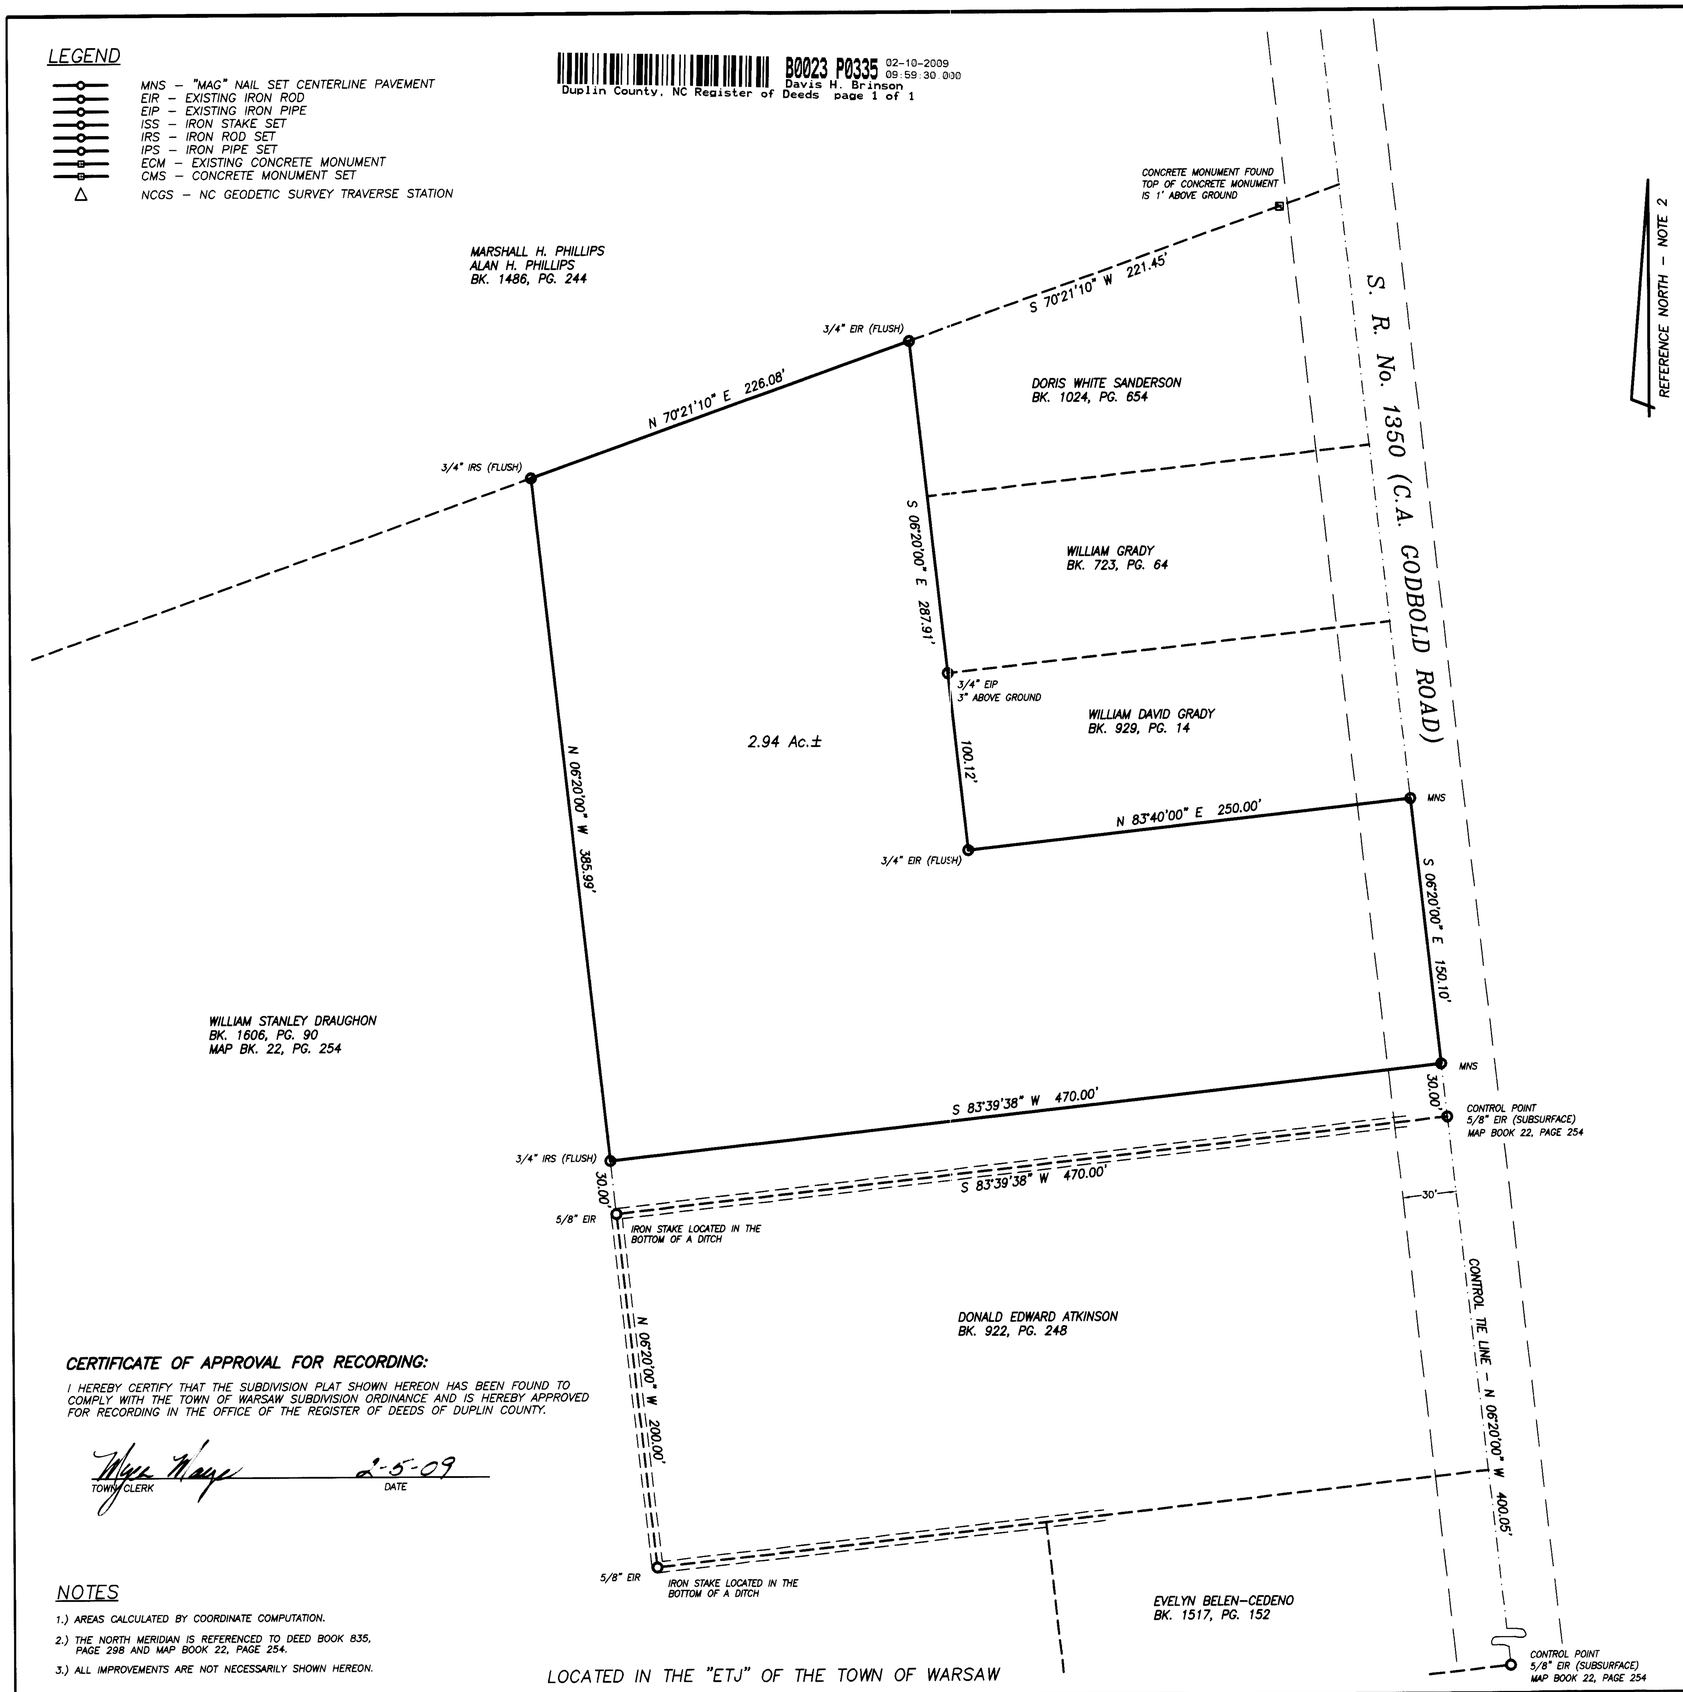

LOCATED IN THE "ETJ" OF THE TOWN OF WARSAW

CERTIFICATE OF APPROVAL FOR RECORDING:

I HEREBY CERTIFY THAT THE SUBDIVISION PLAT SHOWN HEREON HAS BEEN FOUND TO COMPLY WITH THE TOWN OF WARSAW SUBDIVISION ORDINANCE AND IS HEREBY APPROVED FOR RECORDING IN THE OFFICE OF THE REGISTER OF DEEDS OF DUPLIN COUNTY.


Myra Mayo 2-5-09
TOWN CLERK DATE

NOTES

1.) AREAS CALCULATED BY COORDINATE COMPUTATION.

2.) THE NORTH MERIDIAN IS REFERENCED TO DEED BOOK 835, PAGE 298 AND MAP BOOK 22, PAGE 254.

3.) ALL IMPROVEMENTS ARE NOT NECESSARILY SHOWN HEREON.

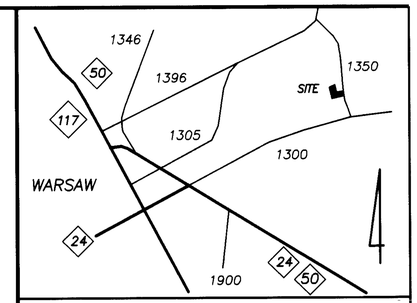

VICINITY MAP

RECORDED REFERENCES:

BOOK 1606, PAGE 90
MAP BOOK 22, PAGE 254

ALL REFERENCES ARE RECORDED IN THE DUPLIN COUNTY REGISTRY.

FLOOD ZONE STATEMENT:

THE SURVEY SITE IS NOT LOCATED IN A DESIGNATED FLOOD HAZARD AREA AS DEPICTED UPON THE F.I.R.M. COMMUNITY PANEL # 370083 2486 J DATED FEB. 16, 2006. PUBLISHED BY THE FEDERAL EMERGENCY MANAGEMENT AGENCY.

I, BRENT H. WHITFIELD, PROFESSIONAL LAND SURVEYOR NO. L-3589 CERTIFY THAT THIS PLAT IS OF A SURVEY THAT CREATES A SUBDIVISION OF LAND WITHIN THE AREA OF A COUNTY OR MUNICIPALITY THAT HAS AN ORDINANCE THAT REGULATES PARCELS OF LAND.

Brent H. Whitfield 2-03-09
BRENT H. WHITFIELD L-3589

CERTIFICATE OF SURVEY & ACCURACY:

STATE OF NORTH CAROLINA --- DUPLIN COUNTY
I, BRENT H. WHITFIELD, A PROFESSIONAL LAND SURVEYOR, CERTIFY THAT THIS MAP WAS DRAWN FROM AN ACTUAL FIELD SURVEY PERFORMED UNDER MY DIRECTION AND SUPERVISION USING THE RECORDED REFERENCES ABOVE: THAT THE BOUNDARIES NOT SURVEYED ARE CLEARLY INDICATED AS DRAWN; THAT THE RATIO OF PRECISION IS 1:10,000+ AND THAT THIS MAP CONFORMS TO GS 47-30 AS AMENDED. WITNESS MY ORIGINAL SIGNATURE AND SEAL.

Brent H. Whitfield 2-03-09
BRENT H. WHITFIELD L-3589 DATE

REVIEW OFFICER'S CERTIFICATE:

STATE OF NORTH CAROLINA --- DUPLIN COUNTY

I, Joshua D. Norwood
REVIEW OFFICER OF DUPLIN COUNTY, CERTIFY THAT THE MAP OR PLAT TO WHICH THIS CERTIFICATION IS AFFIXED MEETS ALL STATUTORY REQUIREMENTS FOR RECORDING.

Joshua D. Norwood
REVIEW OFFICER

2-10-2009
DATE

CERTIFICATE OF REGISTRY:

STATE OF NORTH CAROLINA --- DUPLIN COUNTY

FILED FOR REGISTRATION, THIS
THE 10th DAY OF February, 2009,
AT 09:59:30.000 O'CLOCK A.M.
IN MAP BOOK 23, PAGE 335
DAVIS H. BRINSON, REGISTER OF DEEDS
BY: Jeanne W. Cox Deputy

DRAUGHON100.DWG

Brent H. Whitfield & Associates
P.O. BOX 261 213 WASHINGTON CIRCLE
WALLACE N.C. 28466
PHONE (910) 285-4222

DATE: JANUARY 28, 2009

60 0 60 120
SCALE 1" = 60'

TOWNSHIP – WARSAW
COUNTY – DUPLIN
STATE OF NORTH CAROLINA

FINAL PLAT OF SUBDIVISION FOR:

WILLIAM DAVID GRADY