Book 55 Page 5

NOTE -- See survey "S. D. EUBANKS EST.", dated Aug. 1954, by Hunter Jones, CE

FILED
BOOK 55 5
MAY 4 2 45 PM '90
BETTY JUNE HAYES REG. OF DEEDS ORANGE COUNTY

"I hereby certify that the division of property shown and described hereon is exempt from the Orange County Subdivision Regulations by definition."

M. Scarlo — 5/4/90
Planning Director or Authorized Agent — Date

PROPERTY SURVEYED FOR

RICHARD GRANT

ENO TWP., ORANGE CO., NORTH CAROLINA
APRIL 30, 1990

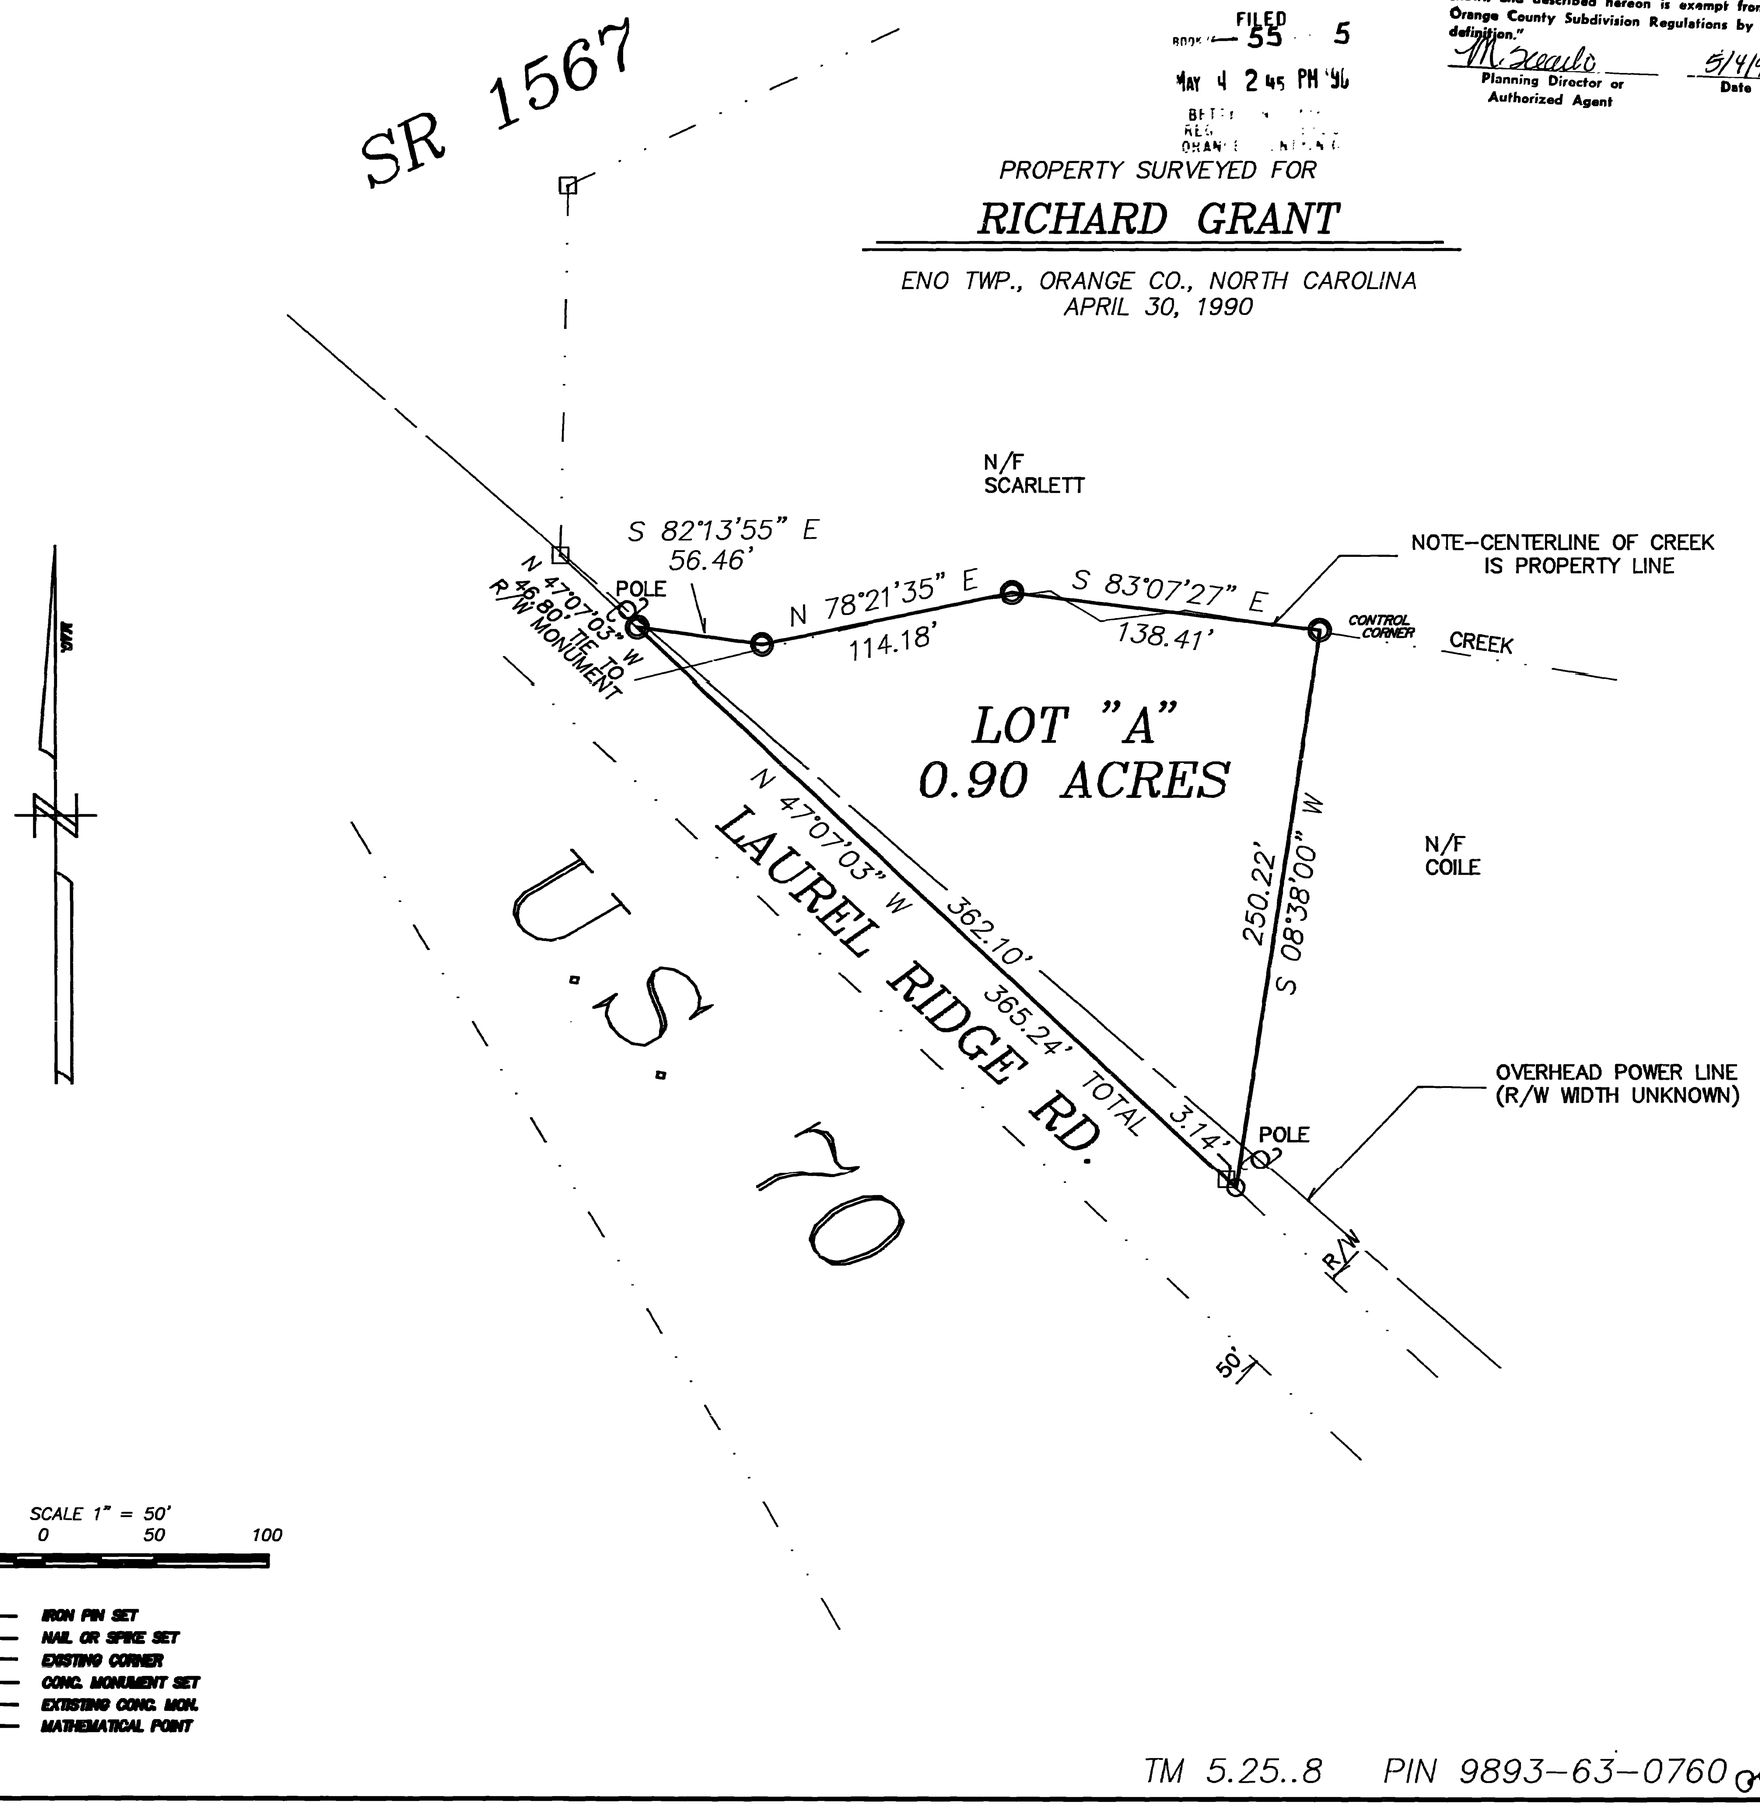

SCALE 1" = 50'
50 0 50 100

—o— IRON PIN SET
—⊙— NAIL OR SPIKE SET
—●— EXISTING CORNER
—□— CONC. MONUMENT SET
—■— EXISTING CONC. MON.
—△— MATHEMATICAL POINT

TM 5.25..8 PIN 9893-63-0760

VICINITY MAP

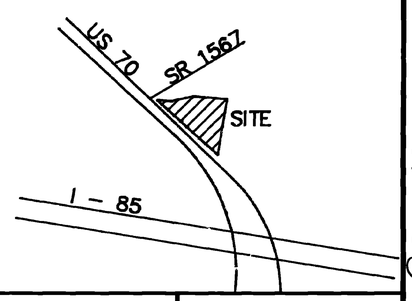

NORTH CAROLINA REGISTERED SEAL L-2544 LAND SURVEYOR ALOIS CALLEMYN

SHERRY L. DIXON NOTARY PUBLIC ORANGE COUNTY

I, ALOIS CALLEMYN, RLS 2544, CERTIFY THAT THIS MAP WAS DRAWN FROM AN ACTUAL FIELD SURVEY PERFORMED UNDER MY DIRECTION AND SUPERVISION; THAT THE ERROR OF CLOSURE IS LESS THAN 1:10,000; THAT THE LINES NOT SURVEYED ARE SHOWN AS BROKEN LINES PLOTTED FROM THE REFERENCED INFORMATION; THAT THIS MAP WAS PREPARED IN ACCORDANCE WITH G.S. 47-30, AS AMENDED. WITNESS MY HAND AND OFFICIAL SEAL THIS 30 DAY OF APRIL, 1990

REGISTERED LAND SURVEYOR

NORTH CAROLINA, ORANGE COUNTY

I, SHERRY L. DIXON, A NOTARY PUBLIC OF THE COUNTY AND STATE AFORESAID, CERTIFY THAT ALOIS CALLEMYN, A REGISTERED LAND SURVEYOR, PERSONALLY APPEARED BEFORE ME THIS DAY AND ACKNOWLEDGED THE DUE EXECUTION OF THE FOREGOING CERTIFICATE. WITNESS MY HAND AND OFFICIAL SEAL THIS 30 DAY OF APRIL, 1990 APRIL, 1990

NOTARY PUBLIC
MY COMMISSION EXPIRES MAY 14, 1990

NORTH CAROLINA
ORANGE COUNTY

THE FORGOING CERTIFICATE OF SHERRY L. DIXON NOTARY PUBLIC, IS CERTIFIED TO BE CORRECT. THIS MAP WAS PRESENTED FOR REGISTRATION AND RECORDED IN THIS OFFICE THE 4th DAY OF May, 1990 1990 AT 2:45 O'CLOCK P.M. IN BOOK 55 PAGE 5
Betty June Hayes, Register of Deeds By: Deborah B. Brooks Deputy

OWNER'S ADDRESS

RICHARD GRANT
P. O. BOX 224
GRAHAM, NC 27253

REFERENCES	REVISIONS
DB 555 PG 484	

REGISTERED LAND SURVEYORS

CALLEMYN LAND SURVEYORS

ALOIS CALLEMYN, RLS
104 N. CHURTON STREET
HILLSBOROUGH, NC 27278
919-732-3883

Book 55 page 5