

JOB No. 03-0131S
For: BUTZ

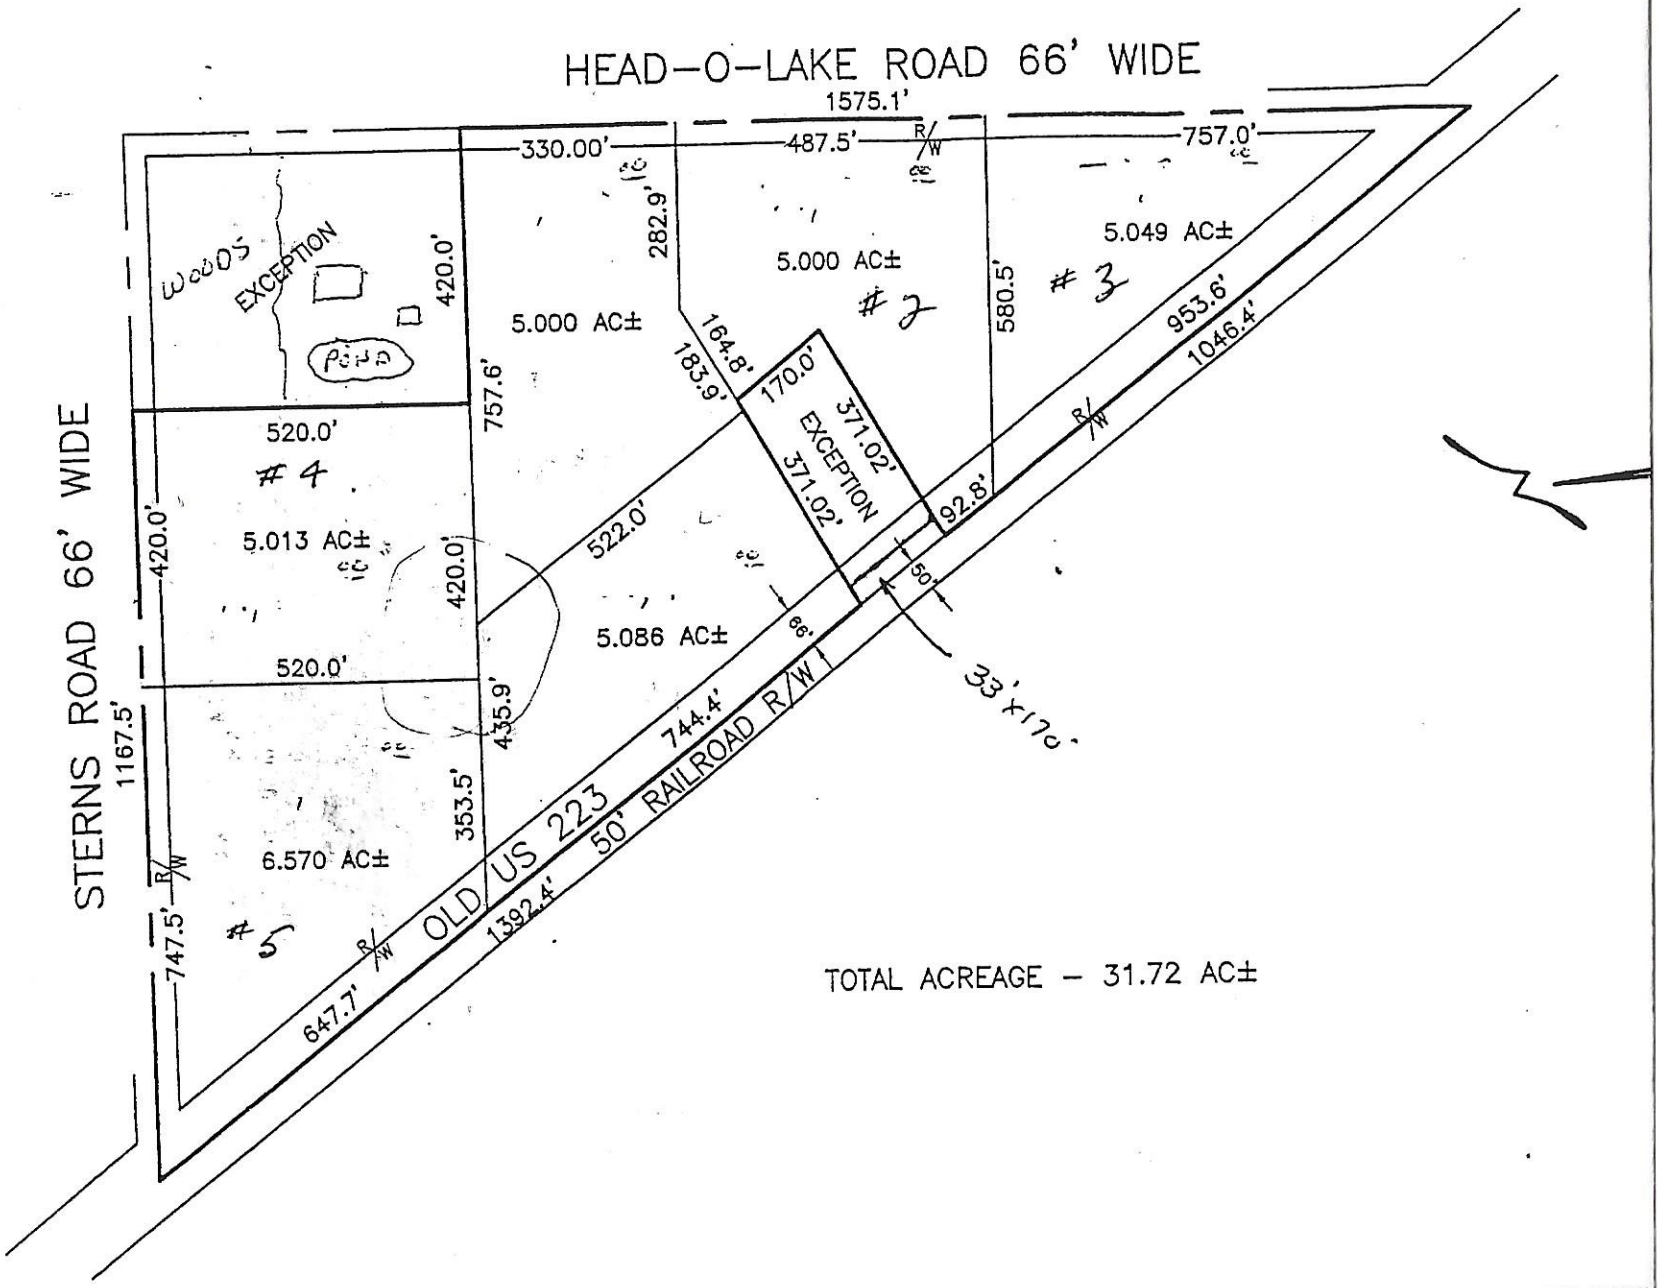


THIS DRAWING
DUPLICATED, M
FERRED OR
THE WRITTEN
G.B. WARNKE &
©2003, G.B

SKETCH OF PROPOSED SPLITS

PART OF THE NORTHEAST 1/4
OF SECTION 32,
TOWN. 8 SOUTH, RANGE 6 EAST,
WHITEFORD TOWNSHIP, MONROE COUNTY,
MICHIGAN.

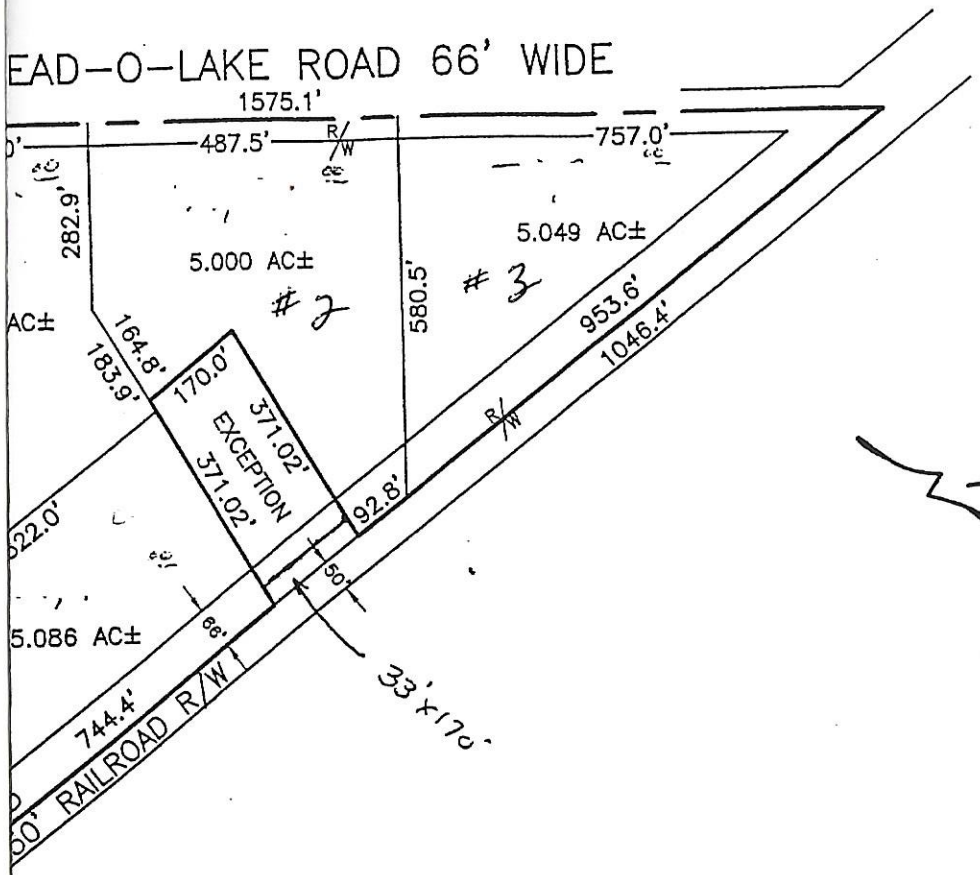

TOTAL ACREAGE – 31.72 AC±

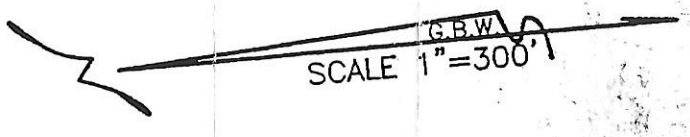

AUTO CAD REL.14 03-0131S.DWG

G.B. WARNKE & ASSOCIATES, INC.
PROFESSIONAL LAND SURVEYORS
727 W. Temperance Rd.
Temperance, MI 48182
(734) 847-7567
FAX (734) 847-1867

SURVEY	DRAWN	CHECKED	SHEET
N/A	MW		1 OF 2
SURVEY COMPLETED		DRAWING COMPLETED	
N/A		8-05-2003	

THIS DRAWING SHALL NOT BE DUPLICATED, MODIFIED, TRANSFERRED OR ISSUED WITHOUT THE WRITTEN CONSENT OF G.B. WARNKE & ASSOCIATES, INC.
©2003, G.B. WARNKE, JR.