


NOW OR FORMERLY  
H.F. BAXTER ESTATE

NOW OR FORMERLY  
H.F. BAXTER ESTATE

NOW OR FORMERLY  
H.F. BAXTER ESTATE

MAG

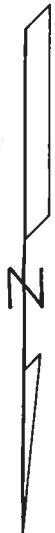


L.L. 243

L.L. 238

L.L. 244

L.L. 237

AREA OF ENTIRE TRACT 23.69 Acres

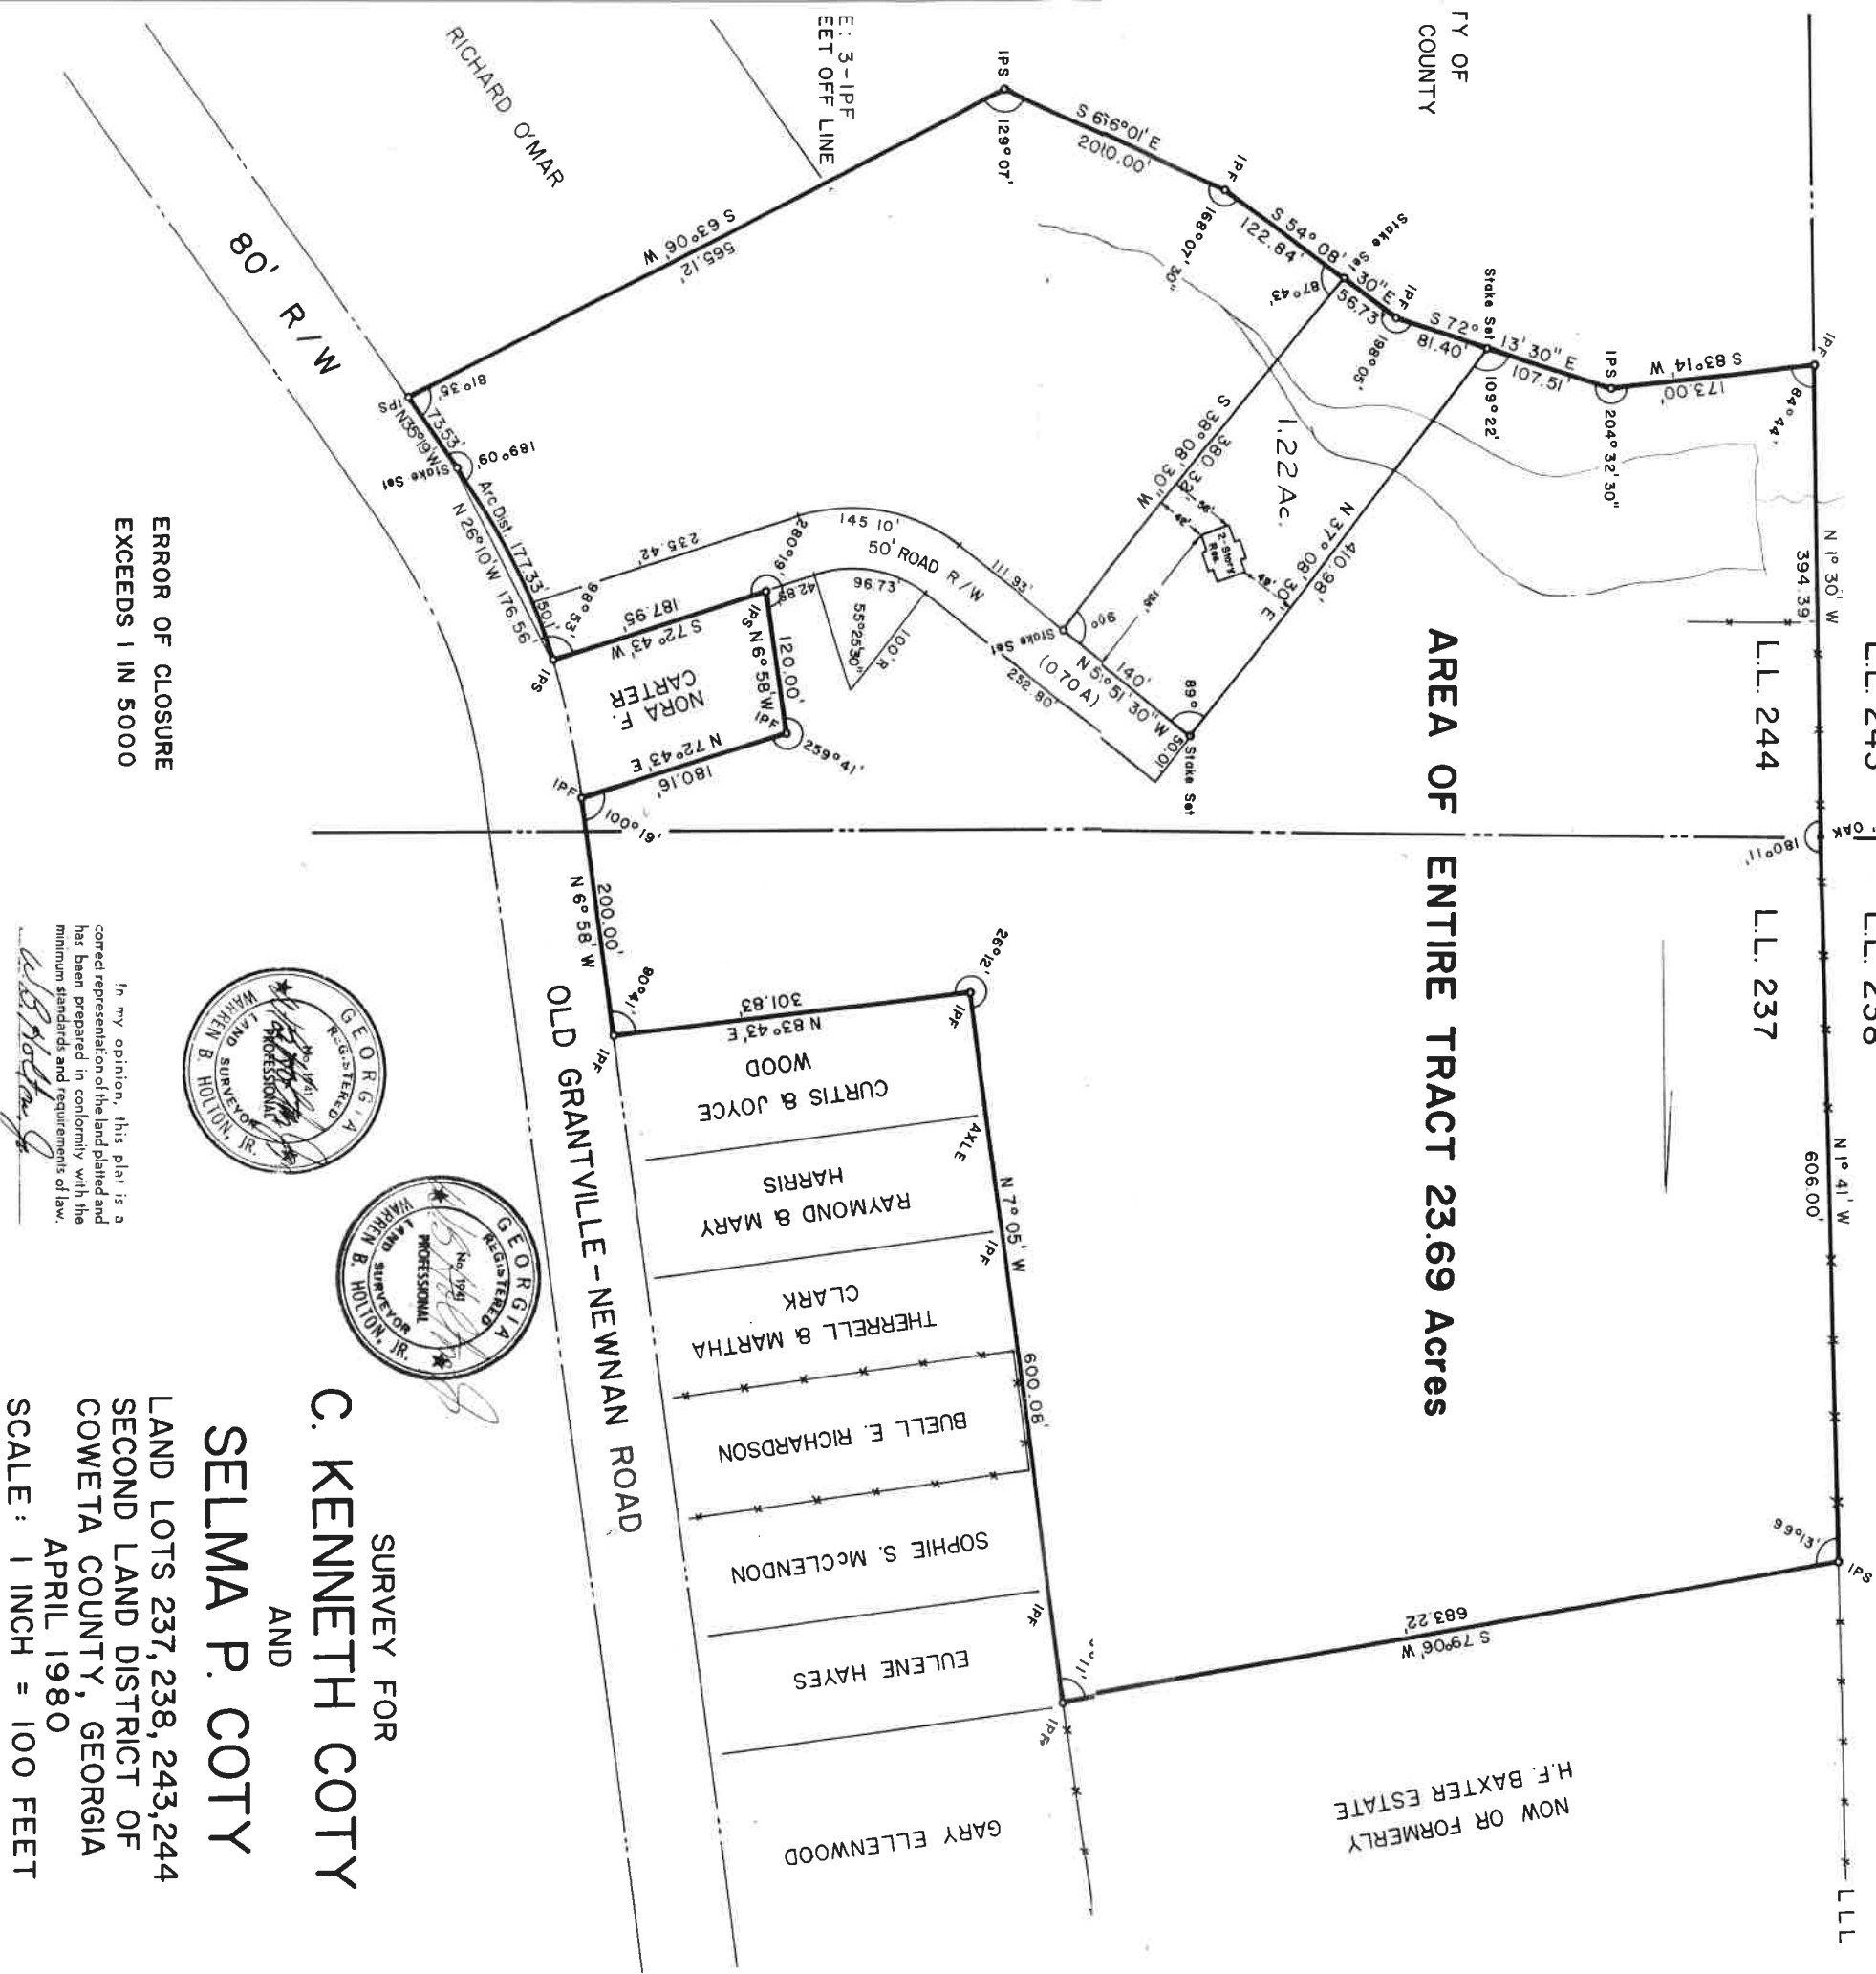

In my opinion, this plat is a correct representation of the land platted and has been prepared in conformity with the minimum standards and requirements of law.

*Warren B. Holton, Jr.*

SURVEY FOR  
C. KENNETH COTY  
AND  
SELMA P. COTY  
LAND LOTS 237, 238, 243, 244  
SECOND LAND DISTRICT OF  
COWETA COUNTY, GEORGIA  
APRIL 1980  
SCALE: 1 INCH = 100 FEET