

RECORDED'S INDEX  
LOCATION: LOT 2 OF

LOCATION: LOT 2 OF LOT 2 OF THE NORTHWEST QUARTER OF THE SOUTHEAST QUARTER, LOT 1 OF THE SOUTHEAST QUARTER OF THE SOUTHEAST QUARTER, AND THE NORTHEAST QUARTER OF THE SOUTHEAST QUARTER, ALL OF SECTION 7; AND LOT 2 OF THE NORTHWEST QUARTER OF THE SOUTHWEST QUARTER OF SECTION 8: ALL IN TOWNSHIP 90 NORTH, RANGE 1 WEST OF THE 5th P.M., DUBUQUE COUNTY, IOWA

REQUESTOR: JAMES R. WULFKUHL AND PENNY M. WULFEKUHL  
PROPRIETOR: JAMES R. WULFKUHL AND  
PENNY M. WULFEKUHL


SURVEYOR: DAVID P. SCHNEIDER  
SURVEYOR: SCHNEIDER LAND SURVEYING  
COMPANY: AND PLANNING, INC.

RETURN TO: DAVID P. SCHNEIDER  
P.O. BOX 128 FARLEY, IOWA  
Ph#563-744-3631 daves@yousq.net

## PLAT OF SURVEY (RETRACEMENT)

LOT 2 OF LOT 2 OF THE NORTHWEST QUARTER OF THE SOUTHEAST QUARTER, LOT 1 OF THE SOUTHEAST QUARTER OF THE SOUTHEAST QUARTER, AND THE NORTHEAST QUARTER OF THE SOUTHEAST QUARTER, ALL OF SECTION 7; AND LOT 2 OF THE NORTHWEST QUARTER OF THE SOUTHWEST QUARTER OF SECTION 8; ALL IN TOWNSHIP 90 NORTH, RANGE 1 WEST OF THE 5th P.M., DUBUQUE COUNTY, IOWA

SEE TESTS 2

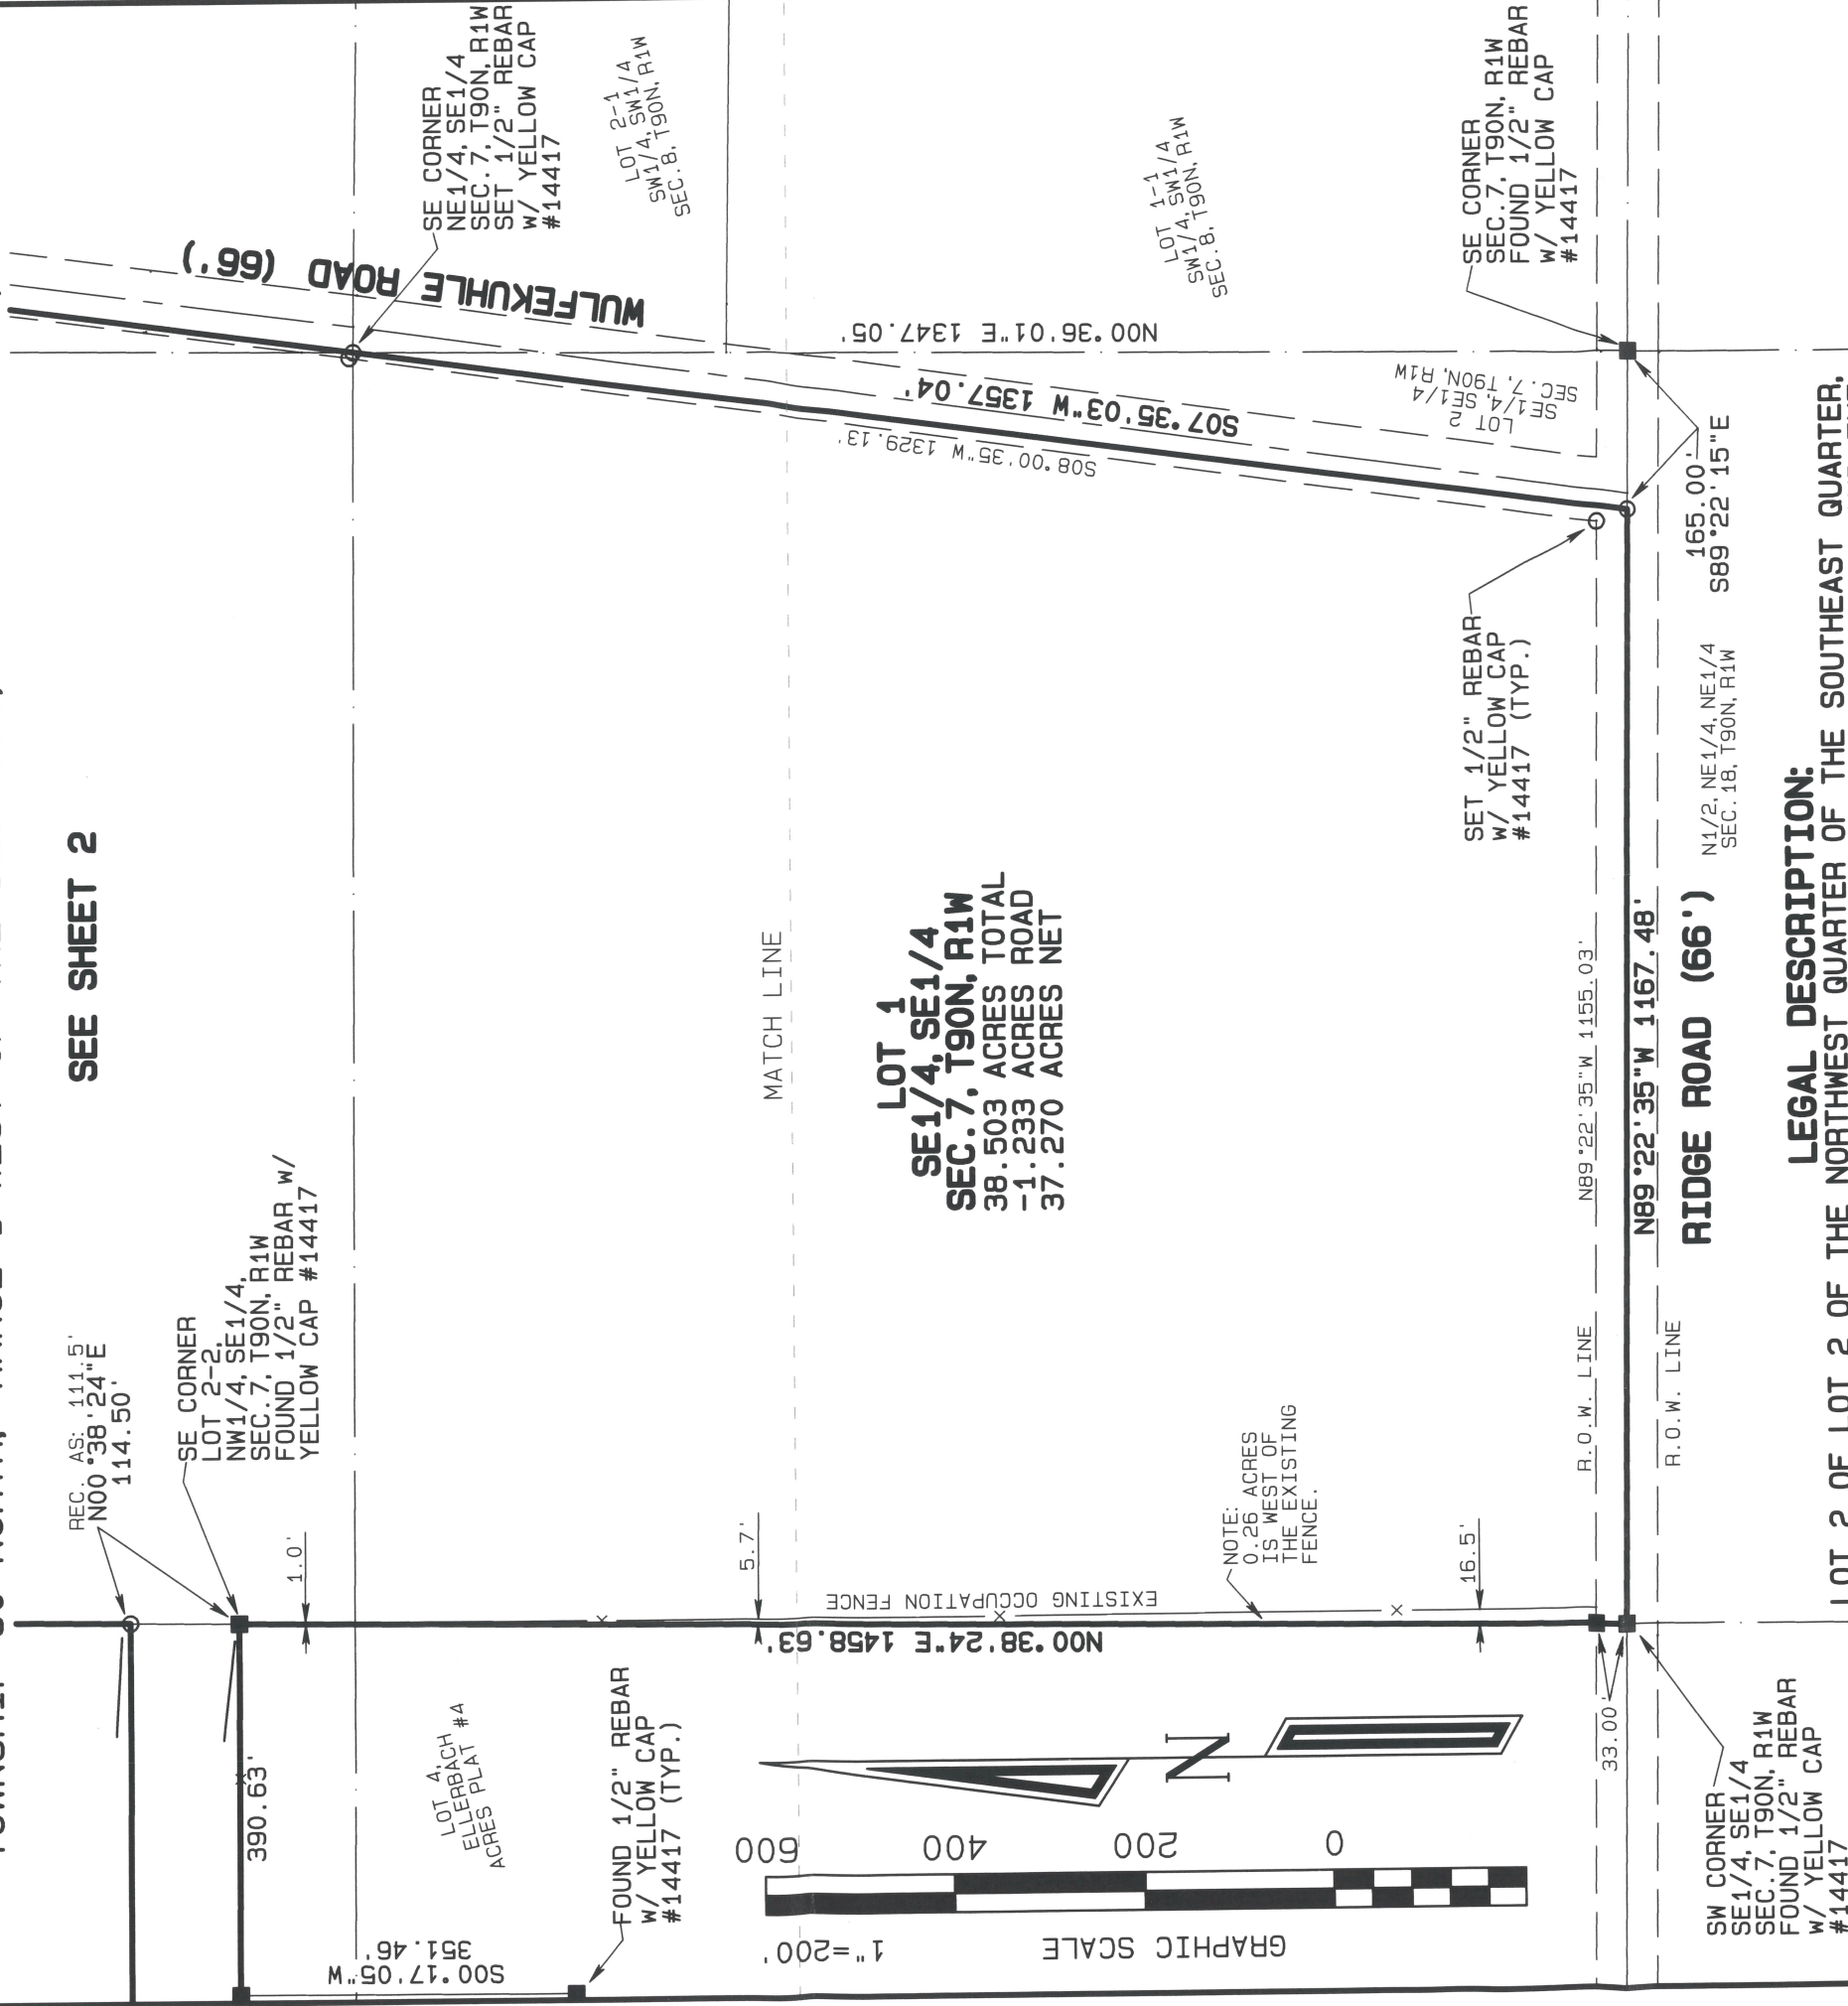

**LEGAL DESCRIPTION:**  
LOT 2 OF LOT 2 OF THE NORTHWEST QUARTER OF THE SOUTHEAST QUARTER,  
LOT 1 OF THE SOUTHEAST QUARTER OF THE SOUTHEAST QUARTER, AND THE  
NORTHEAST QUARTER OF THE SOUTHEAST QUARTER, ALL OF SECTION 7; AND  
LOT 2 OF THE NORTHWEST QUARTER OF THE SOUTHWEST QUARTER OF  
SECTION 8; ALL IN TOWNSHIP 90 NORTH, RANGE 1 WEST OF THE 5th P.M.,  
DUBUQUE COUNTY, IOWA

|                   |              |       |
|-------------------|--------------|-------|
| <b>TOTAL AREA</b> | 83.792 ACRES | TOTAL |
|                   | -1.666 ACRES | ROAD  |
|                   | 82.126 ACRES | NET   |



I hereby certify that this land surveying document was prepared and the related survey work was performed by me or under my direct personal supervision and that I am a duly licensed Land Surveyor under the laws of the State of Iowa.

David P. Schneider P.L.S. P14417 Date: 10/21/2026  
My license renewal date is December 31, 2027.  
Pages or sheets covered by this seal: SHEETS 1 & 2

**SCHNEIDER**  
Land Surveying  
&  
Planning, Inc.  
P.O. Box 128  
Farley, Iowa 52046  
Ph# 563-744-3631  
daves@yousq.net

Project: 3117RETRACE  
Survey Date: 8/25/2026  
Sheet: 1 of 2

