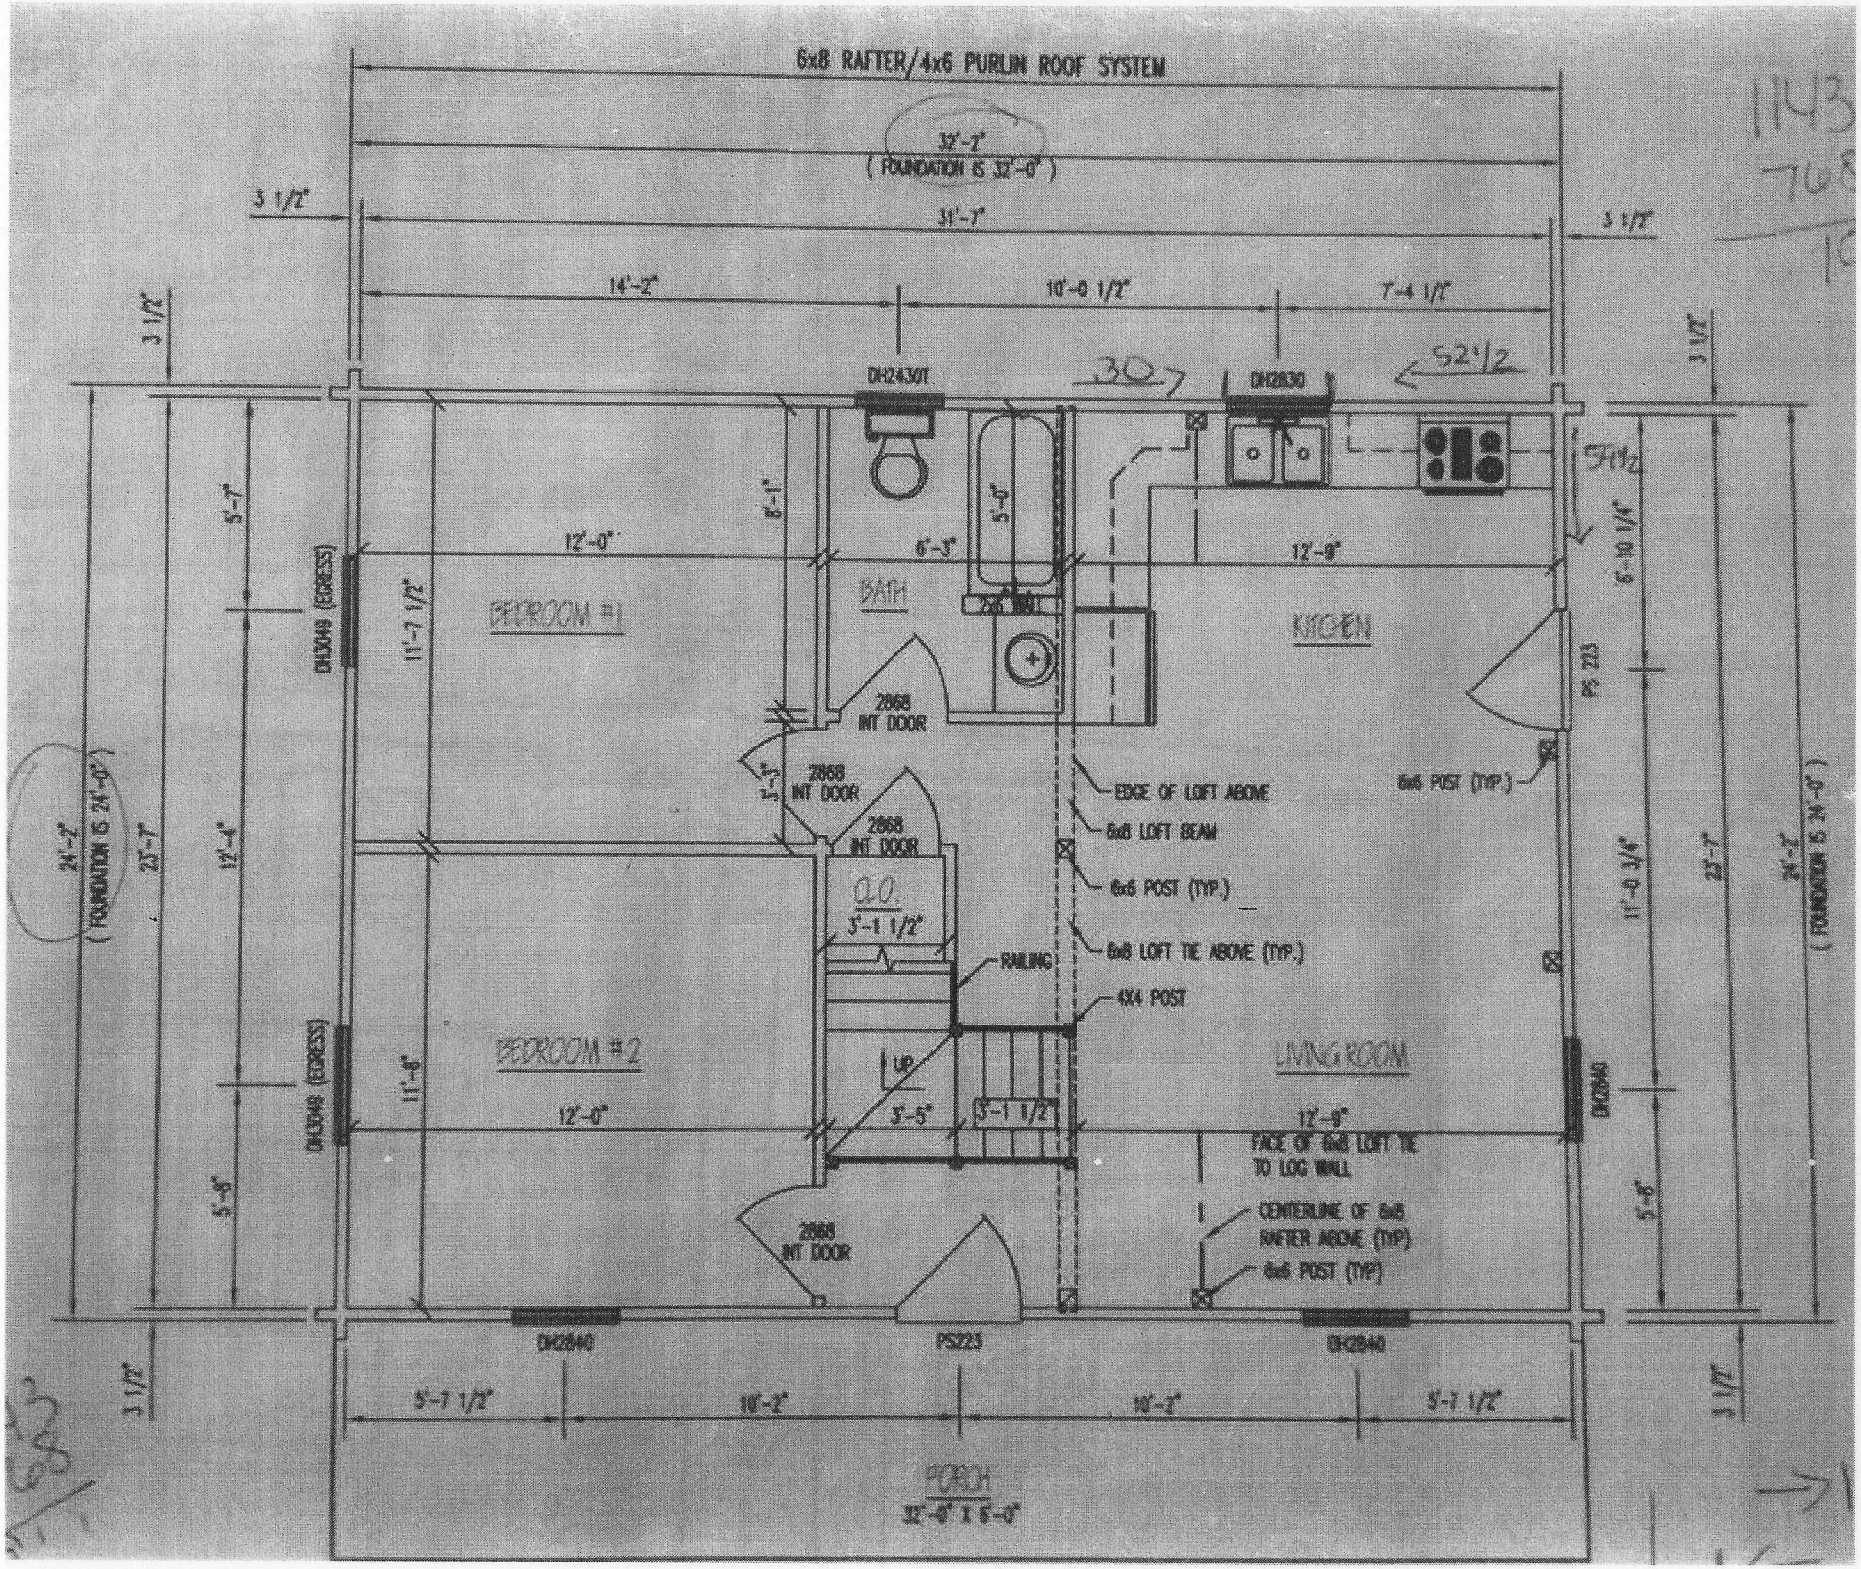
6x8 RAFTER/4x6 PURLIN ROOF SYSTEM
32'-7"
(FOUNDATION IS 32'-0")
31'-7"
3 1/2"
14'-2"
10'-8 1/2"
7'-4 1/2"
DH2430T
DH2830
BEDROOM #1
BATH
KITCHEN
LIVING ROOM
BEDROOM #2
DH3048 (EGRESS)
DH3048 (EGRESS)
DH2848
2868 INT DOOR
2868 INT DOOR
2868 INT DOOR
2868 INT DOOR
2-6 WALL
PS 223
EDGE OF LOFT ABOVE
6x8 LOFT BEAM
6x6 POST (TYP.)
6x8 POST (TYP.)
6x8 LOFT TIE ABOVE (TYP.)
RAILING
4X4 POST
UP
3'-5"
3'-1 1/2"
3'-1 1/2"
12'-8"
FACE OF 6x8 LOFT TIE TO LOG WALL
CENTERLINE OF 6x8 RAFTER ABOVE (TYP)
6x6 POST (TYP)
12'-0"
12'-0"
12'-8"
6'-3"
8'-1"
5'-7"
11'-7 1/2"
11'-6"
12'-4"
5'-6"
5'-6"
24'-2"
(FOUNDATION IS 24'-0")
23'-7"
24'-2"
(6'-0" IS HORIZONTAL)
23'-7"
11'-0 3/4"
6'-10 1/4"
DH2640
PS223
DH2640
5'-7 1/2"
10'-2"
10'-2"
5'-7 1/2"
PORCH
32'-0" X 6'-0"
3 1/2"
3 1/2"
3 1/2"
3 1/2"
3 1/2"
3 1/2"
307
S2 1/2
5 1/2

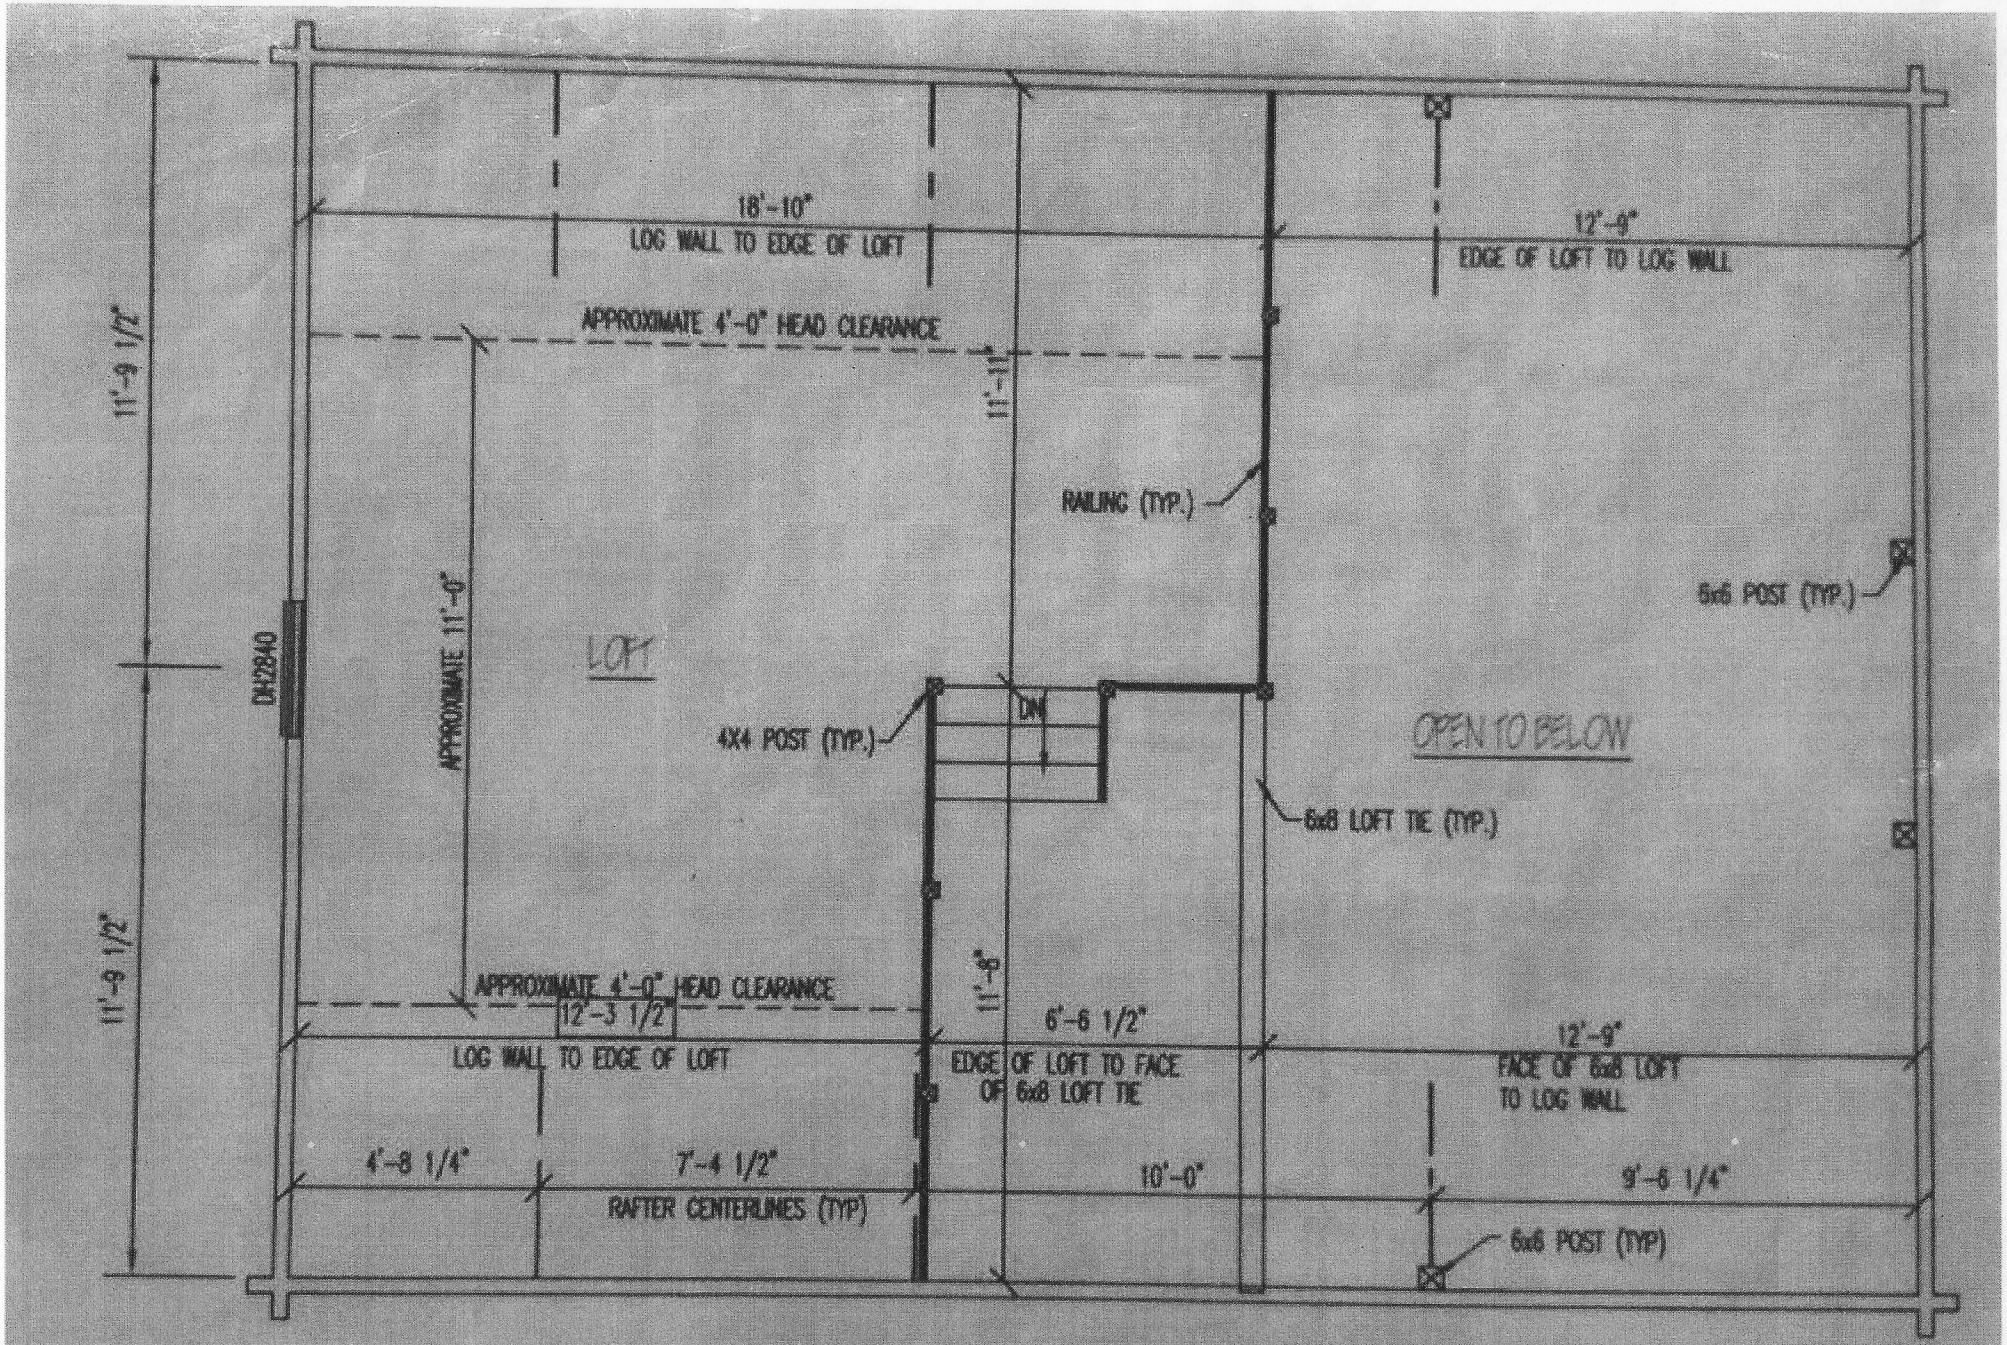

2nd LEVEL FLOOR PLAN

TOTAL FLOOR SPACE = 375 SQ. FT.