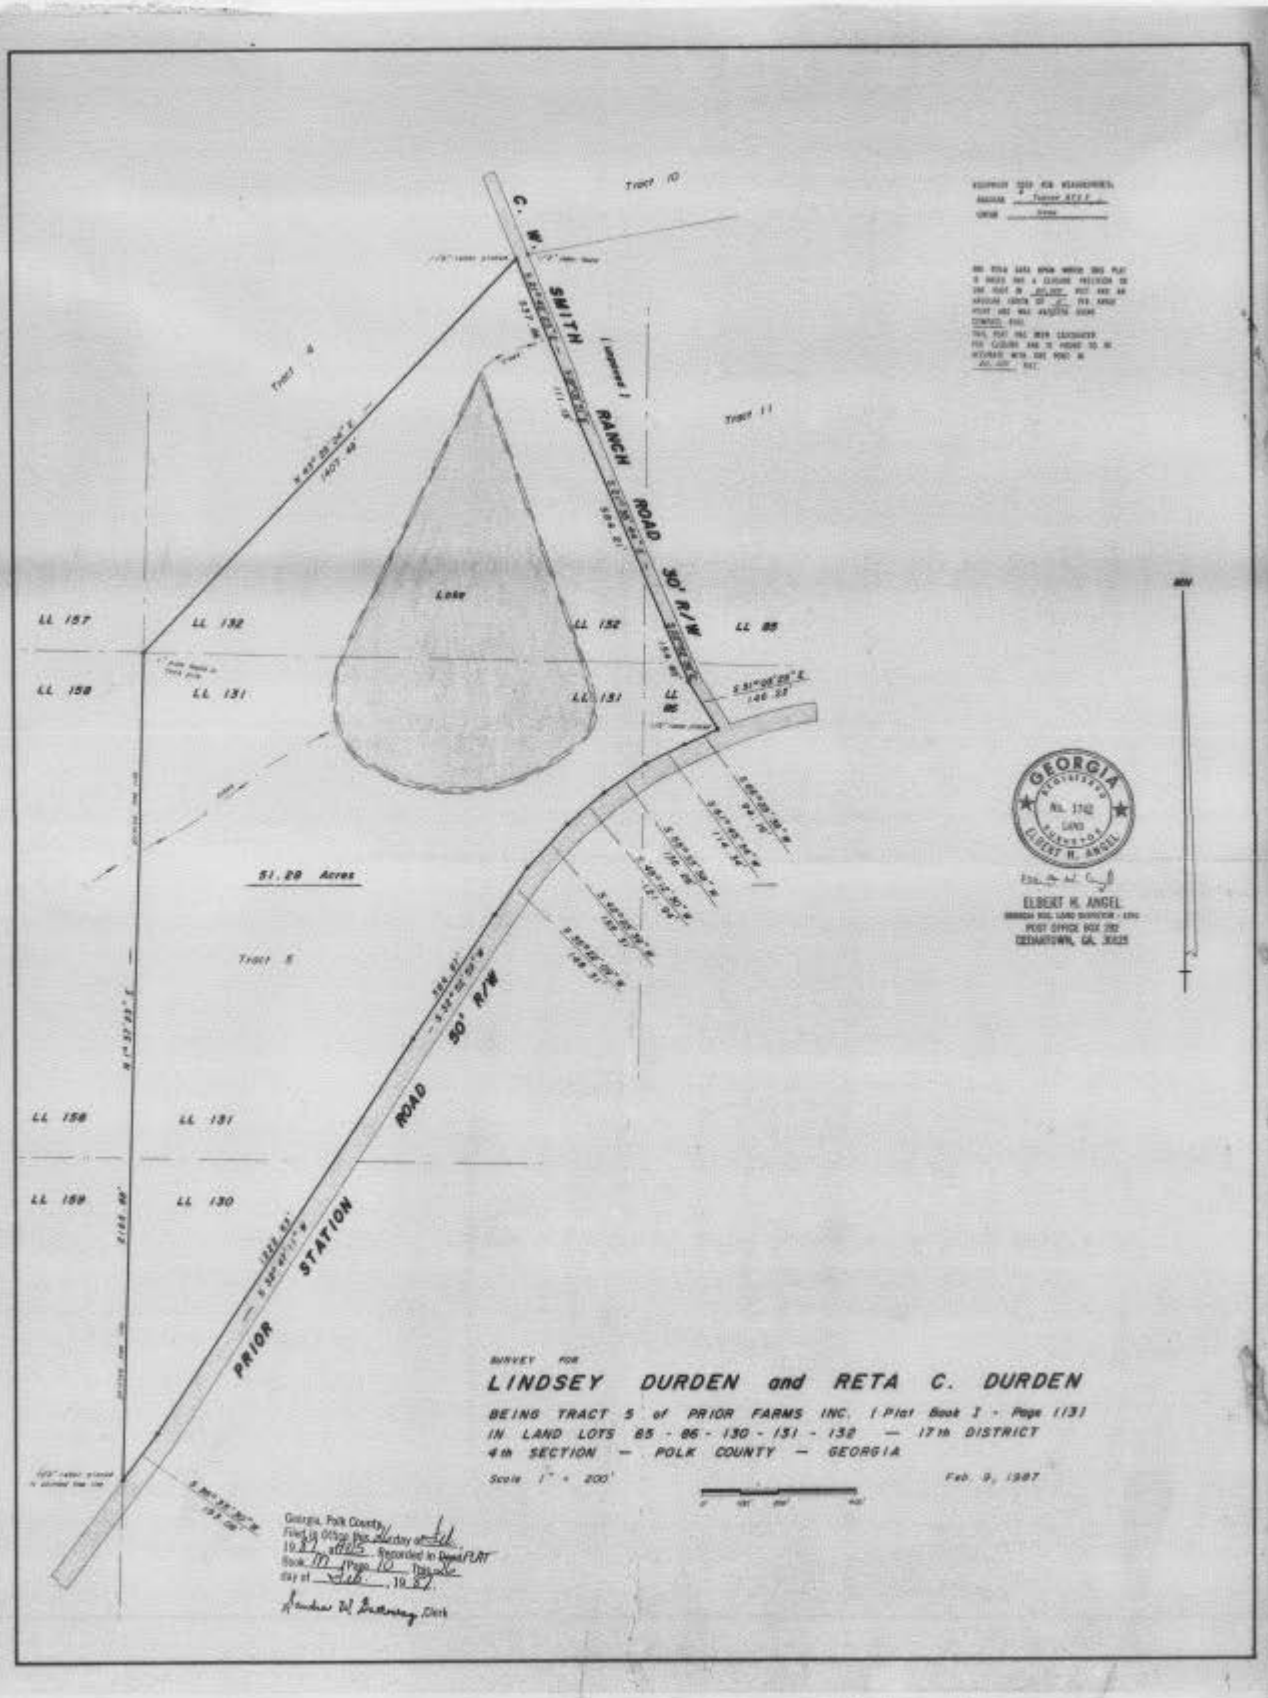
C. W. SMITH RANCH ROAD 50' R/W
PRIOR STATION ROAD 50' R/W
Tract 10
Tract 11
Tract 6
Tract 5
Lake
LL 157
LL 132
LL 152
LL 85
LL 158
LL 131
LL 159
LL 130
51.28 Acres
GEORGIA
No. 1742
LAND
SURVEYOR
ELBERT H. ANGEL
ELBERT H. ANGEL
CEDARTOWN, GA. 30125
MIN
SURVEY FOR
LINDSEY DURDEN and RETA C. DURDEN
BEING TRACT 5 of PRIOR FARMS INC. (Plat Book I - Page 131)
IN LAND LOTS 85 - 86 - 130 - 131 - 132 — 17th DISTRICT
4th SECTION — POLK COUNTY — GEORGIA
Scale 1" = 200'
Feb. 9, 1987
Georgia, Polk County,
Filed in Office this 1st day of April
1987 at 11:15 o'clock A.M. Recorded in Book PLAT
Book M Page 10 This 2nd
day of April, 1987
Theodore W. Sweeney, Clerk