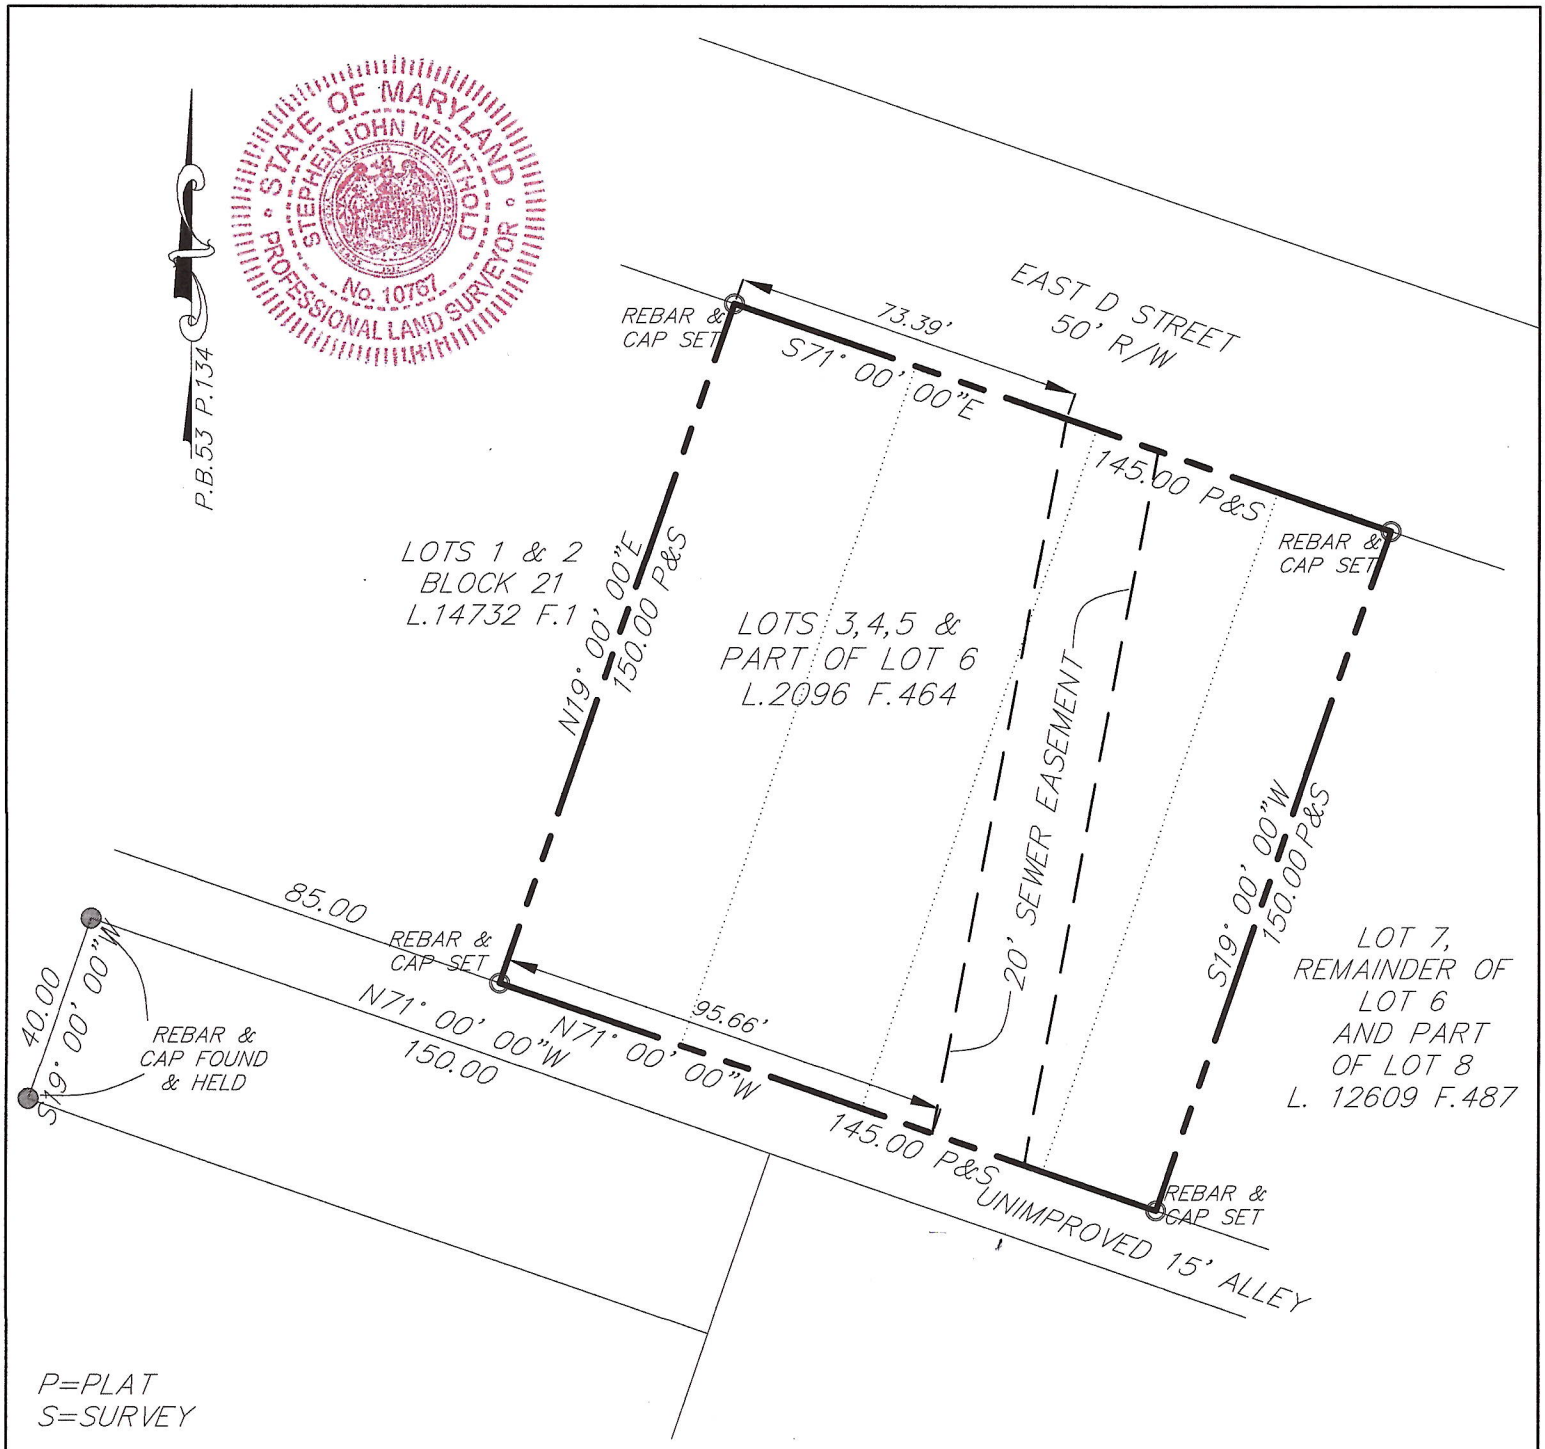

Date: 8-19-21 **Scale:** 1"=40' **Drawn by:** msw
Plat Book: WIP 11
Plat No: 473 **NO TITLE REPORT FURNISHED**
Work Order: 21-1388
Address: EAST D STREET
District: 25
Jurisdiction: FREDERICK COUNTY, MARYLAND

BOUNDARY SURVEY
LOTS 3, 4, 5 & PART OF LOT 6
BLOCK 21
MUTUAL LAND & IMPROVEMENT COMPANY
OF BALTIMORE CITY'S ADDITION TO BRUNSWICK

Surveyor's Certificate
My License expires on February 10, 2022

I hereby certify that the survey shown hereon is correct and that the location of the improvements shown hereon is correct and that there are no visible encroachments unless noted otherwise. Building restriction lines shown as per available information.

Meridian Surveys

Stephen J. Wenthold

MERIDIAN SURVEYS, INC.
P.O. BOX 549
FREDERICK, MD 21705
(301)721-9400