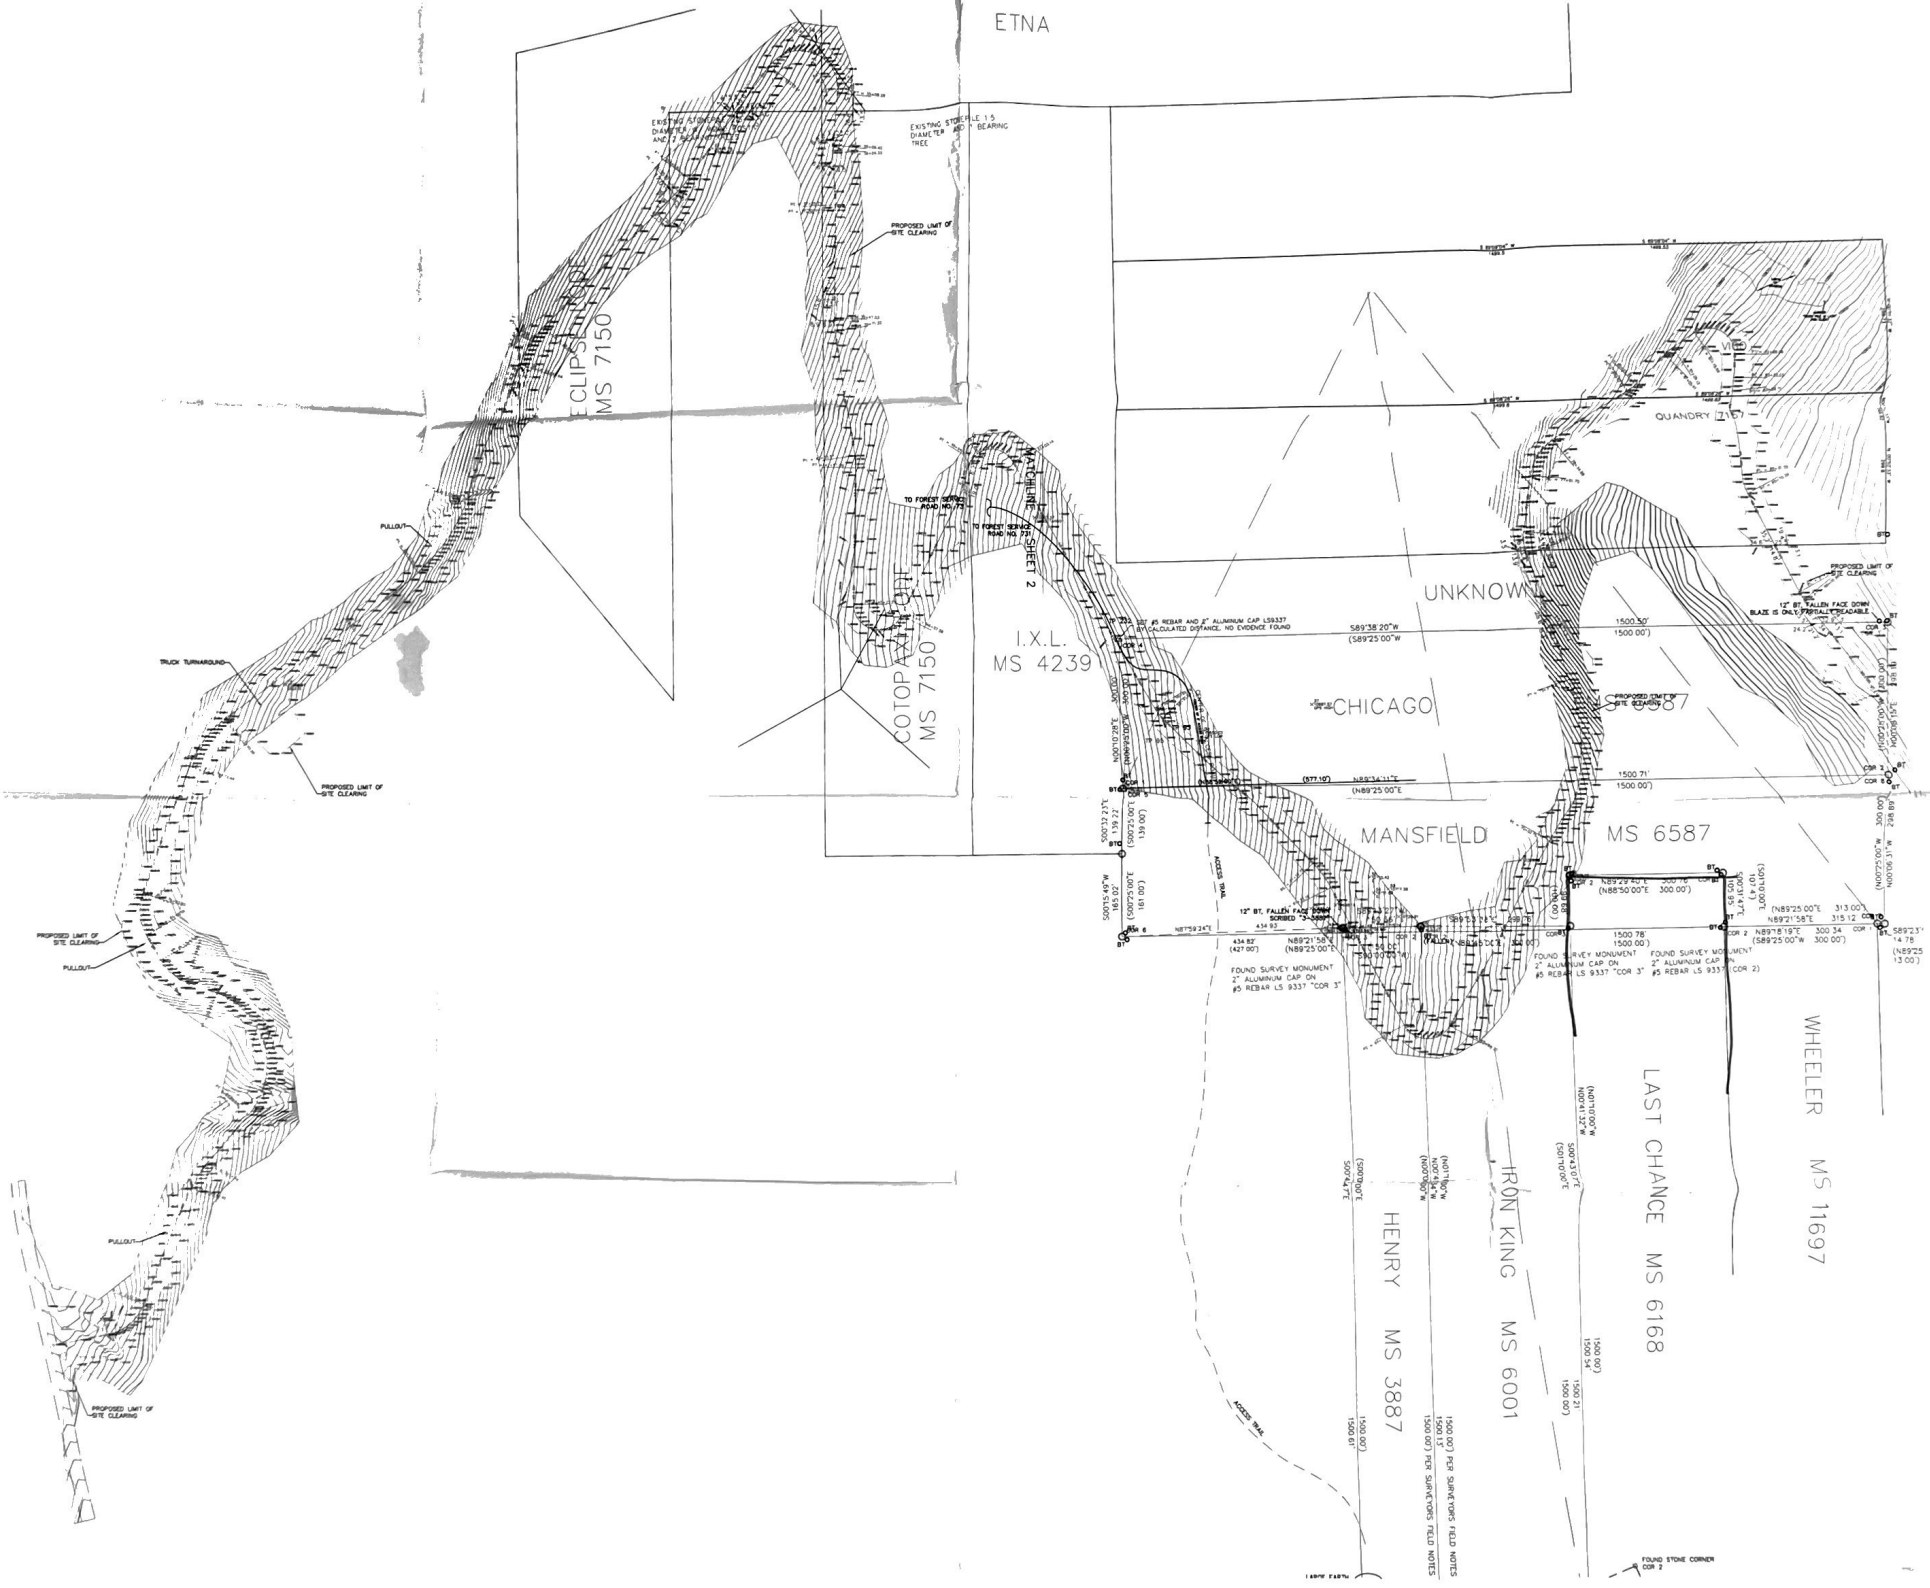
ETNA
ECLIPSE
MS 7150
COTOPAXI
MS 7150
I.X.L.
MS 4239
MATCHLINE
SHEET 2
UNKNOWN
CHICAGO
MANSFIELD
MS 6587
QUANDRY
WHEELER
MS 11697
LAST CHANCE
MS 6168
IRON KING
MS 6001
HENRY
MS 3887
PROPOSED LIMIT OF SITE CLEARING
PULLOUT
TRUCK TURNAROUND
ACCESS TRAIL
FOUND SURVEY MONUMENT 2" ALUMINUM CAP ON #5 REBAR LS 9337 "COR 3"
FOUND SURVEY MONUMENT 2" ALUMINUM CAP ON #5 REBAR LS 9337 (COR 2)
FOUND STONE CORNER COR 2