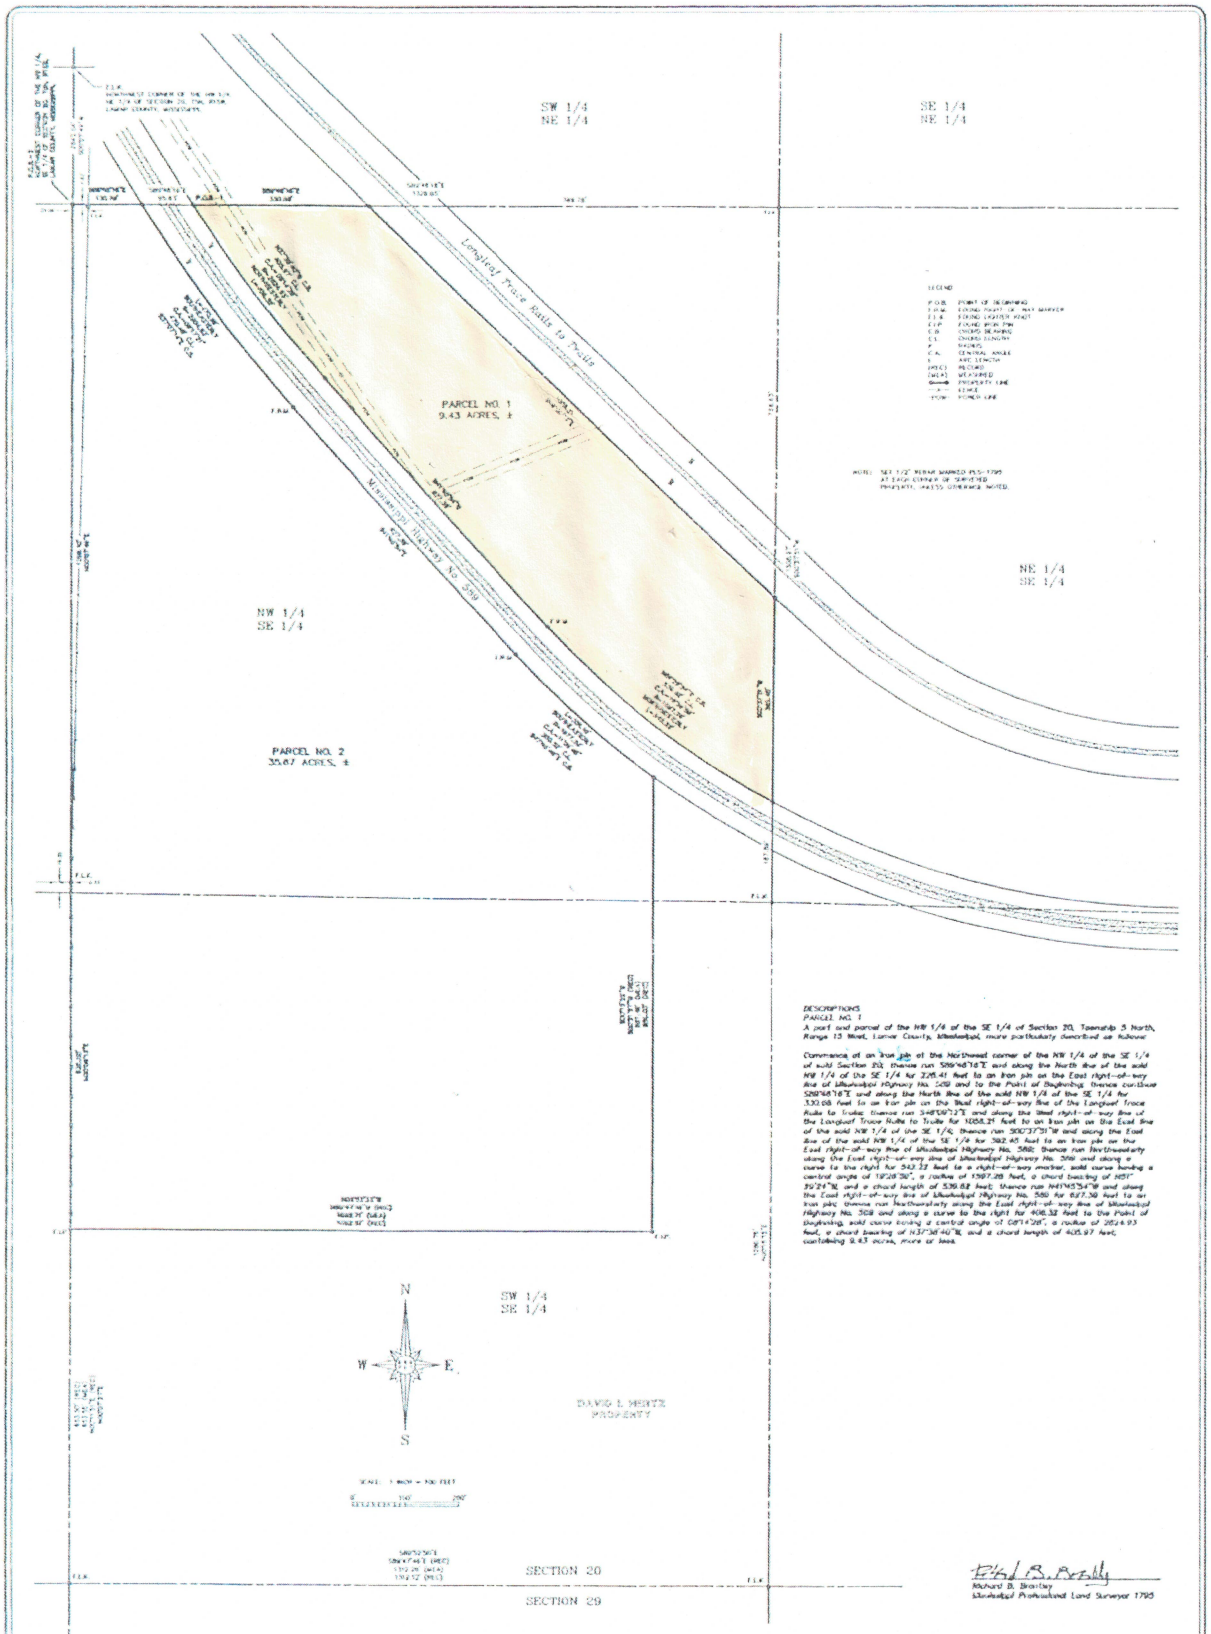

DESCRIPTIONS
PARCEL NO. 1
A part and parcel of the NW 1/4 of the SE 1/4 of Section 20, Township 5 North, Range 13 West, Lamar County, Mississippi, more particularly described as follows:

Commence at an iron pin at the Northeast corner of the NW 1/4 of the SE 1/4 of said Section 20; thence run S89°46'16"E and along the North line of the said NW 1/4 of the SE 1/4 for 295.41 feet to an iron pin on the East right-of-way line of Mississippi Highway No. 589 and to the Point of Beginning; thence continue S89°46'16"E and along the North line of the said NW 1/4 of the SE 1/4 for 330.68 feet to an iron pin on the West right-of-way line of the Longleaf Trace Rails to Trails; thence run S48°58'12"E and along the West right-of-way line of the Longleaf Trace Rails to Trails for 1058.21 feet to an iron pin on the East line of the said NW 1/4 of the SE 1/4; thence run S00°37'30"W and along the East line of the said NW 1/4 of the SE 1/4 for 382.45 feet to an iron pin on the East right-of-way line of Mississippi Highway No. 589; thence run Northwesterly along the East right-of-way line of Mississippi Highway No. 589 and along a curve to the right for 543.33 feet to a right-of-way marker, said curve having a central angle of 19°28'36", a radius of 1597.28 feet, a chord bearing of N51° 39'24"W, and a chord length of 536.82 feet; thence run N41°45'54"W and along the East right-of-way line of Mississippi Highway No. 589 for 627.30 feet to an iron pin; thence run Northwesterly along the East right-of-way line of Mississippi Highway No. 589 and along a curve to the right for 406.32 feet to the Point of Beginning, said curve having a central angle of 08°14'28", a radius of 2824.93 feet, a chord bearing of N37°38'40"W, and a chord length of 405.97 feet, containing 9.43 acres, more or less.

Richard B. Brantley
Mississippi Professional Land Surveyor 1795

SURVEY OF A PART OF THE W 1/2 OF THE SE 1/4 OF SECTION 20, TOWNSHIP 5 NORTH, RANGE 15 WEST, LAMAR COUNTY, MISSISSIPPI

Richard B. Brantley, PLS, Inc.
Land Surveying and Mapping
192 Pinnell Street
Hattiesburg, Mississippi 39401
(601) 545-1825

CLIENT: POPE & POPE, P.A.	INFORMATION SOURCE: DEED BOOK/PAGE	BASIS OF BEARING
SURVEY CLASSIFICATION: B	39-528	SOLAR OBSERVATION
SURVEY NUMBER: 37-04	117-626	
DRAWING NUMBER: 3553		
DATE: JULY 19, 2004		
DRAWN BY: B. BRANTLEY		