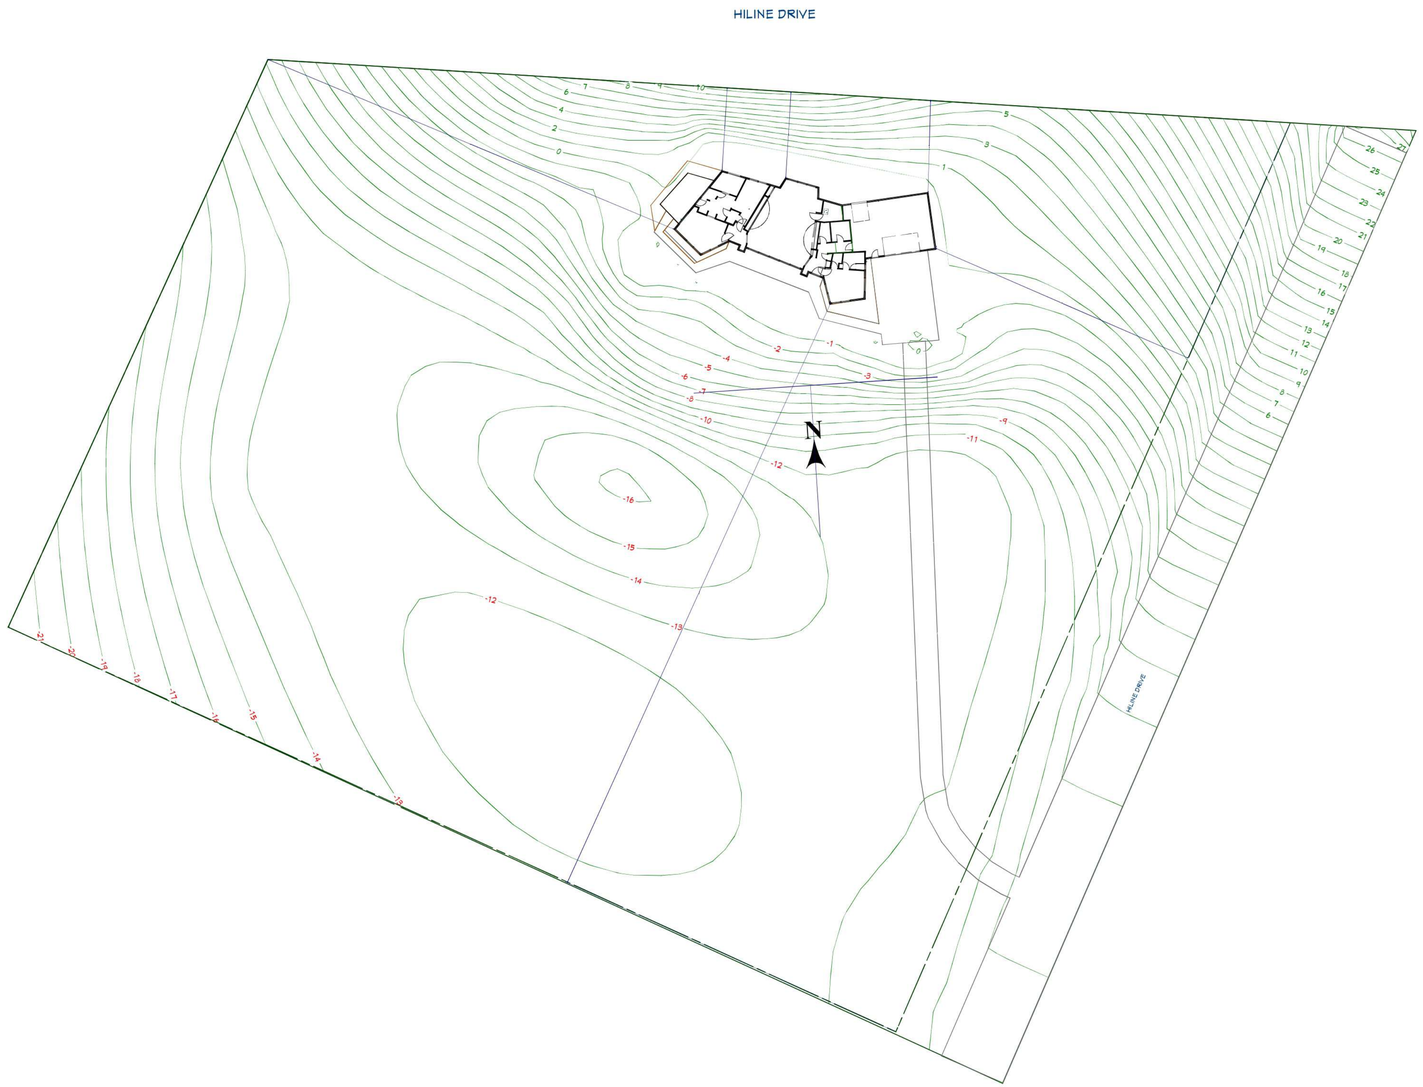

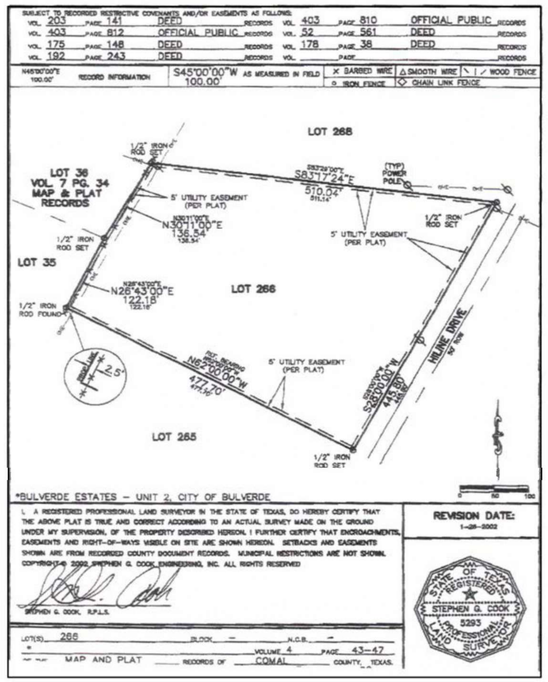

PLOT/SURVEY PLAN

REVISION TABLE

NUMBER	DATE	REVISED BY	DESCRIPTION

THESE DRAWINGS ARE THE PROPRIETARY WORK PRODUCT AND PROPERTY OF(YOUR COMPANY NAME HERE).DEVELOPED FOR THE EXCLUSIVE USE OF(YOUR COMPANY NAME HERE) AND ARE THE PROPRIETARY CONCEPTS CONTAINED THEREIN WITHOUT THE WRITTEN PERMISSION OF (YOUR COMPANY NAME HERE) WOULD BE VIOLATION AND SUBJECT YOU TO A CLAIM FOR DAMAGES FROM.

DRAWINGS PROVIDED BY:

DATE:

11/30/2021

SCALE:

SHEET:

A-100